


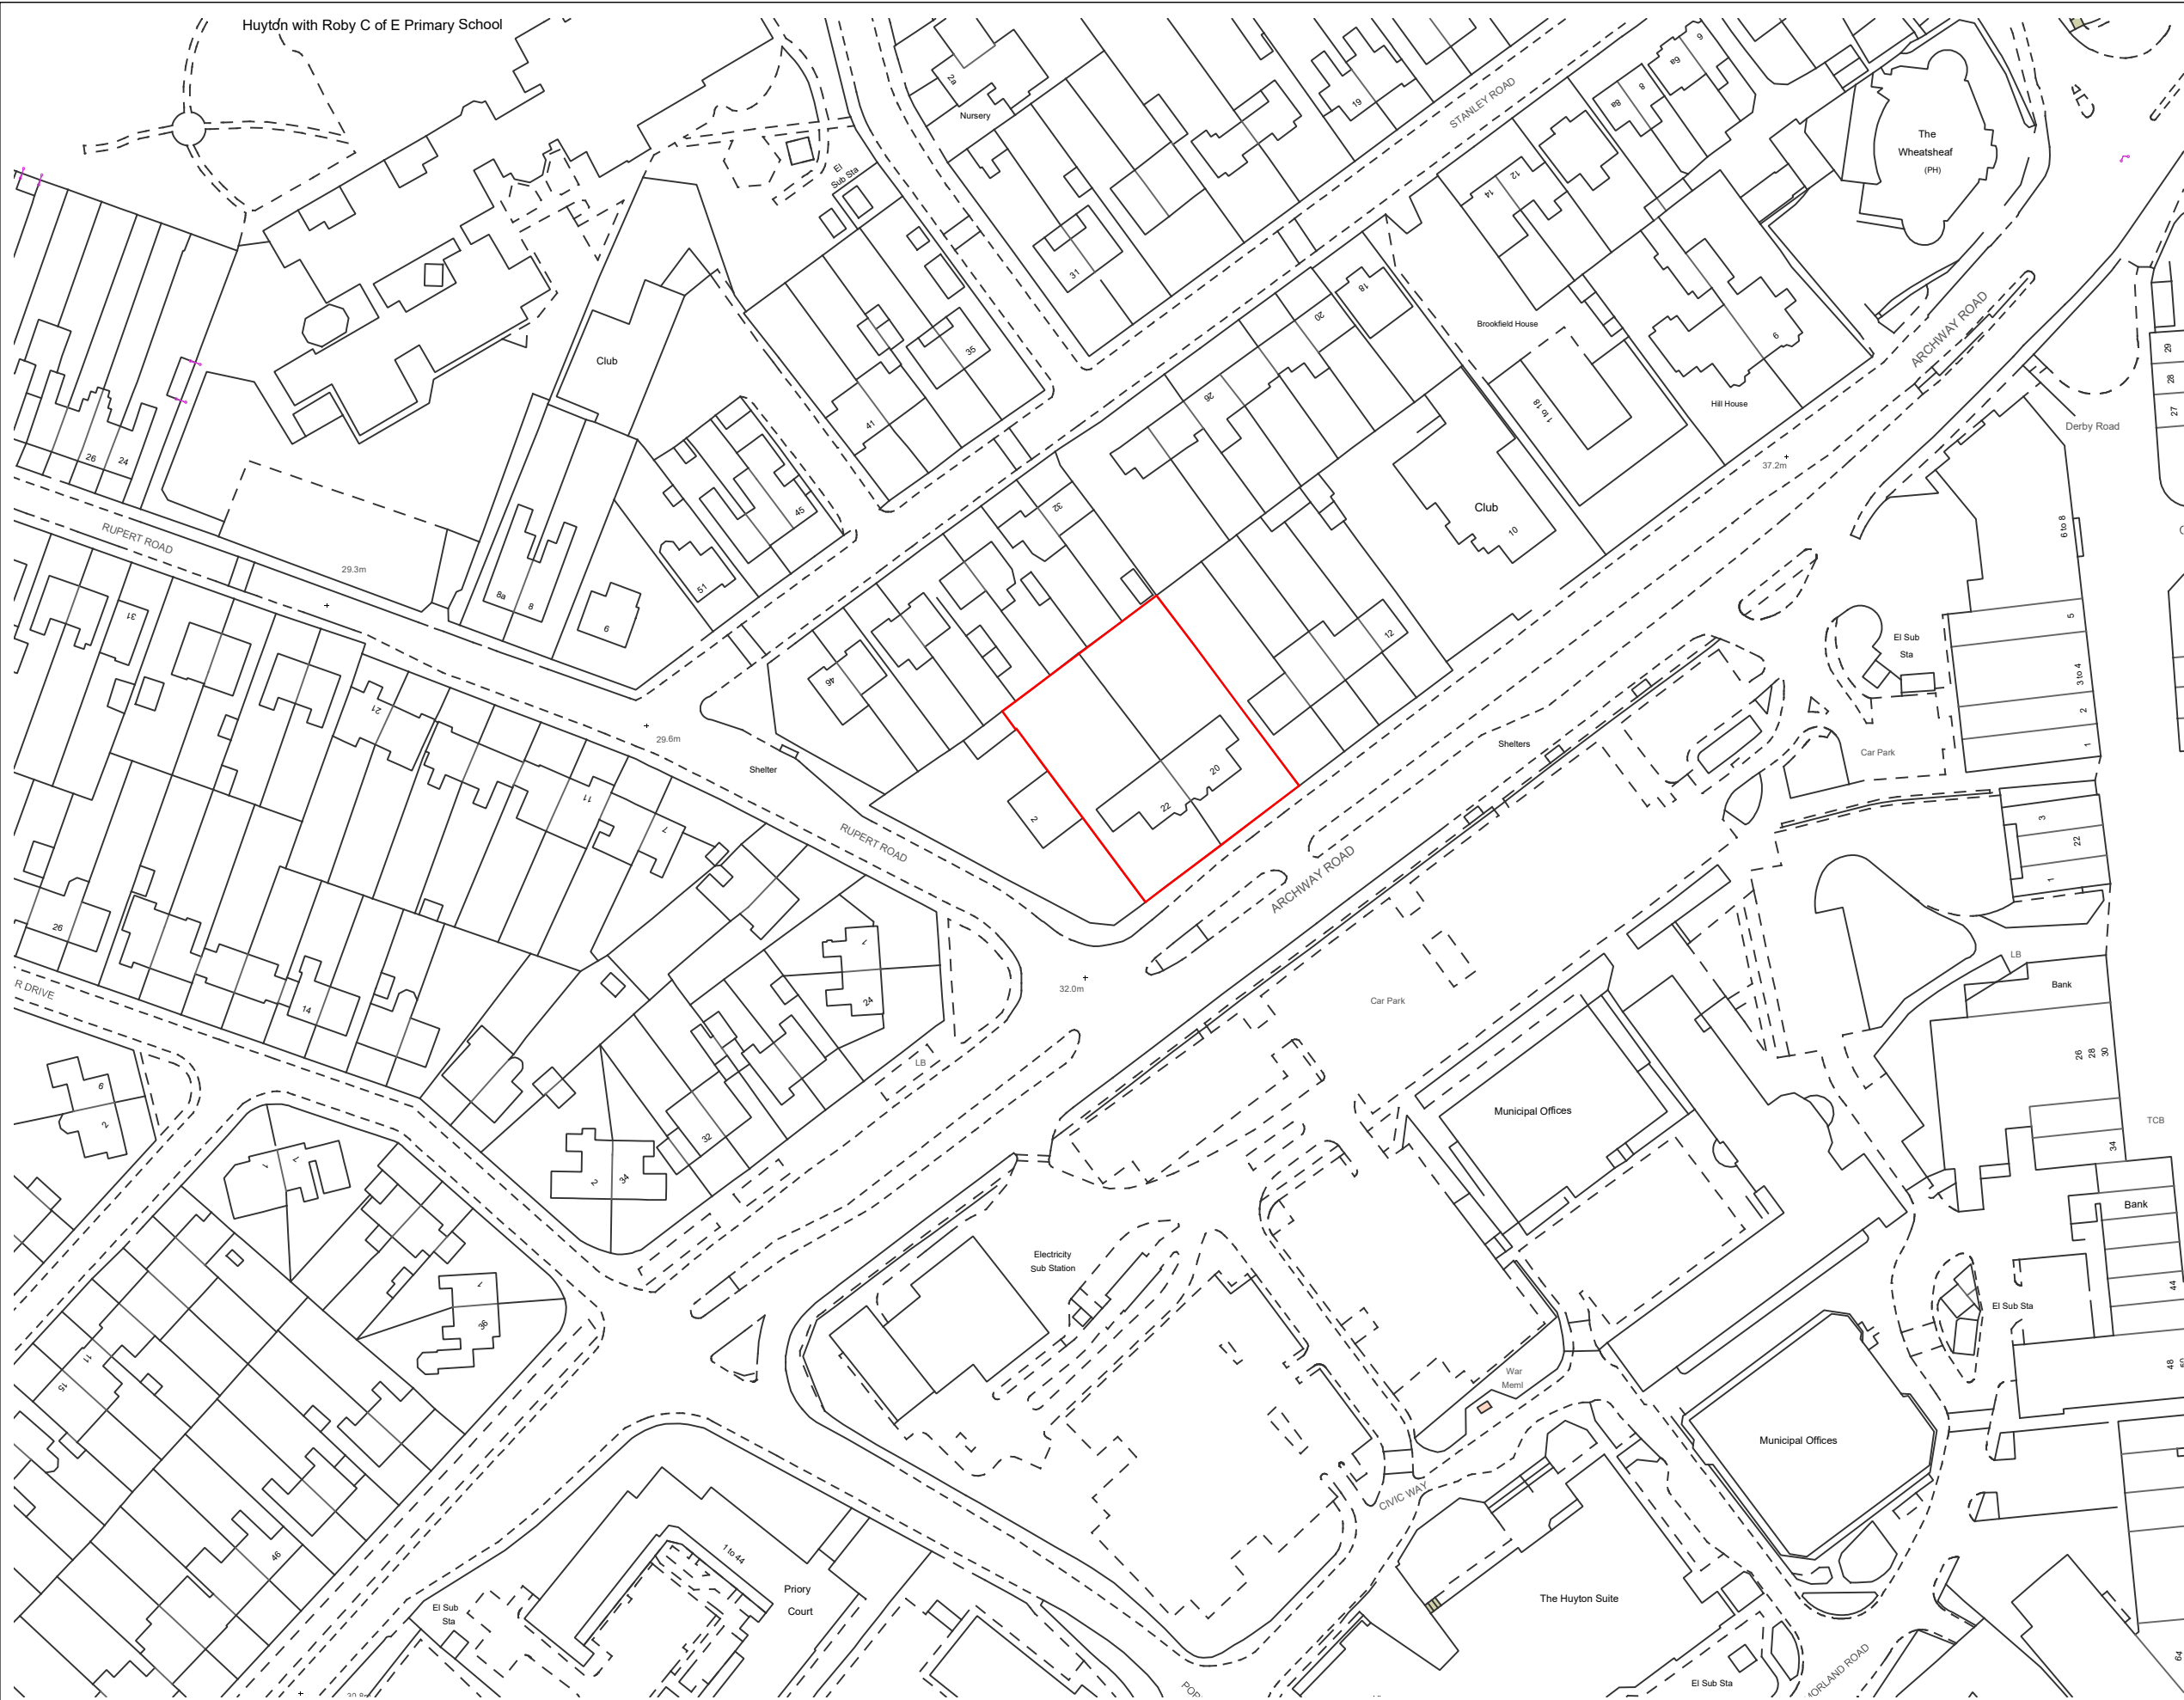



NOTES

ALL DIMENSIONS ARE TO BE CHECKED ON SITE

ANY DISCREPANCIES ARE TO BE REPORTED TO THE ARCHITECT BEFORE ANY WORK COMMENCES

THIS DRAWING SHALL NOT BE REPRODUCED WITHOUT EXPRESS WRITTEN PERMISSION FROM THE CREATOR.

READ IN CONJUNCTION WITH ALL RELEVANT DETAILS, SPECIFICATIONS, CONSULTANTS , SPECIALISTS AND SUBCONTRACTORS DRAWINGS / SPECIFICATIONS

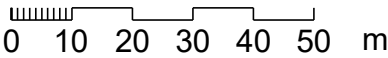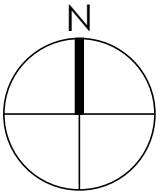

P2 17.03.21 Boundary amended
P1 23.02.21 Planning Issue

STATUS PLANNING

unit³

unit3 design studio, 22a Jordan Street, Liverpool L3 0BP
w: www.unit3-designstudio.com t: 07886 248 490

Client: DDPI Investment Properties Ltd

Project: 204003 Archway Road

Location: 22 Archway Road Huyton

Drawing: AL-00-001

Title: Site Location Plan

Revision: P2

Scale: 1:1250 @ A3

Date: Feb 2021

Drawn: SM Checked: AF