
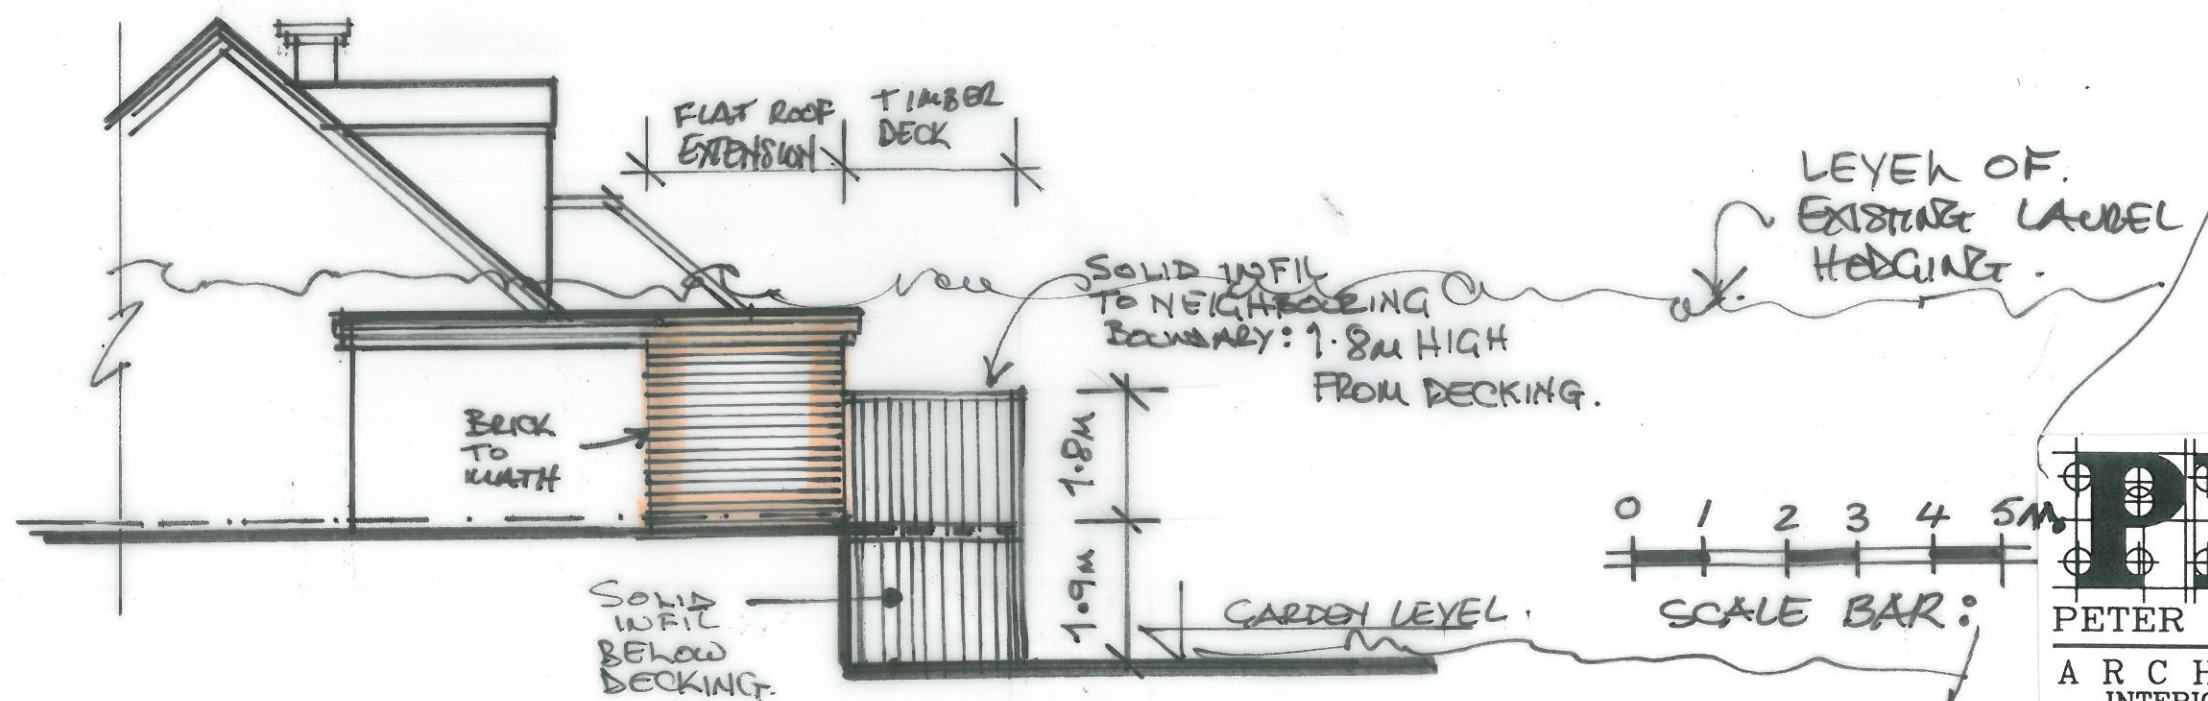
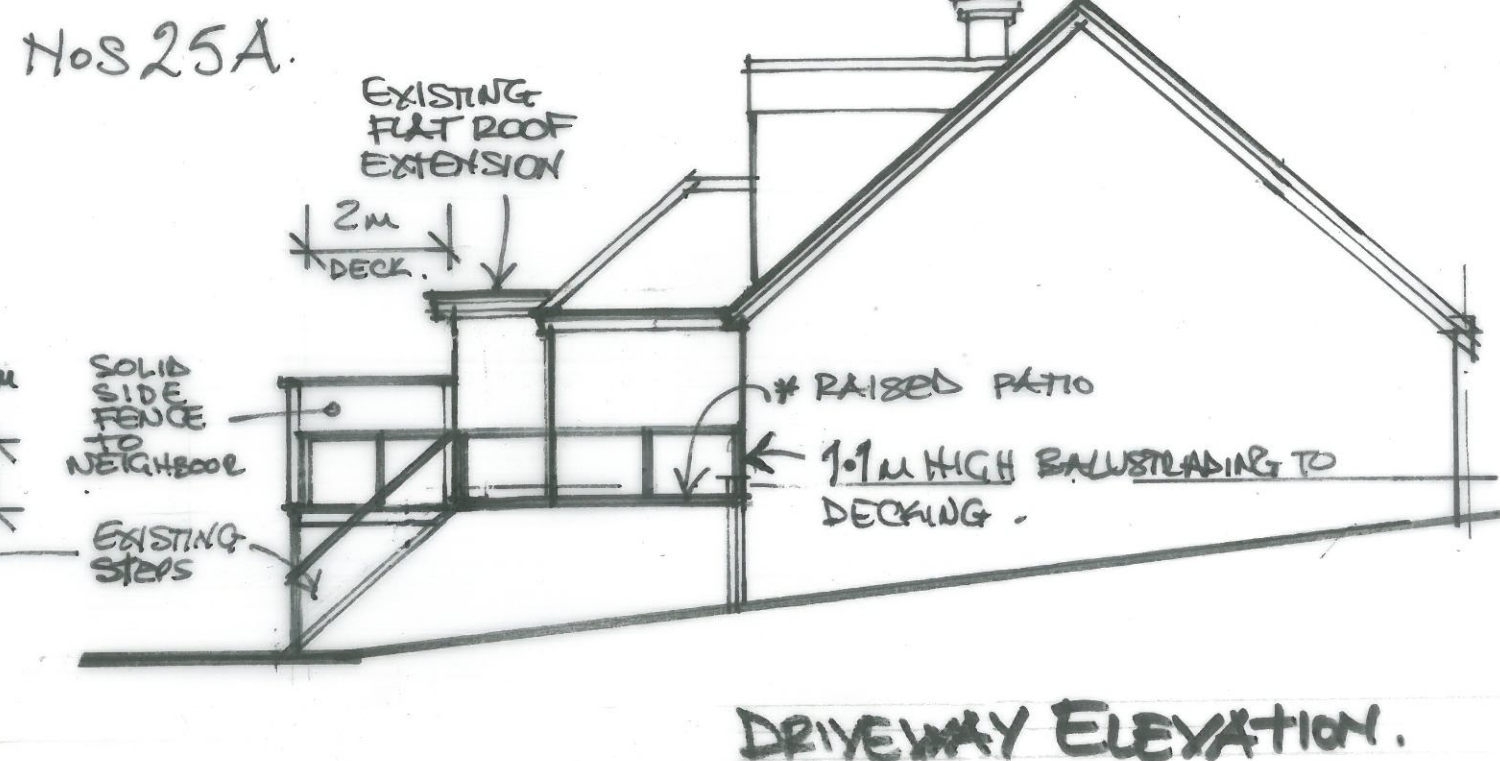


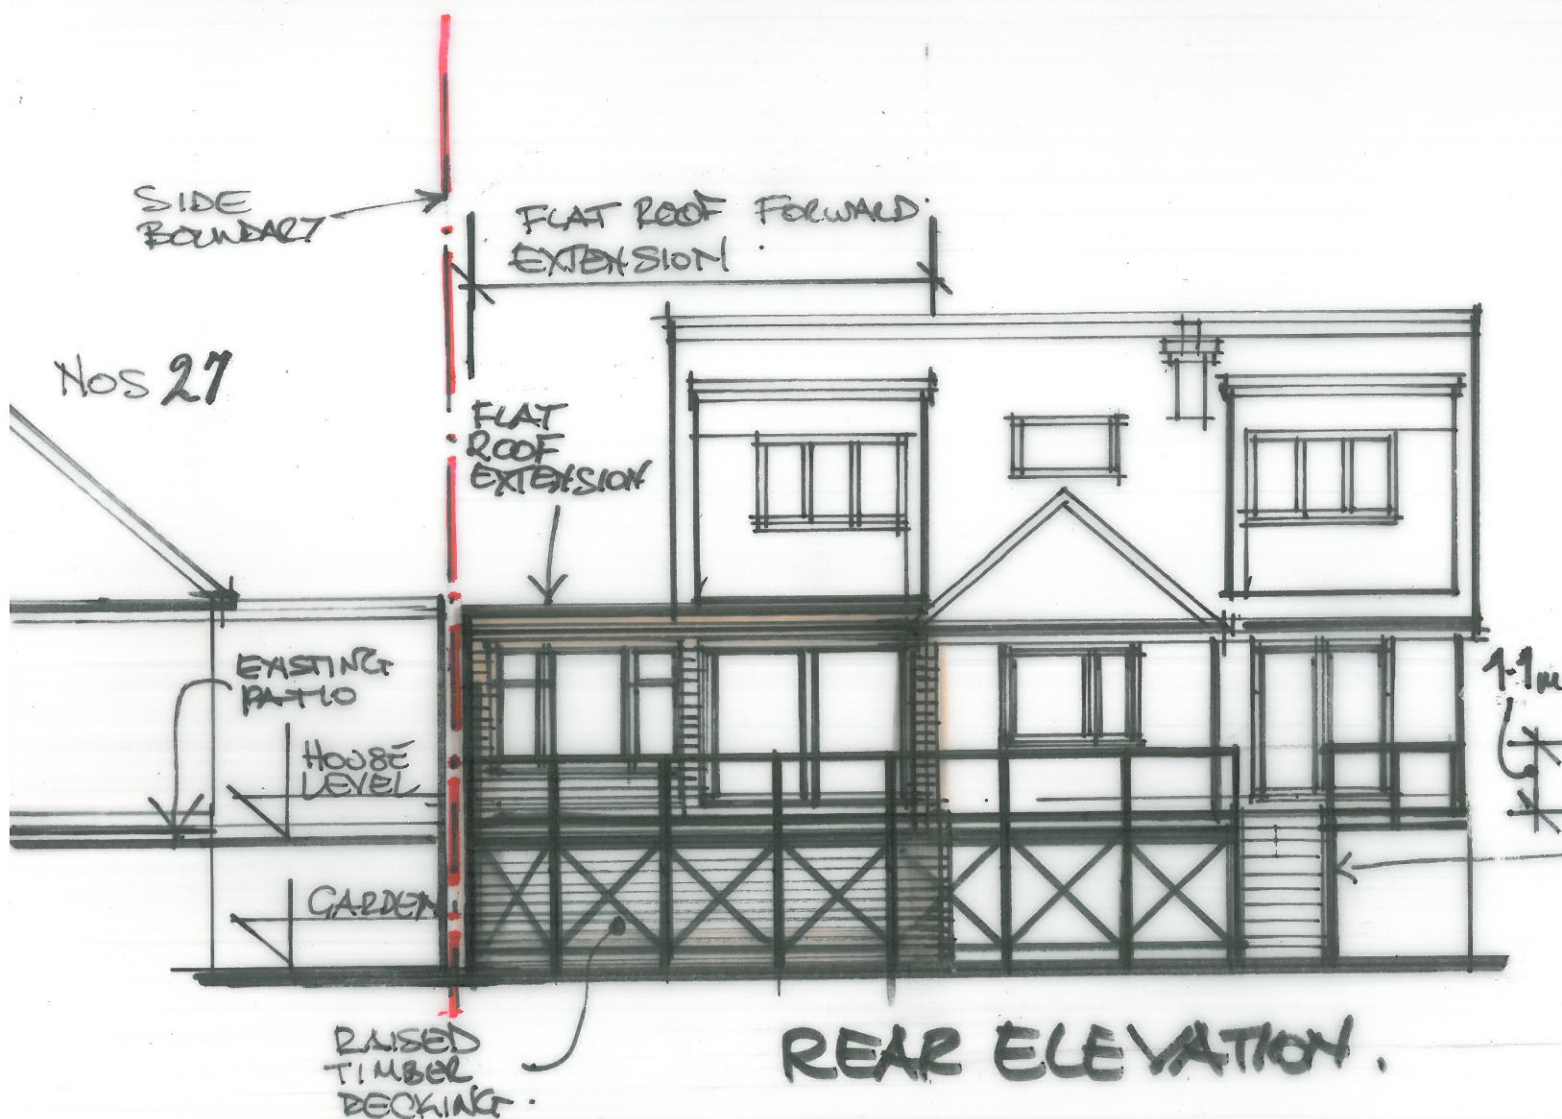

PROPOSED. ELEVATION TO NOS 25.

PDP

PETER DARLINGTON
ARCHITECTS
INTERIOR DESIGNERS

334, PRESCOT ROAD, ST. HELENS, WA10 3AG
Tel : 01744 752049
Mobile : 07855 355910
e-mail : design@peterdarlingtonarchitects.co.uk

Project
25A, PARK ROAD
PRESCOT L34 3LW

Dwg Title
PROPOSED
ELEVATIONS.

Dwg No
3149/SK2

Rev

1. Figured dimensions to be followed in preference to scale.
2. All dimensions to be checked on site.
3. This drawing remains the copyright of the architect and may not be copied without prior consent.

Drawn by
Scale
1:100/A3
Date
19/3/21