


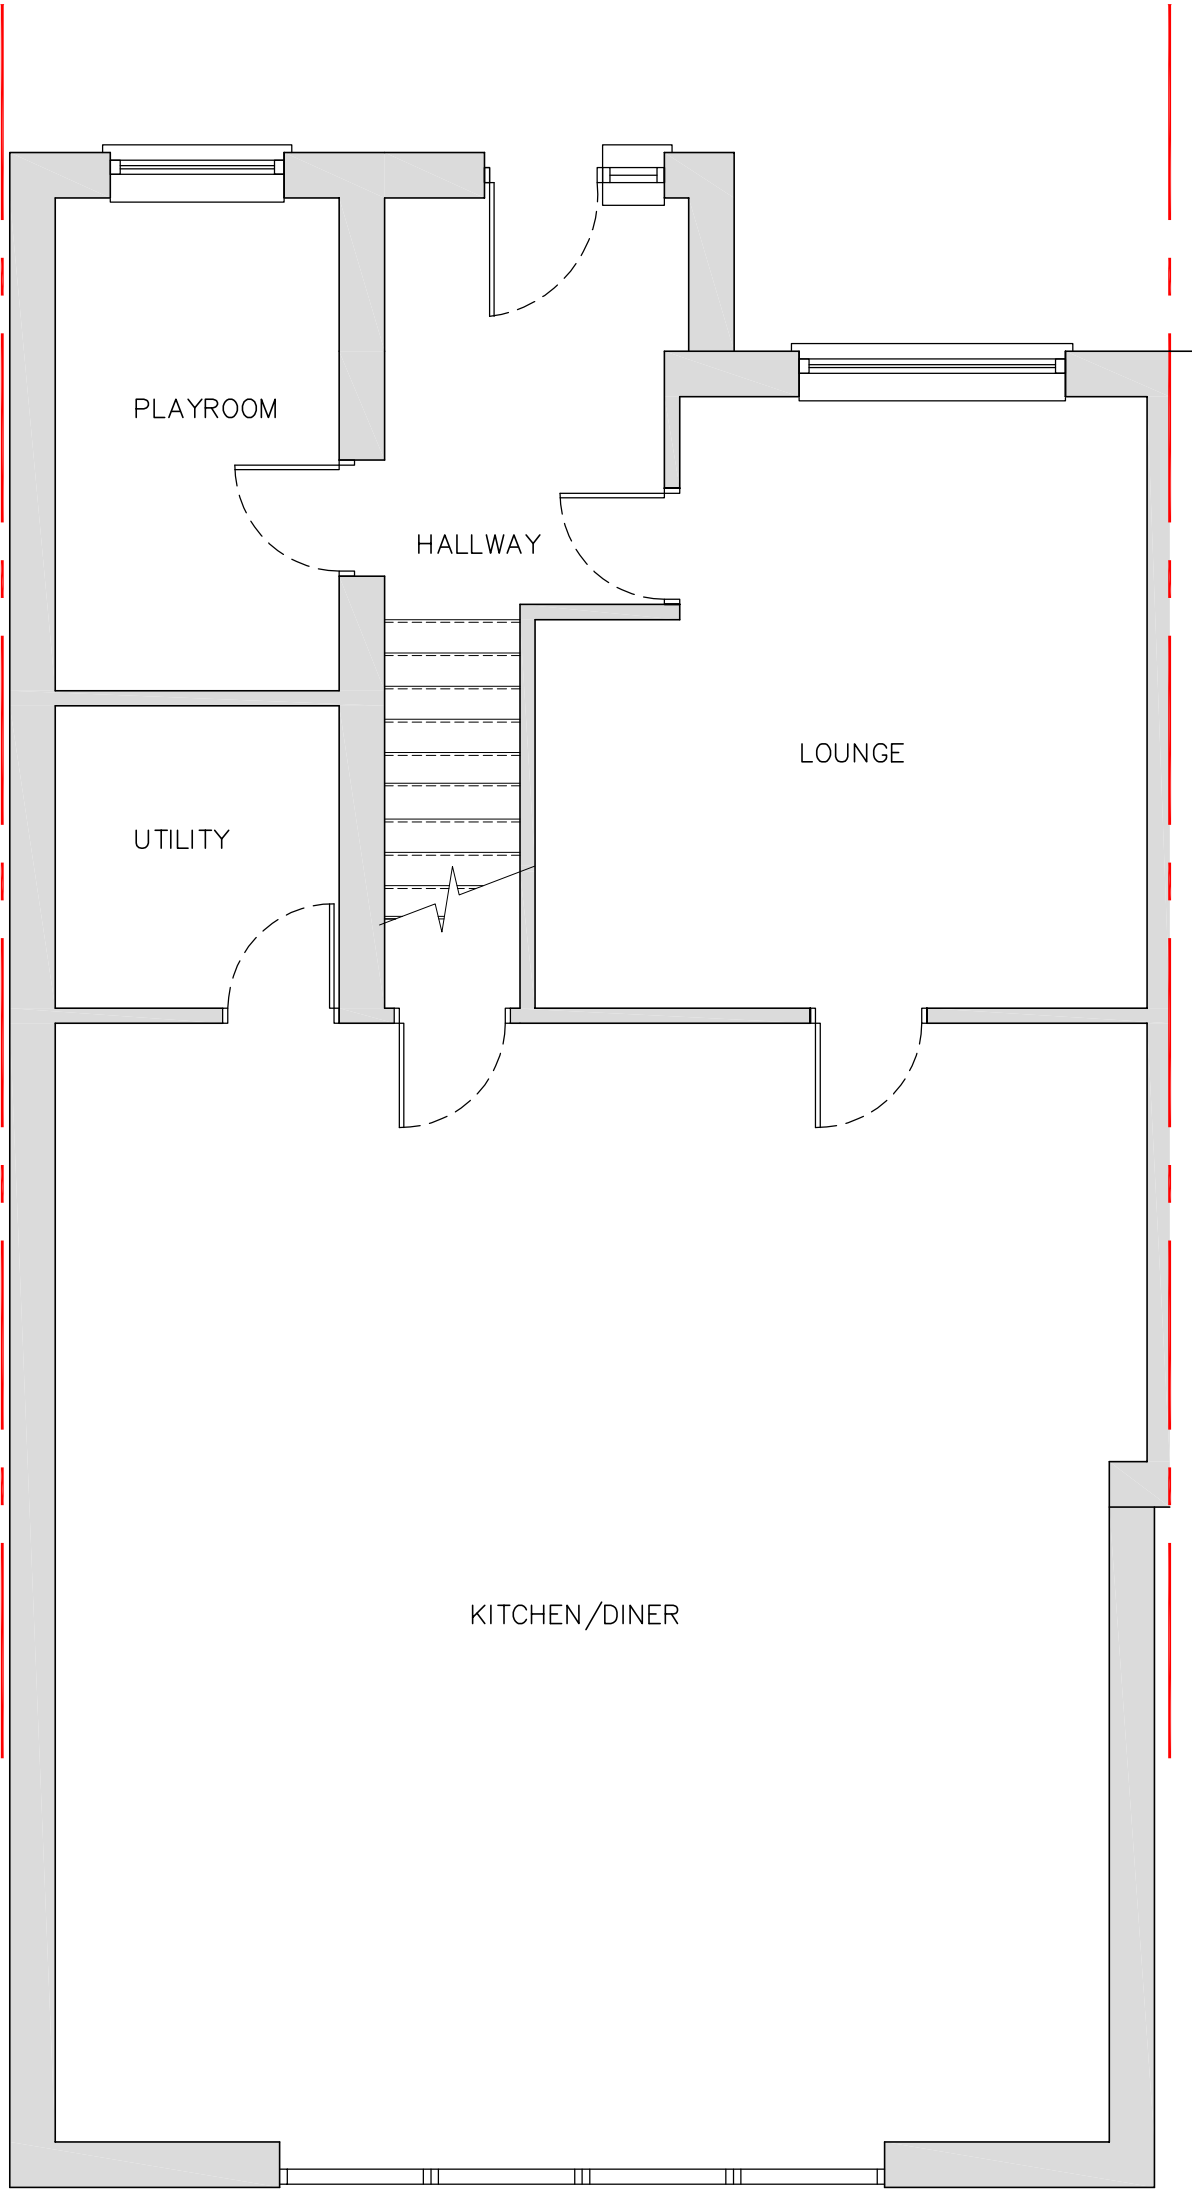

0 1 2 3 4 5 10

SCALE BAR 1:50



Rev	Initial	Amendment	Date

CHRIS MITCHELL
20 HOLMWOOD DRIVE, FORMBY
L37 1PQ
Tel. 07832272348
E-Mail : CHRIS666MITCH@HOTMAIL.COM

PROJECT
PROPOSED EXTENTIONS TO
RICHMOND WAY, L35 1RU

DETAIL
PROPOSED GROUND FLOOR LAYOUT

DATE	05.03.2025
DRAWN	CHK.BY
CM	

SCALE	1:50@A3
DRG. NUMBER	P01