


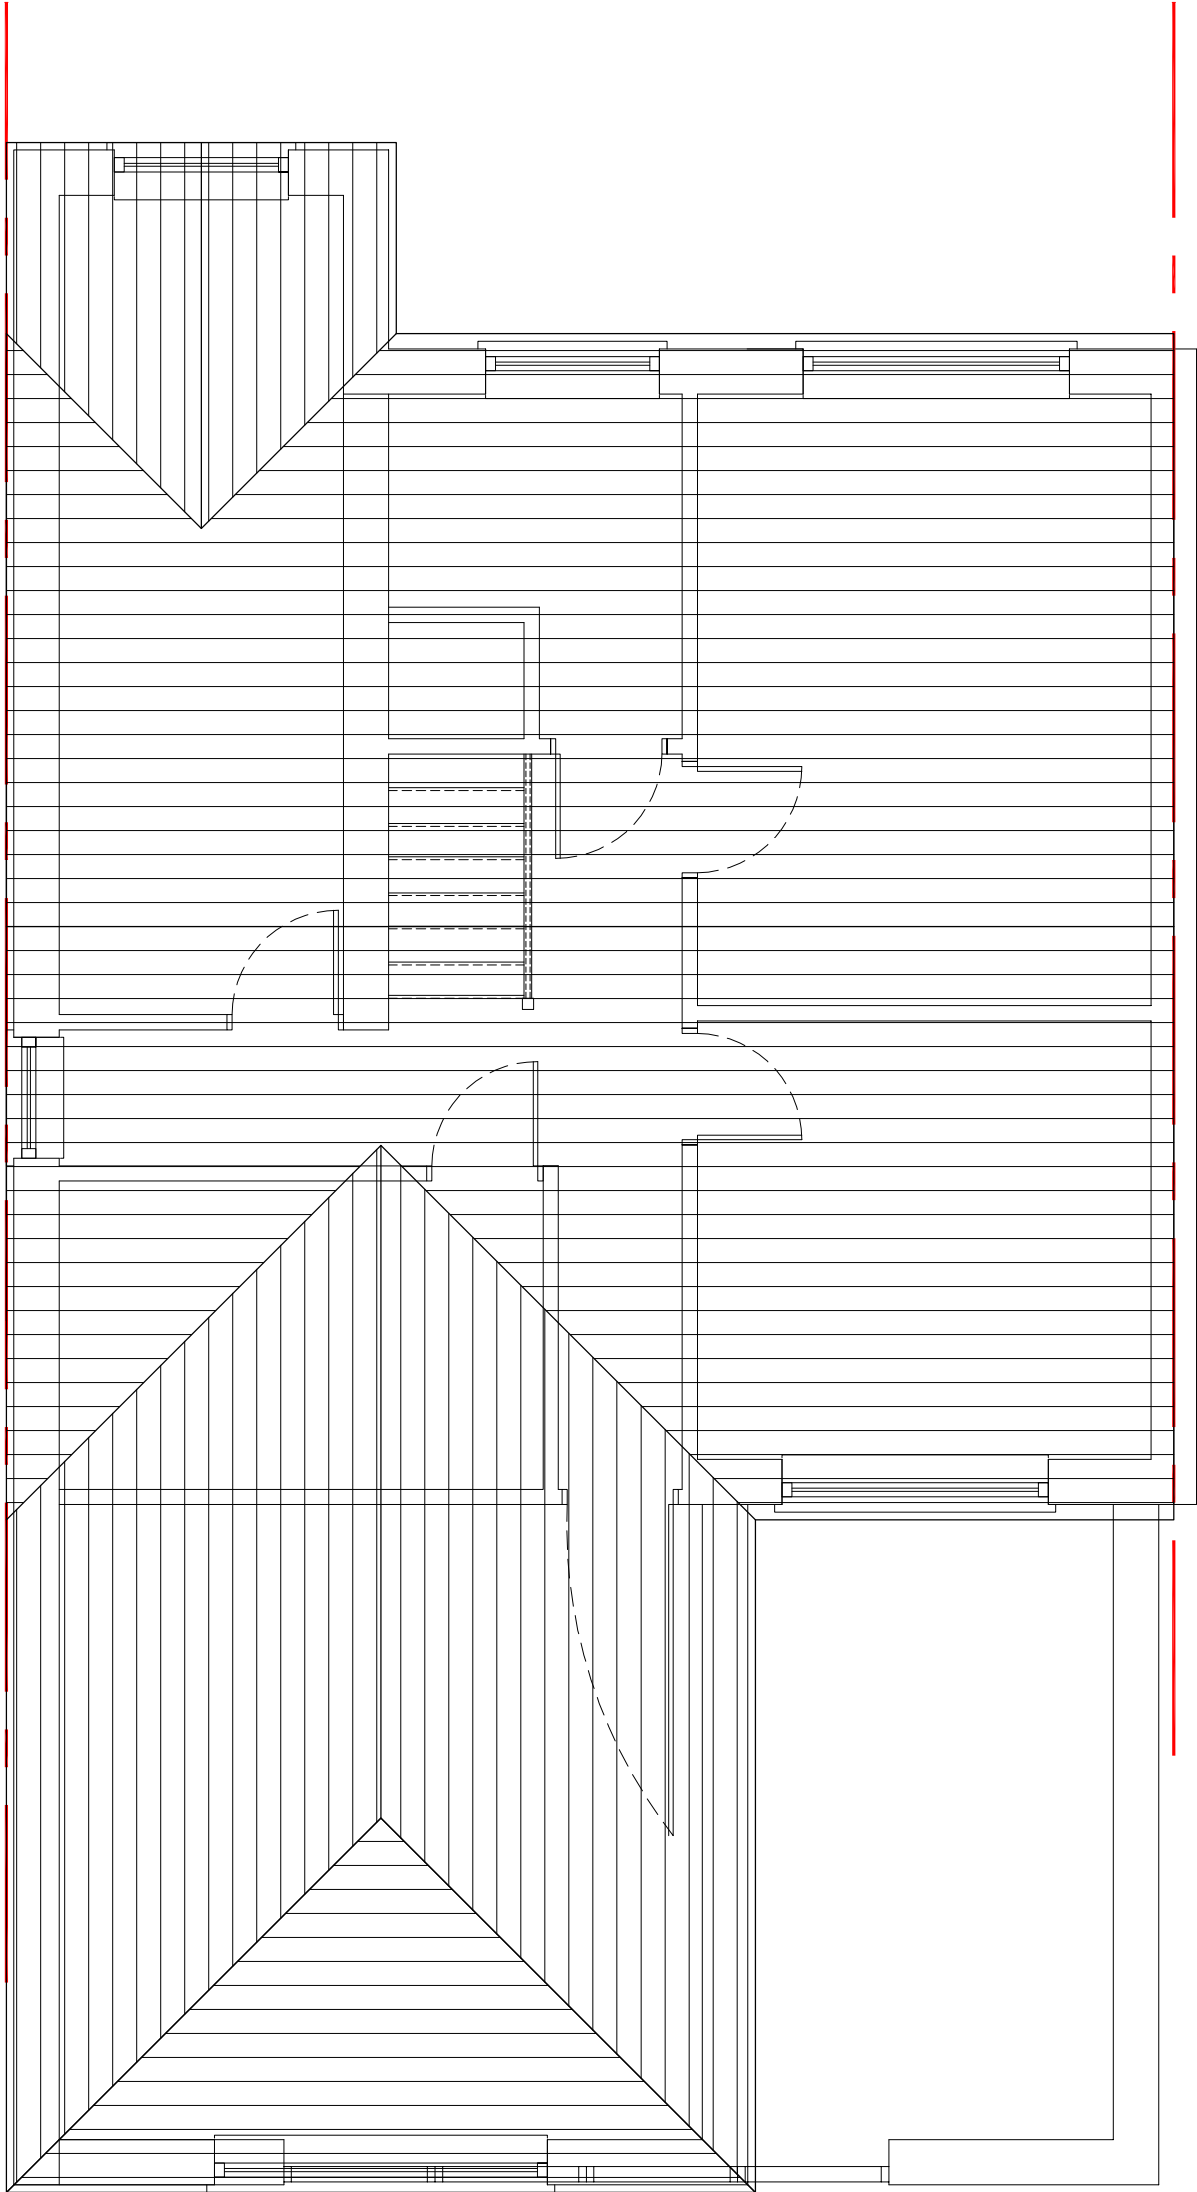

0 1 2 3 4 5 10

SCALE BAR 1:50



Rev	Initial	Amendment	Date

CHRIS MITCHELL 20 HOLMWOOD DRIVE, FORMBY L37 1PQ Tel. 07832272348 E-Mail : CHRIS666MITCH@HOTMAIL.COM	PROJECT PROPOSED EXTENTIONS TO RICHMOND WAY, L35 1RU	DETAIL PROPOSED ROOF LAYOUT	DATE 05.03.2025	SCALE 1:50@A3
			DRAWN CM	CHK.BY DRG. NUMBER P03