
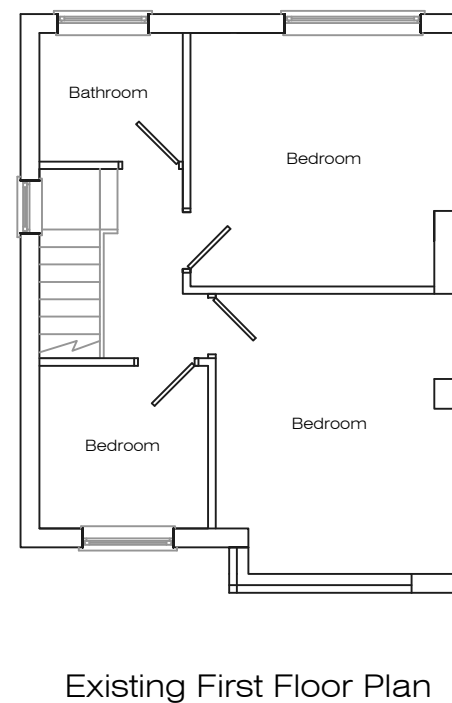
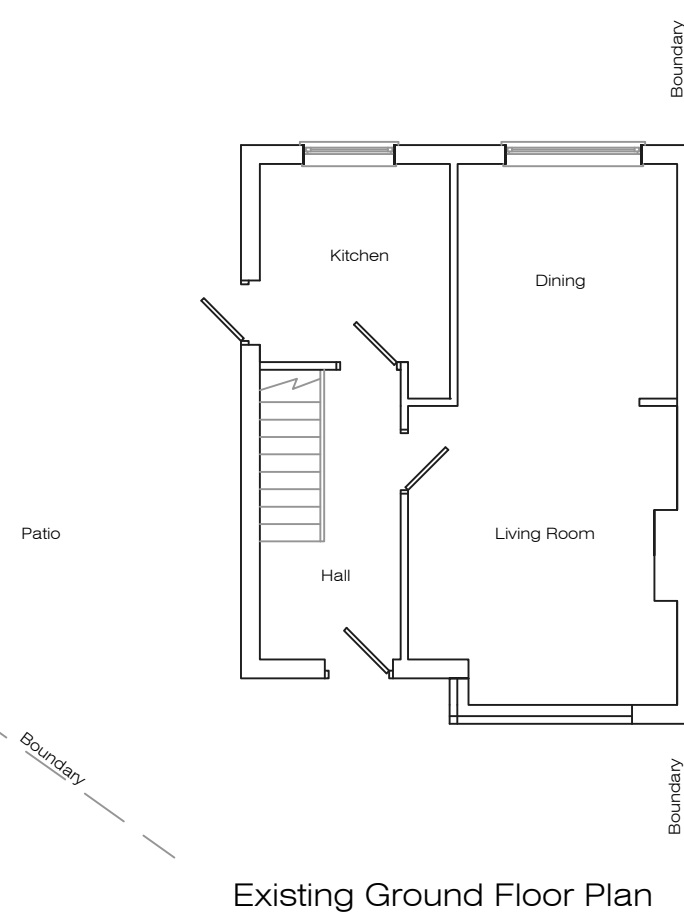


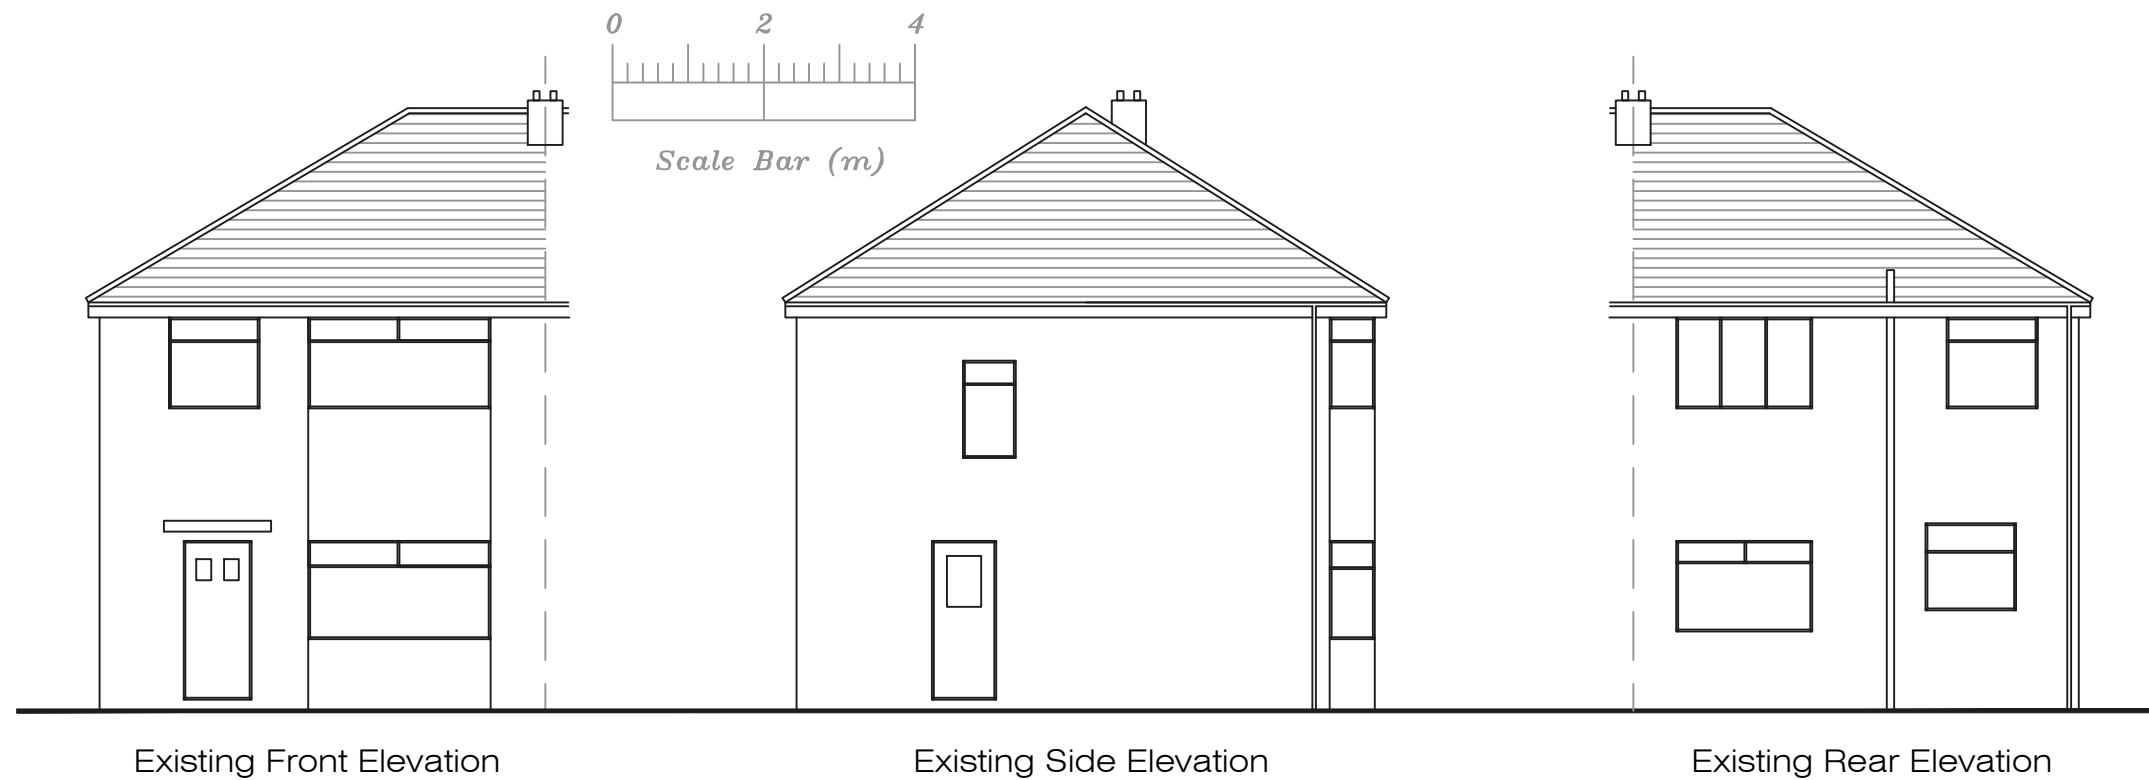

Address				
36 Eglington Ave, L35				
Job Title				
Two storey side extension with single to rear				
Drawing title				
Existing Plans				
Chkd	Appvd	date	scale	Dwg No.
		Feb '22	1:100 @ A3	001