


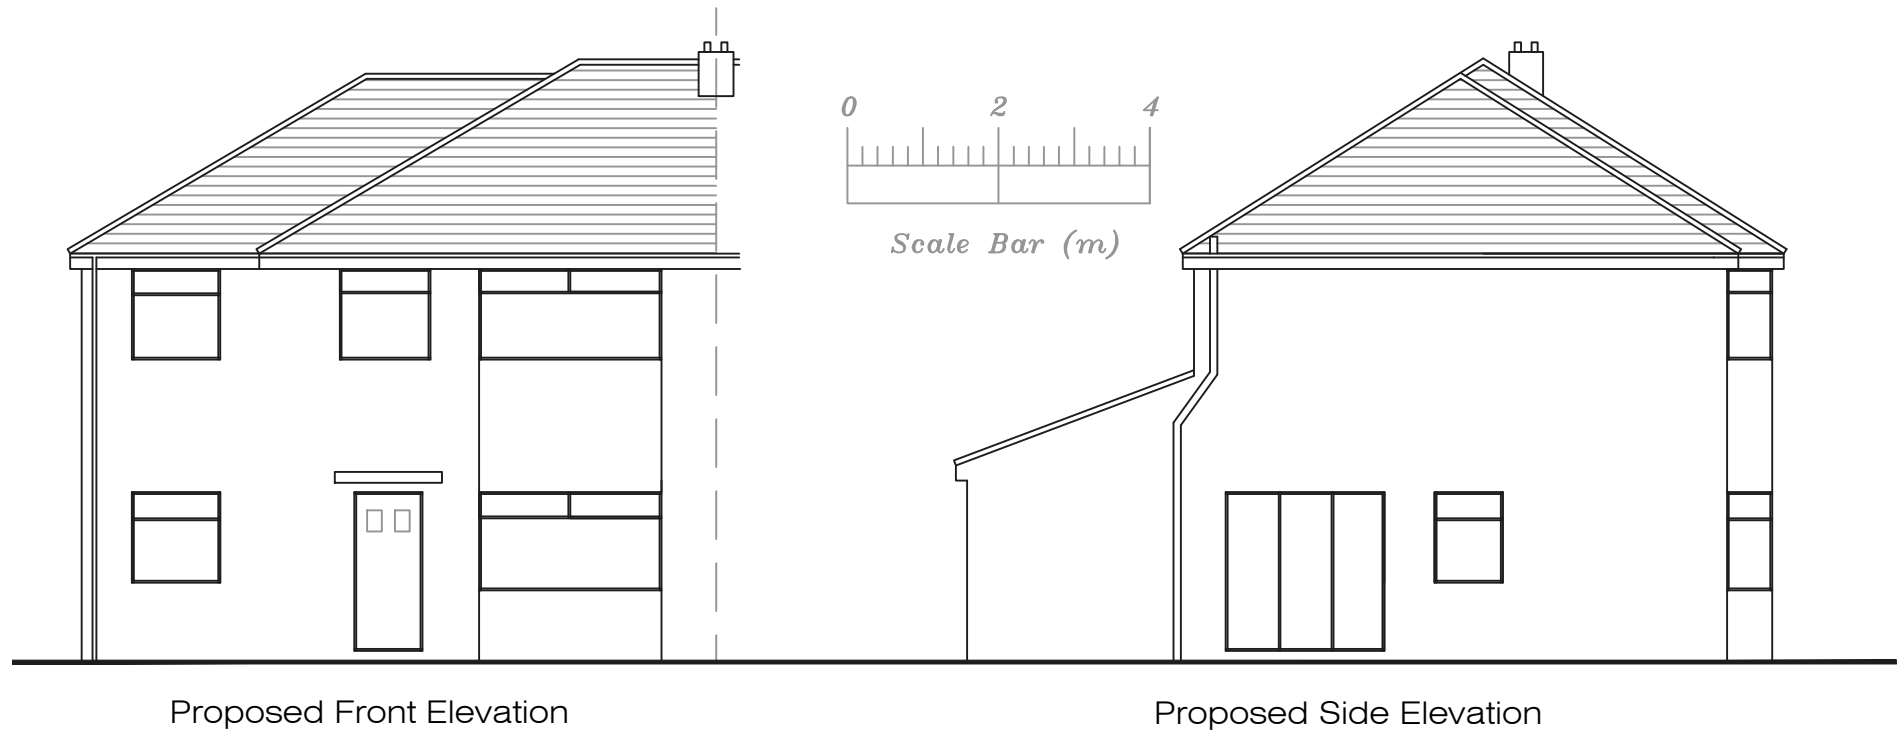

Address
36 Eglington Ave, L35

Job Title
**Two storey side extension
with single to rear**

Drawing title
Proposed Elevations

Chkd	Appvd	date Feb '22	scale 1:100 @ A3	Dwg No. 004
------	-------	-----------------	---------------------	----------------