




Street Scene Elevation A-A Facing Southdean Road




Street Scene Elevation B-B

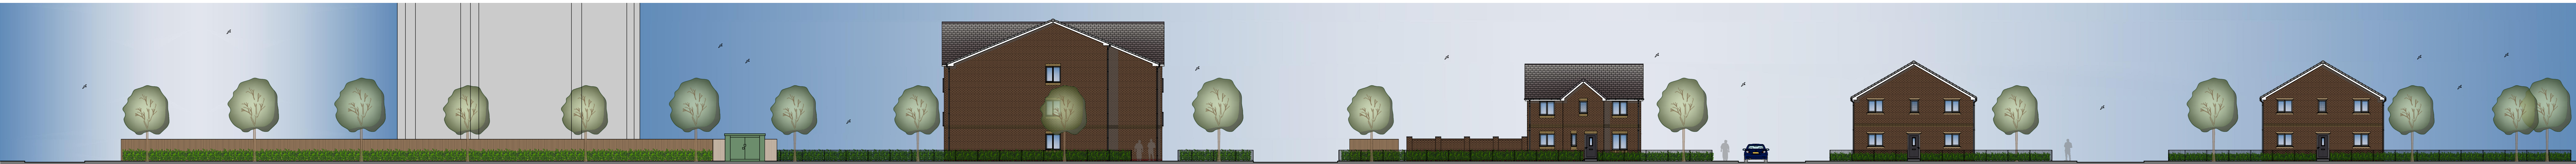

Street Scene Elevation C-C Facing the Potential New Link Road



Street Scene Elevation D-D Facing the Potential New Link Road

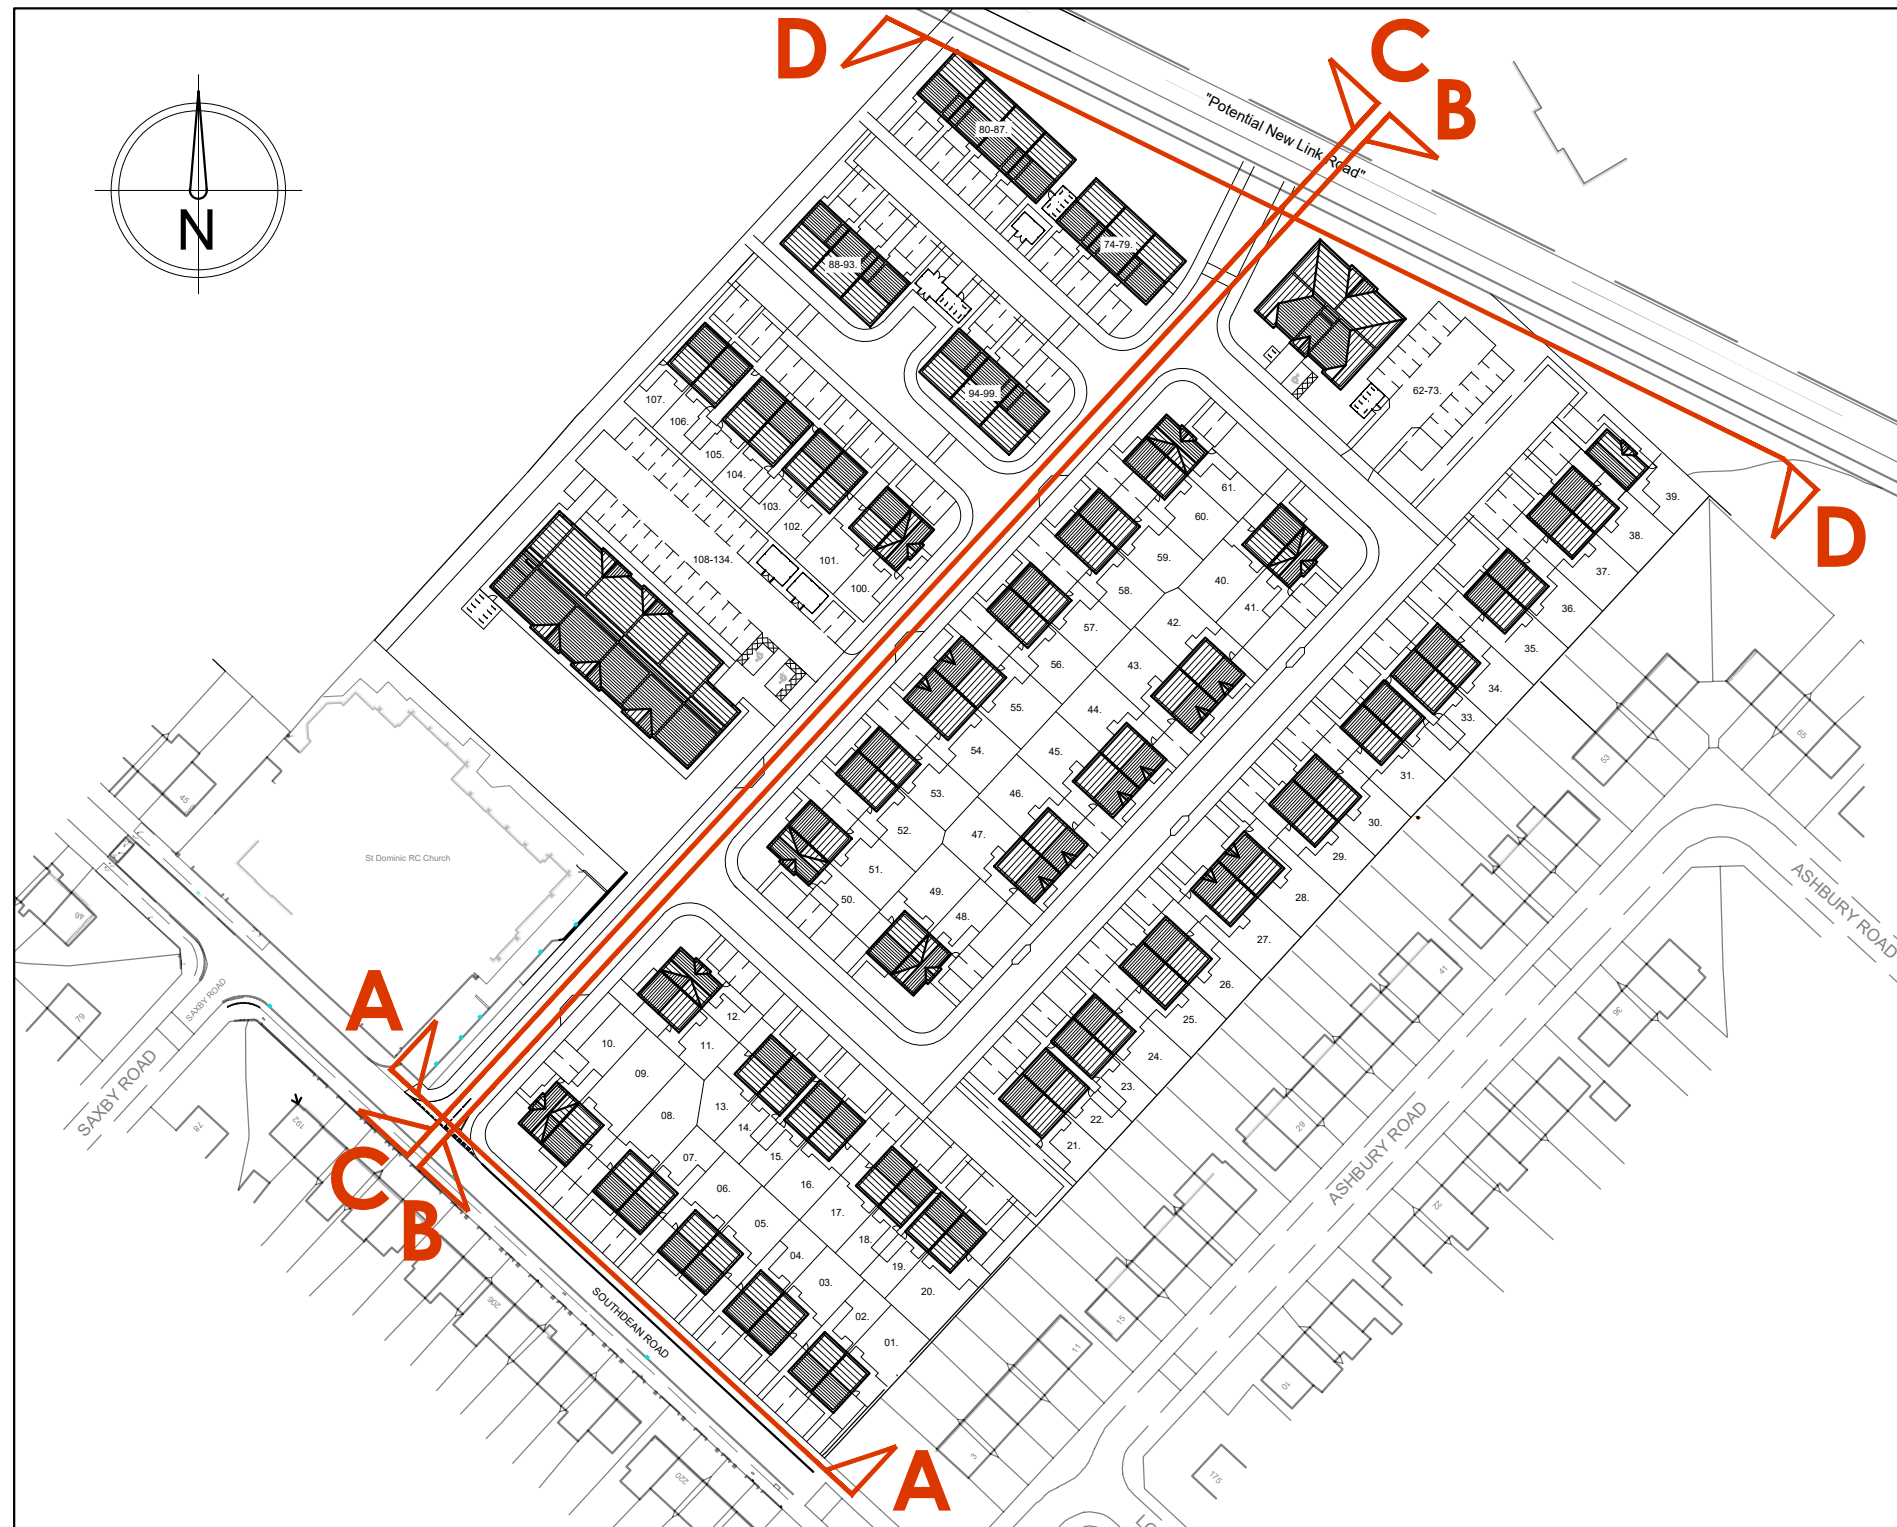

Street Scene Location Plan (1:1250)

C	1 JUL 24	REV	UPDATED TO LATEST LAYOUT
A	1 JUL 24	REV	REVISED TO LATEST LAYOUT
B	1 JUL 24	REV	REVISED TO LATEST LAYOUT
D	1 JUL 24	REV	REVISED TO LATEST LAYOUT
REV	DATE	BY	DESCRIPTION
STREET SCENE ELEVATIONS			
 Breck Homes 200 Kingsley Court Barnsley Bridge Preston PR1 6AW Tel: 01773 833111 www.breckhomes.co.uk			
PROJECT: SOUTHDEAN ROAD, KNOWSLEY			
DATE	SCALE	DATE	REVISION
SEPT 25	1:200	01 JUL	P09 Southdean Road / Street Scene Elevations
			REV: C