


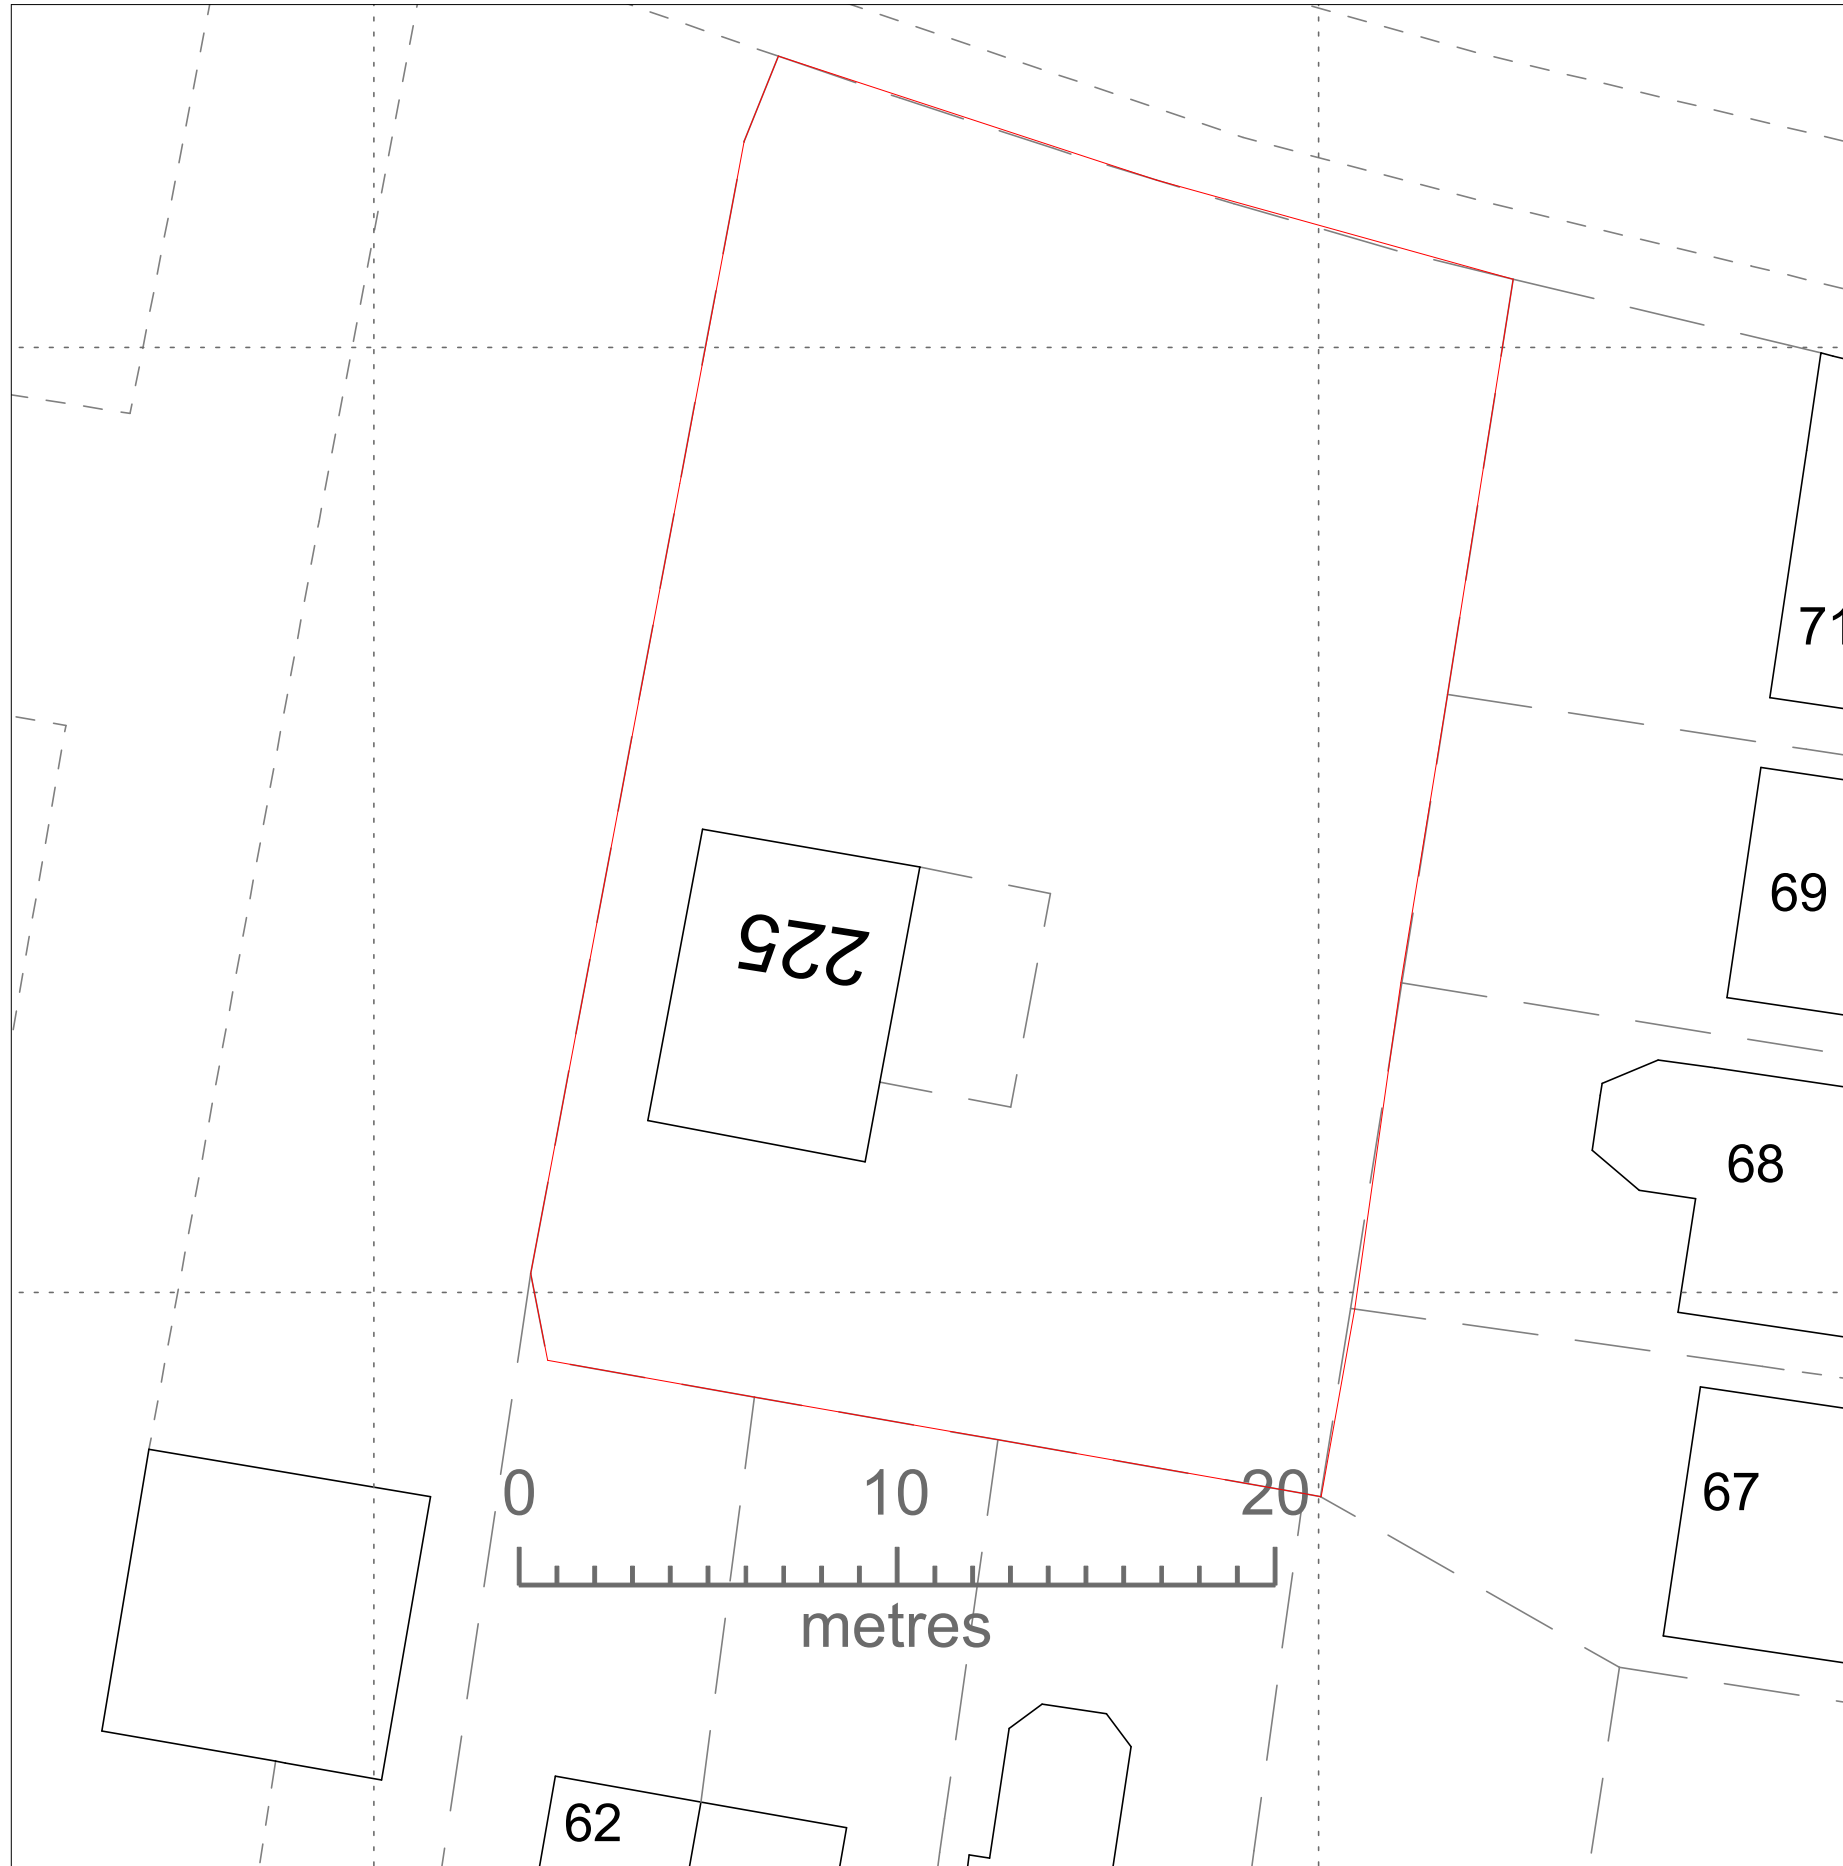

225 Knowsley Lane L36 8HW

New Single Storey Extension/Removal of Existing Garage
Drawing 1a -Existing Blockplans

Drawing Number 2303-01a
Loganbuilding@outlook.com

07904 649901
Scale1:1250 and 1:200 @A3