


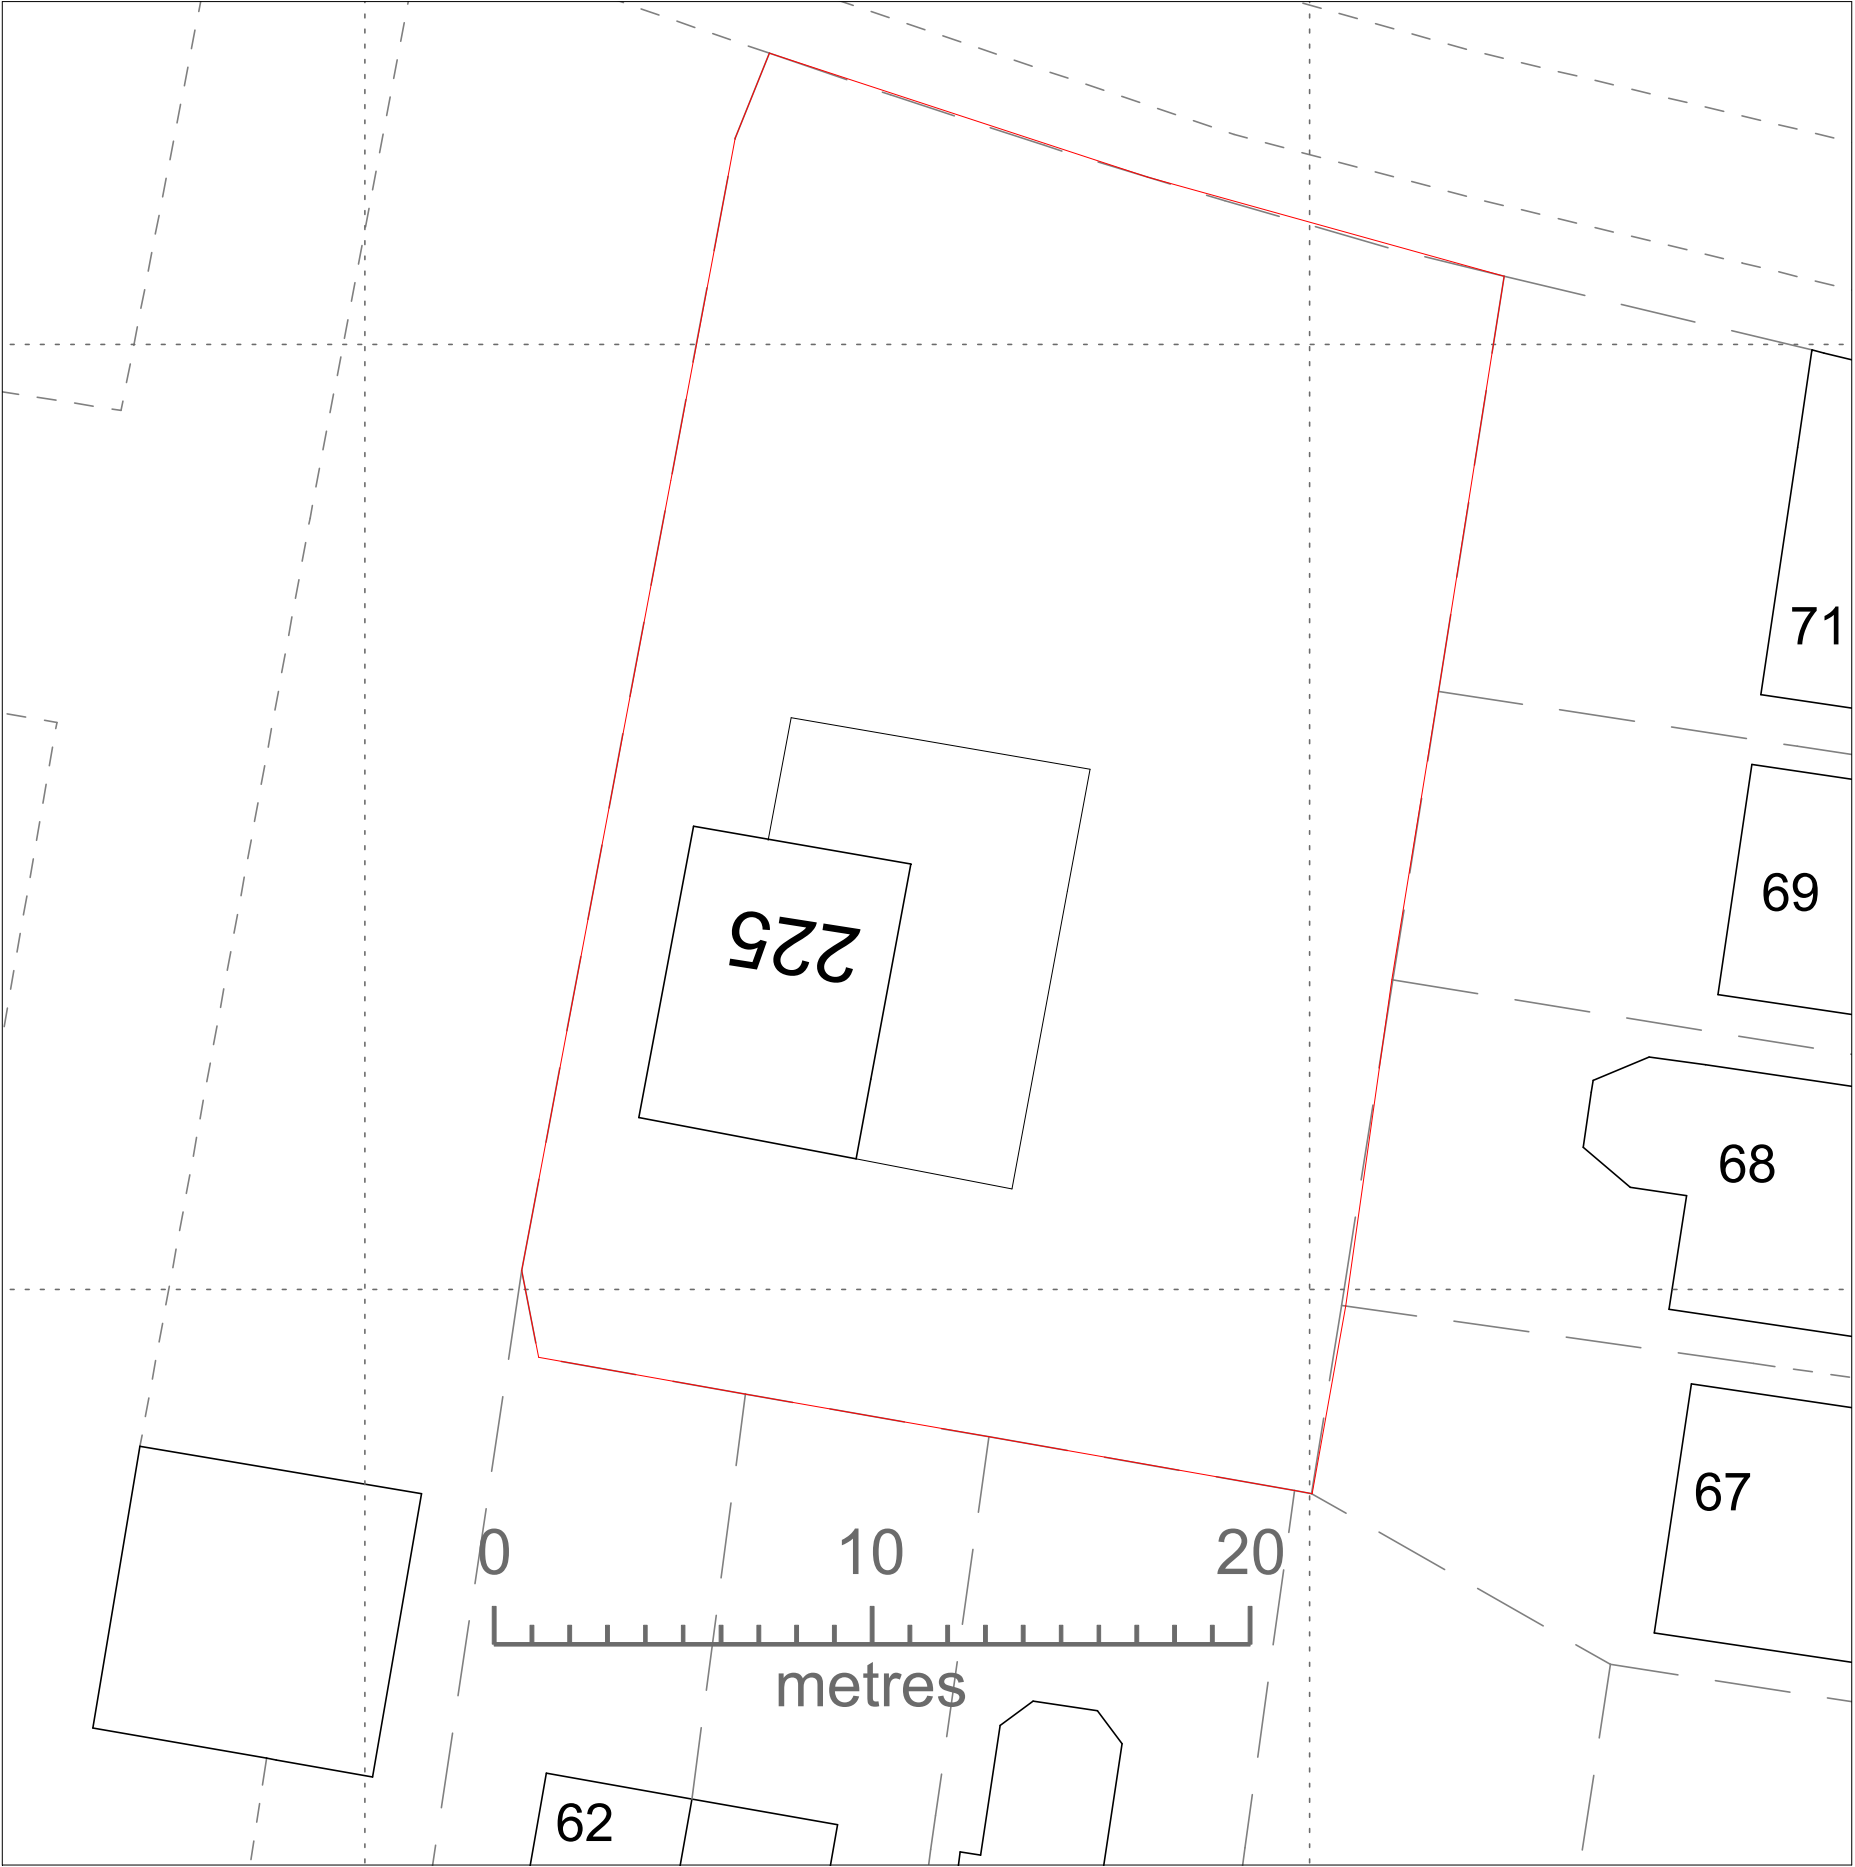

225 Knowsley Lane L36 8HW

New Single Storey Extension/Removal of
Existing Garage
Drawing 2a -Proposed Blockplans

Drawing Number 2303-02a
Loganbuilding@outlook.com

07904 649901
Scale 1:1250 and 1:200 @A3