

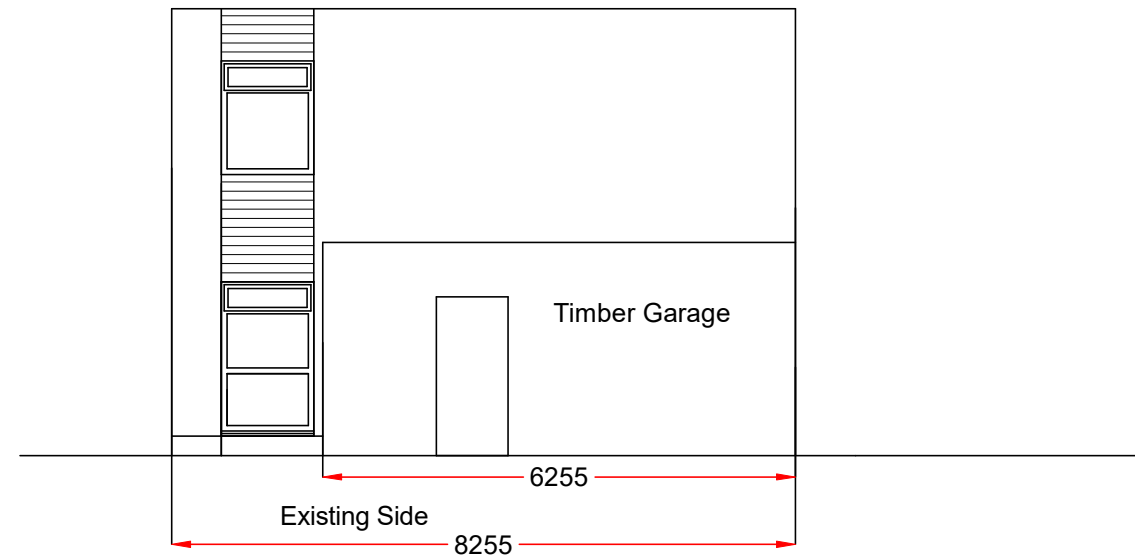
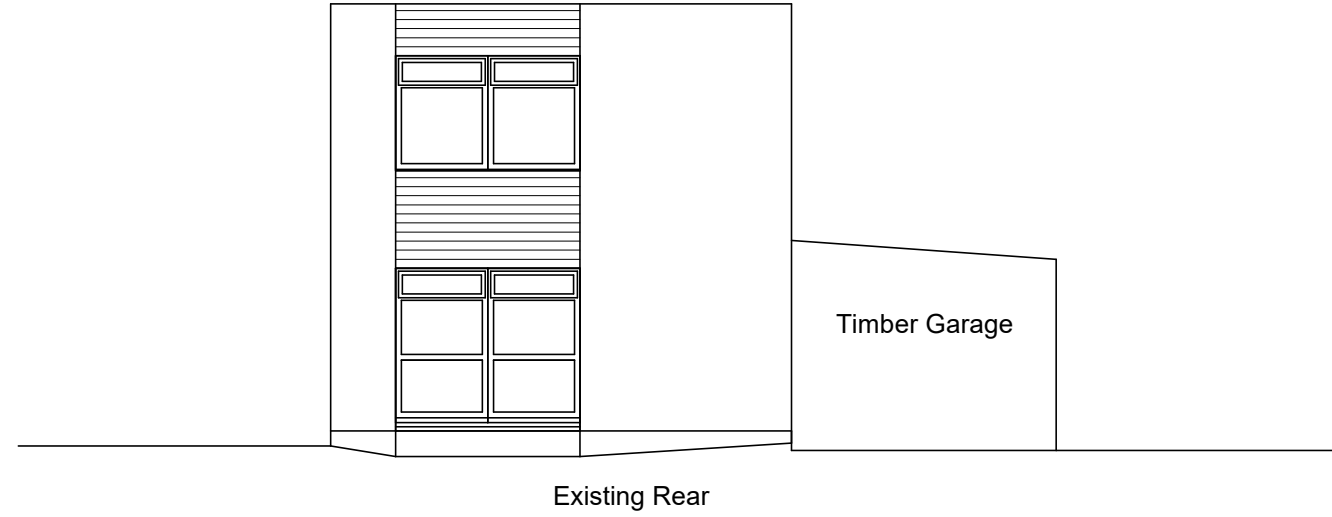


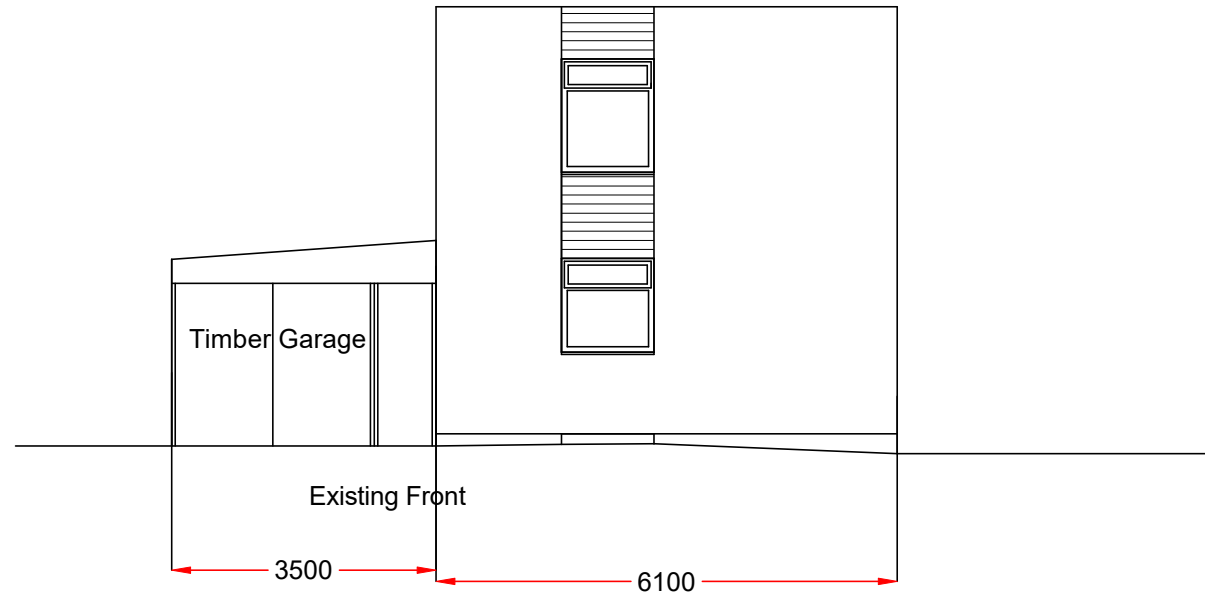

Finishes- Brick/White Painted
Timber Cladding/Garage Timber
Sheet Painted Black
Flat Roof/ Garage Roof Asphalt
felt

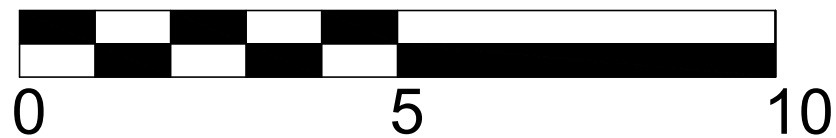

225 Knowsley Lane L36 8HW

New Single Storey Extension/Removal of
Existing Garage
Drawing 3a -Existing Elevations

Drawing Number 2303-03a

Loganbuilding@outlook.com

07904 649901

Scale 1:100@A3