



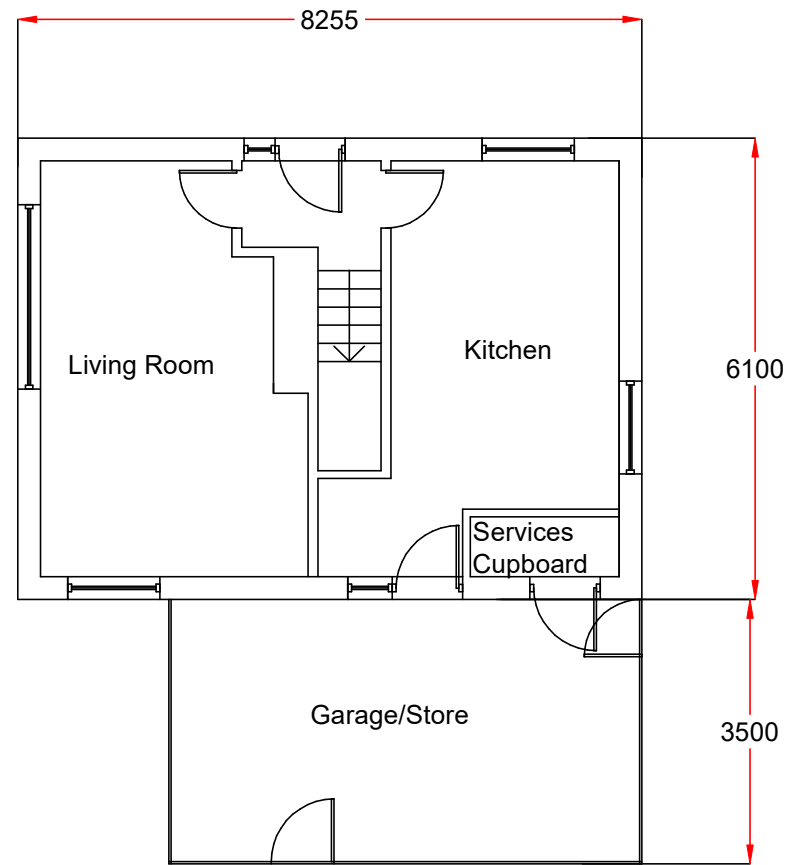


Existing Ground Floor

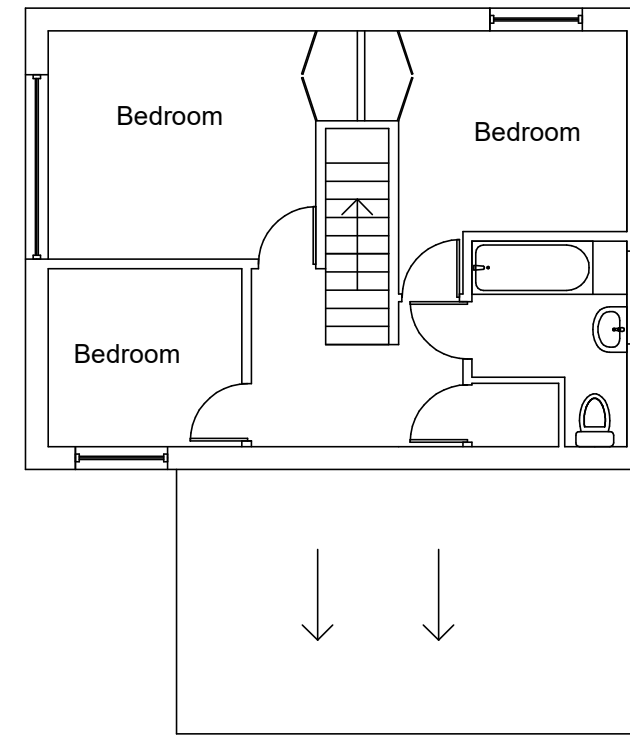

Existing First Floor

Finishes- Brick/White Painted
 Timber Cladding
 Garage Timber Sheet Painted Black
 Garage Roof Asphalt felt

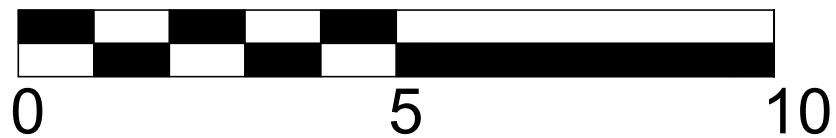

225 Knowsley Lane L36 8HW

New Single Storey Extension/Removal of
 Existing Garage
 Drawing 4a -Existing Floorplans

Drawing Number 2303-04a
 Loganbuilding@outlook.com

07904 649901
 Scale 1:100@A3