

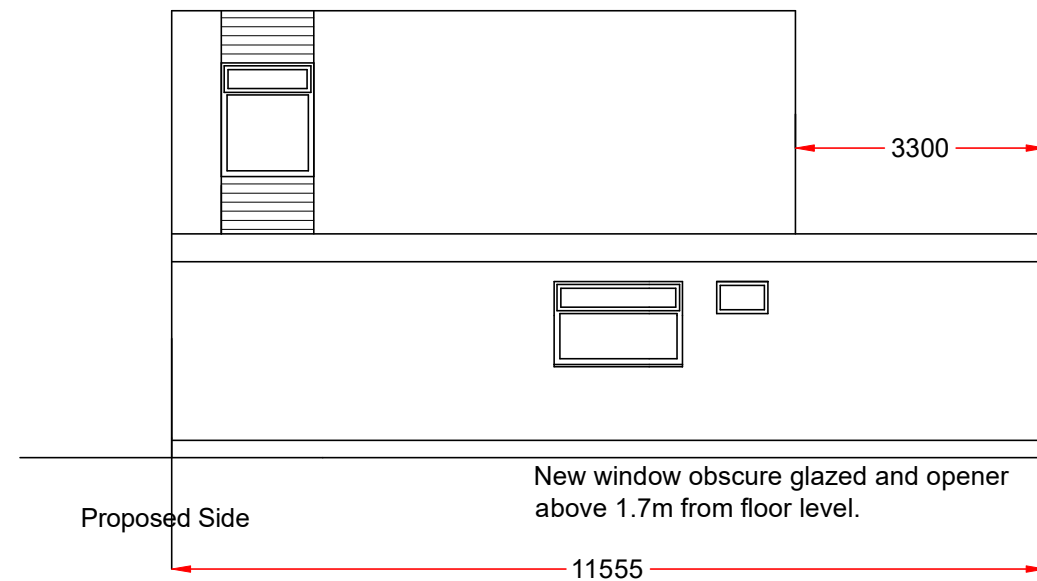
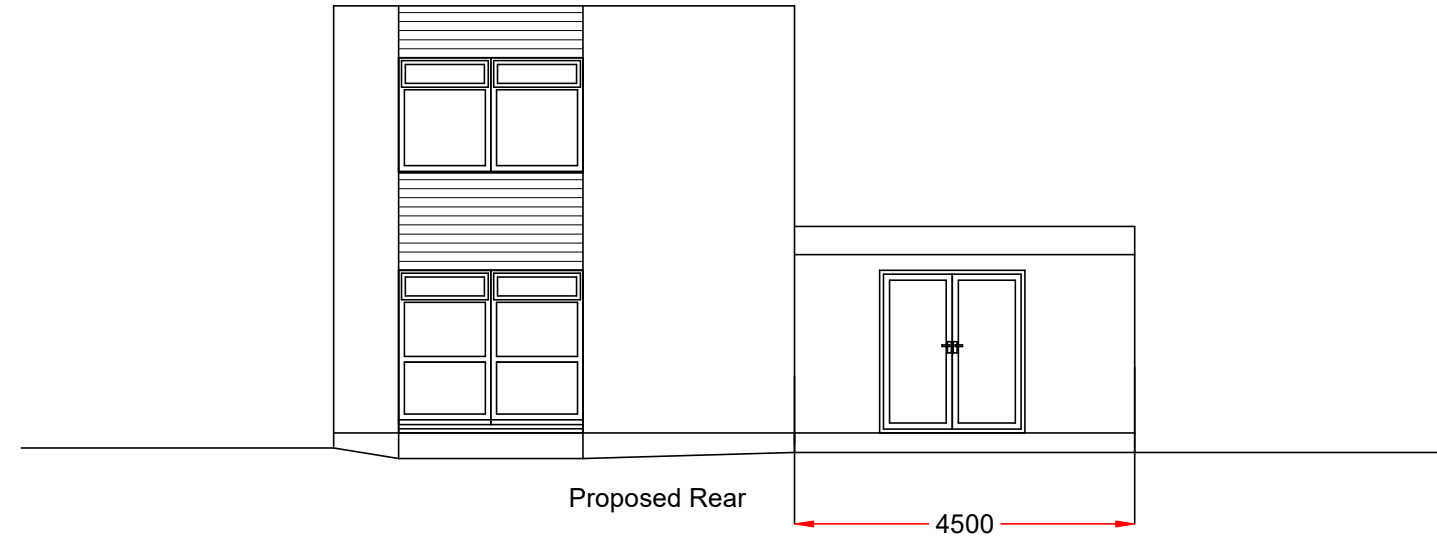


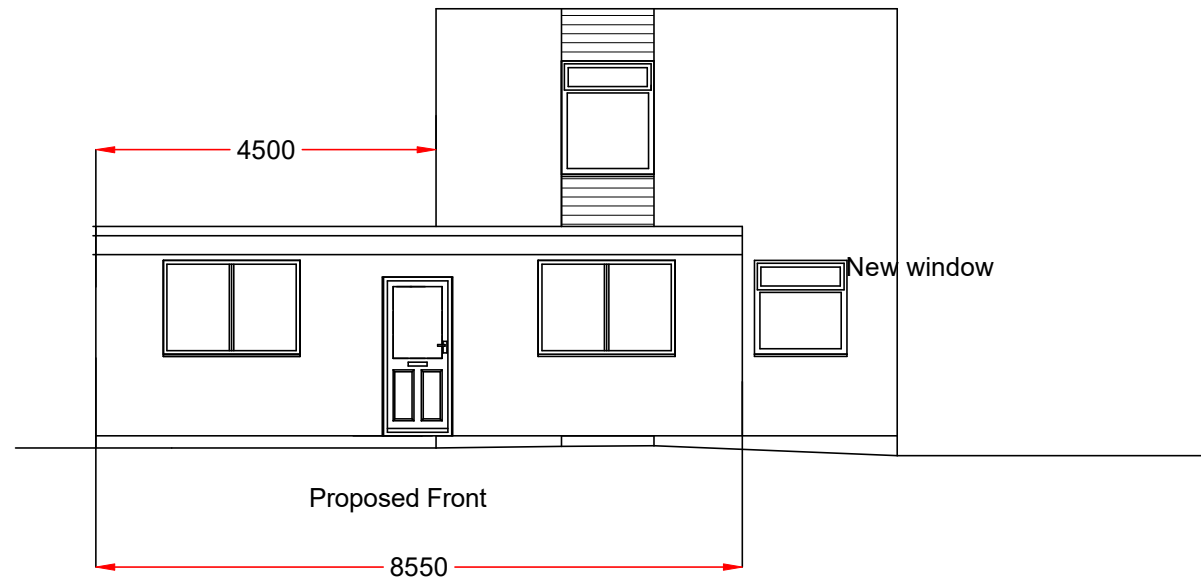

Finishes- Brick/white cladding to existing- new extension painted render and rubber flat roof.

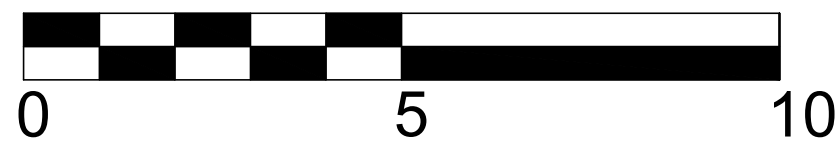

225 Knowsley Lane L36 8HW

New Single Storey Extension/Removal of Existing Garage
Drawing 5h -Proposed Elevations

Drawing Number 2303-05h

Loganbuilding@outlook.com

07904 649901

Scale 1:100@A3