



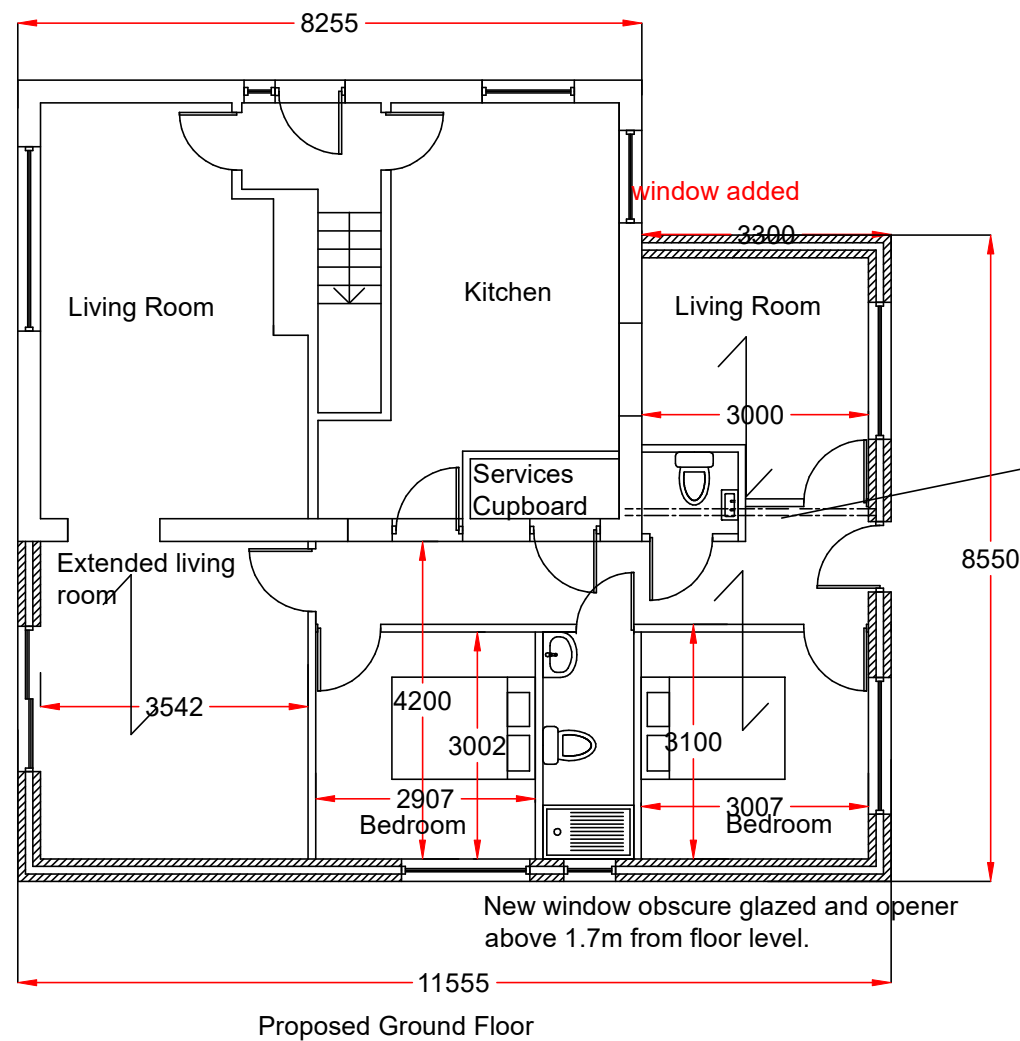


New Steel beam
provisional size
203x102x37kg

75x195 C24 flat
roof joists to
bedrooms and
size, 47x 195
C16 flat roof
joists to room in
front of kitchen.

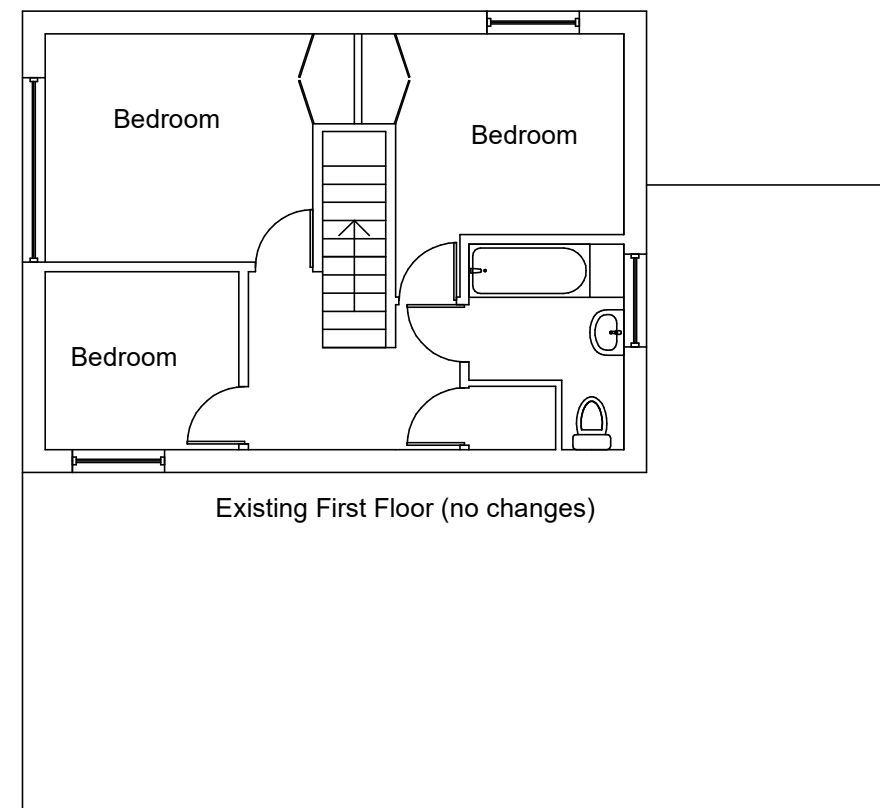

total area 64 m2.

Finishes- Brick/white cladding to
existing- new extension painted
render and rubber flat roof.

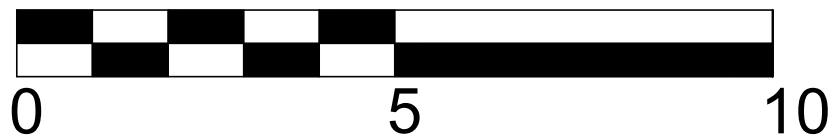

225 Knowsley Lane L36 8HW

New Single Storey Extension/Removal of
Existing Garage
Drawing 6h -Proposed Floorplans

Drawing Number 2303-06h
Loganbuilding@outlook.com

07904 649901
Scale 1:100@A3