


customer	Hermes Parcelnet Limited	contact	Mark Ward	job no.	28689P - Liverpool	scale	1:50/200 @ A4
location	Unit 1 Acornfield Road Knowsley Industrial Park Liverpool L33 7UG	by	LW	date	15 December 2021		

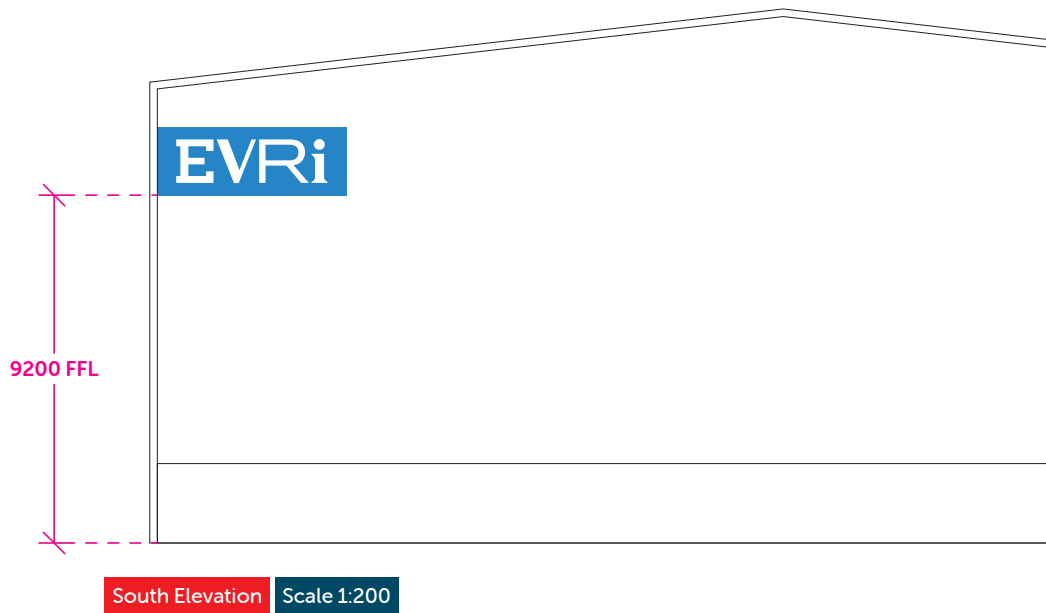

1

South Elevation

Size: 5000 x 1800 x 80mm


Amount: 1no.

Specification: 3mm thick folded blue aluminium composite panel with vinyl graphics applied

Fixing: 75mm aluminium angle

PMS 2173C

customer	Hermes Parcelnet Limited	contact	Mark Ward	job no.	28689P - Liverpool	scale	1:50/200 @ A4
location	Unit 1 Acornfield Road Knowsley Industrial Park Liverpool L33 7UG	by	LW	date	15 December 2021		

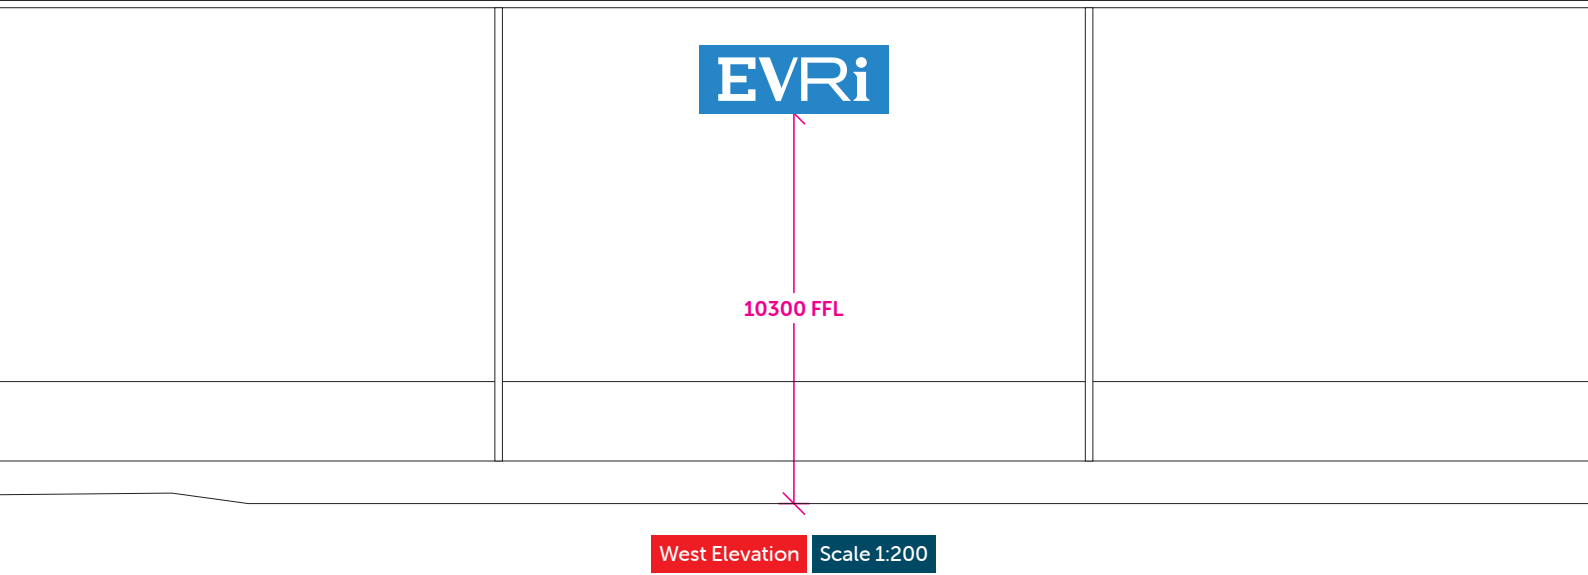

2

West Elevation

Size: 5000 x 1800 x 80mm


Amount: 1no.

Specification: 3mm thick folded blue aluminium composite panel with vinyl graphics applied

Fixing: 75mm aluminium angle

PMS 2173C

customer	Hermes Parcelnet Limited	contact	Mark Ward	job no.	28689P - Liverpool	scale	1:25 @ A4
location	Unit 1 Acornfield Road Knowsley Industrial Park Liverpool L33 7UG				by	LW	date 15 December 2021

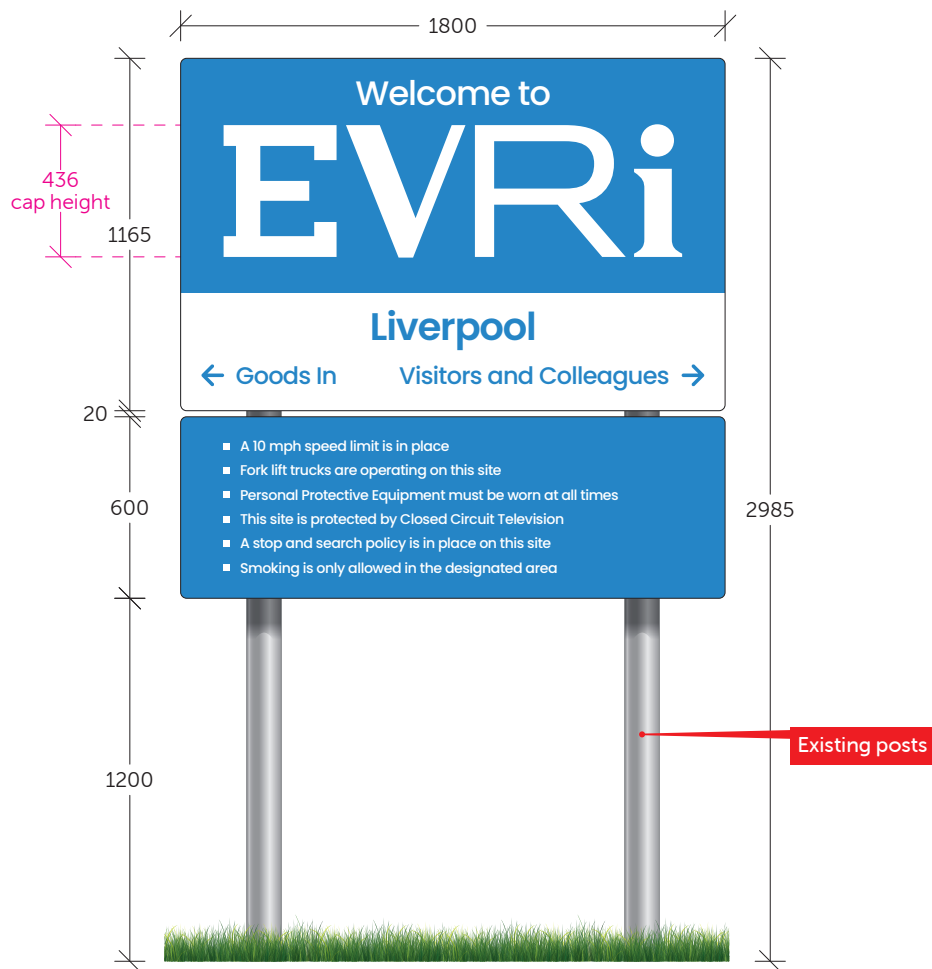

3 Post sign

Size: 1800 x 1785mm o/a

Amount: 1no.

Specification: 2no. 3mm thick aluminium composite panel (grey back with radius corners & channel to back) with full colour digital print (gloss laminated) applied

Fixing: To 2no. existing 114mm diameter grey posts



Planning