

All dimensions to be checked on site.




Existing Walls




Proposed Walls




Engineer structural beam

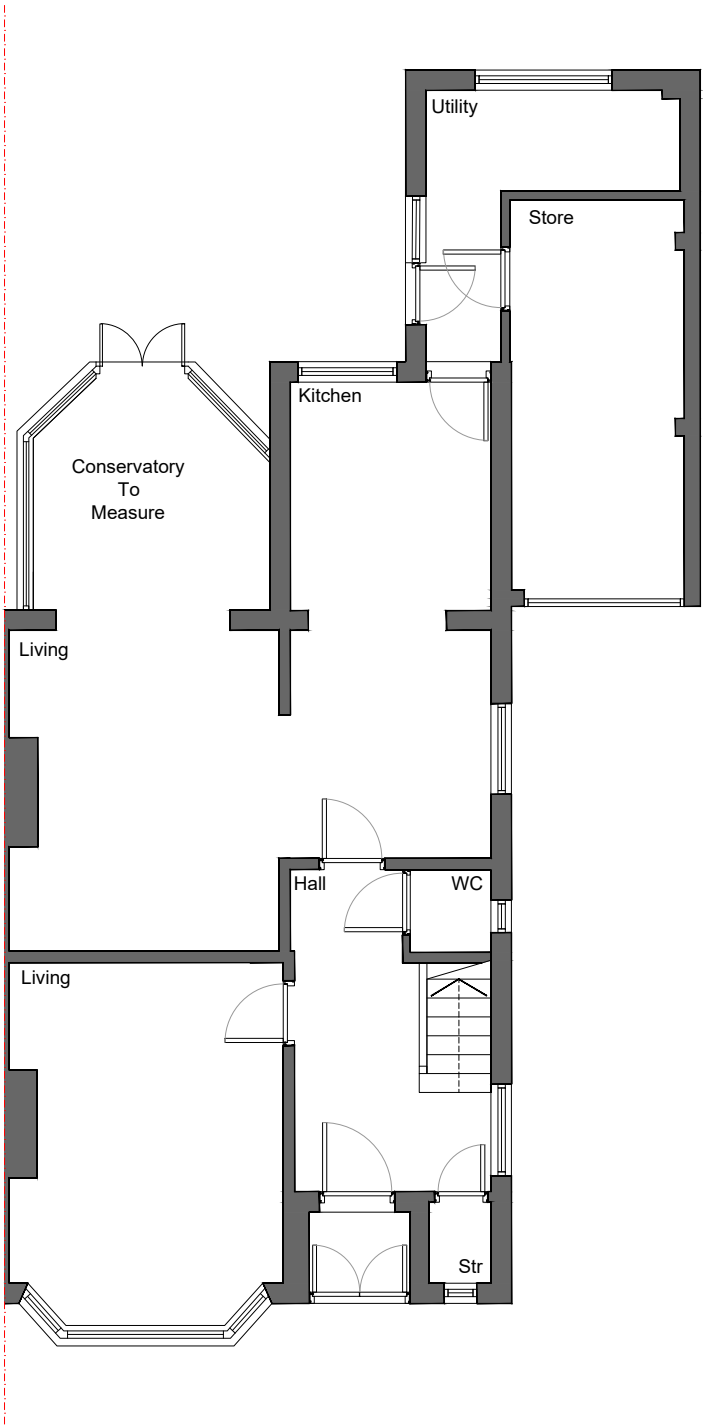

Existing Ground Floor
Scale 1:100

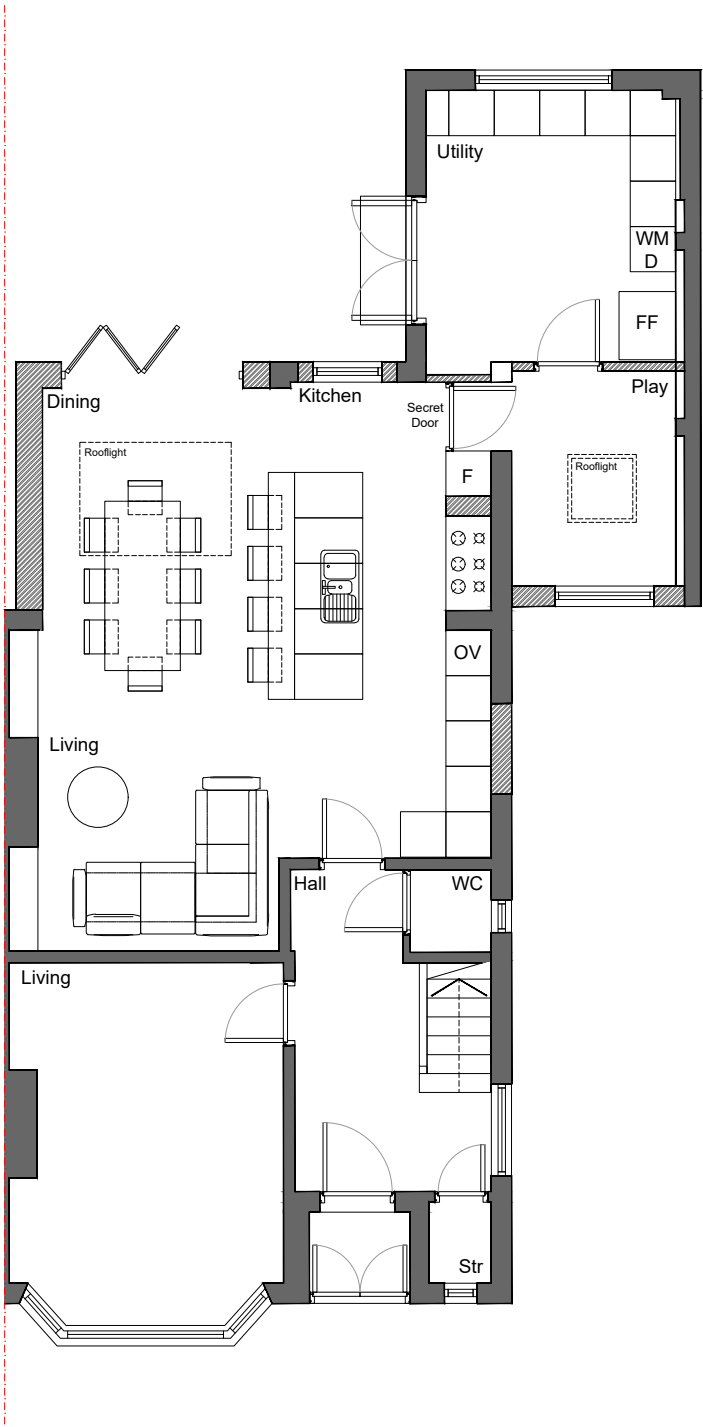

Proposed Ground Floor
Scale 1:100

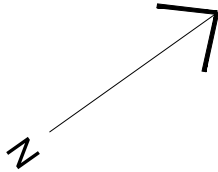

Scale Bar (metres)



Site.	53 Thingwall Hall Drive
Drawing Title	Existing, Proposed Plans
Dwg. no	THD - 002
Date	November 2024
Scale	1:100 @A3
Rev	