


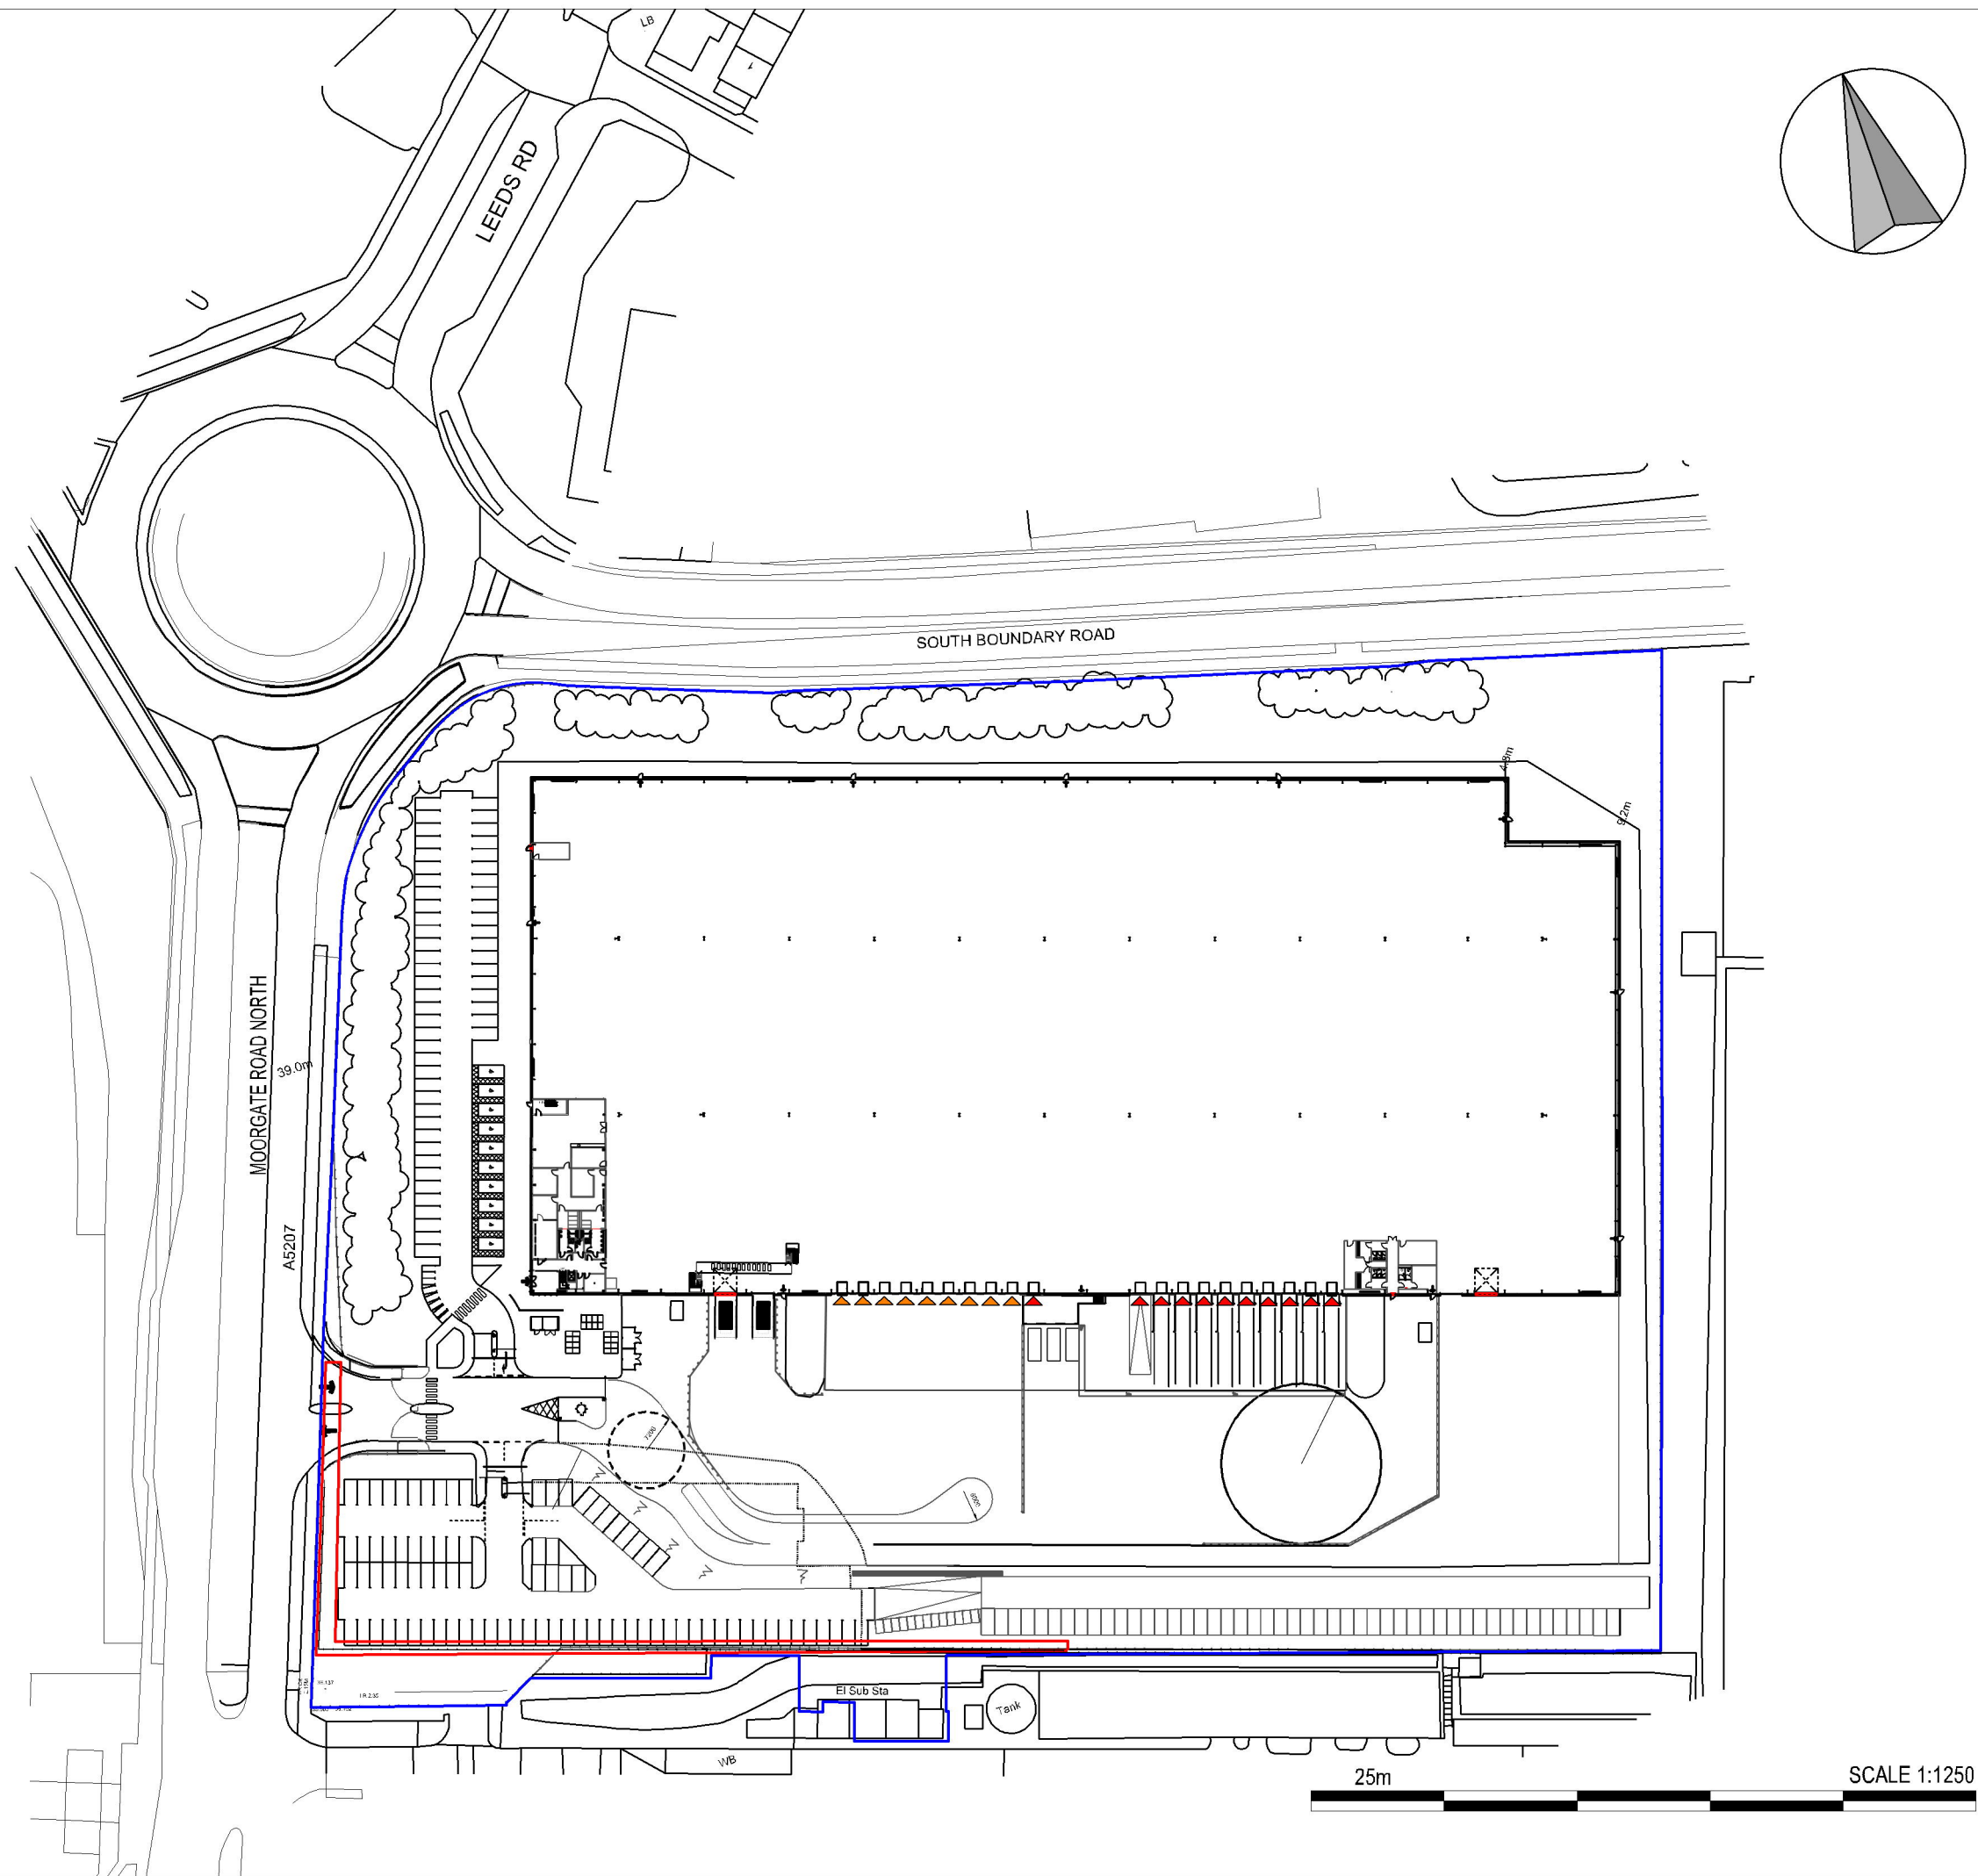

SCALE FOR PLANNING PURPOSES ONLY

Architects are to be notified of any discrepancies.
Contractors must check all dimensions on site.
This drawing is subject to copyright laws and is for use on this project only.
This drawing is to be used solely for the information as titled only.
For other information refer to the latest revision of any cross referenced drawings.
To be read in conjunction with relevant design standards/protocols.

B	15/07/21	LINE WEIGHT UPDATED	DA	MA
A	15/07/21	LANDLORD DEMISE ADDED	DA	MA
#	09/07/21	FIRST ISSUE	DA	MA
REV	DATE	DESCRIPTION	DRN	CKD

AMENDMENTS

STATUS: **PLANNING**

CLIENT:

FLINTROCK LTD

PROJECT NAME:

KNOWSLEY

PROJECT ADDRESS:

MOORGATE ROAD KNOWSLEY

DRAWING TITLE:

LOCATION PLAN

JOB NO:	DRG NO:	REVISION:
20-6547	P101	B
DATE:	SCALE:	SHEET SIZE:
JULY 21	1:1250	A3

S+SA
ARCHITECTS

1 CARDALE PARK, BECKWITH HEAD ROAD,
HARROGATE HG3 1RZ
www.ssa-architects.co.uk
T: 01423 856999