




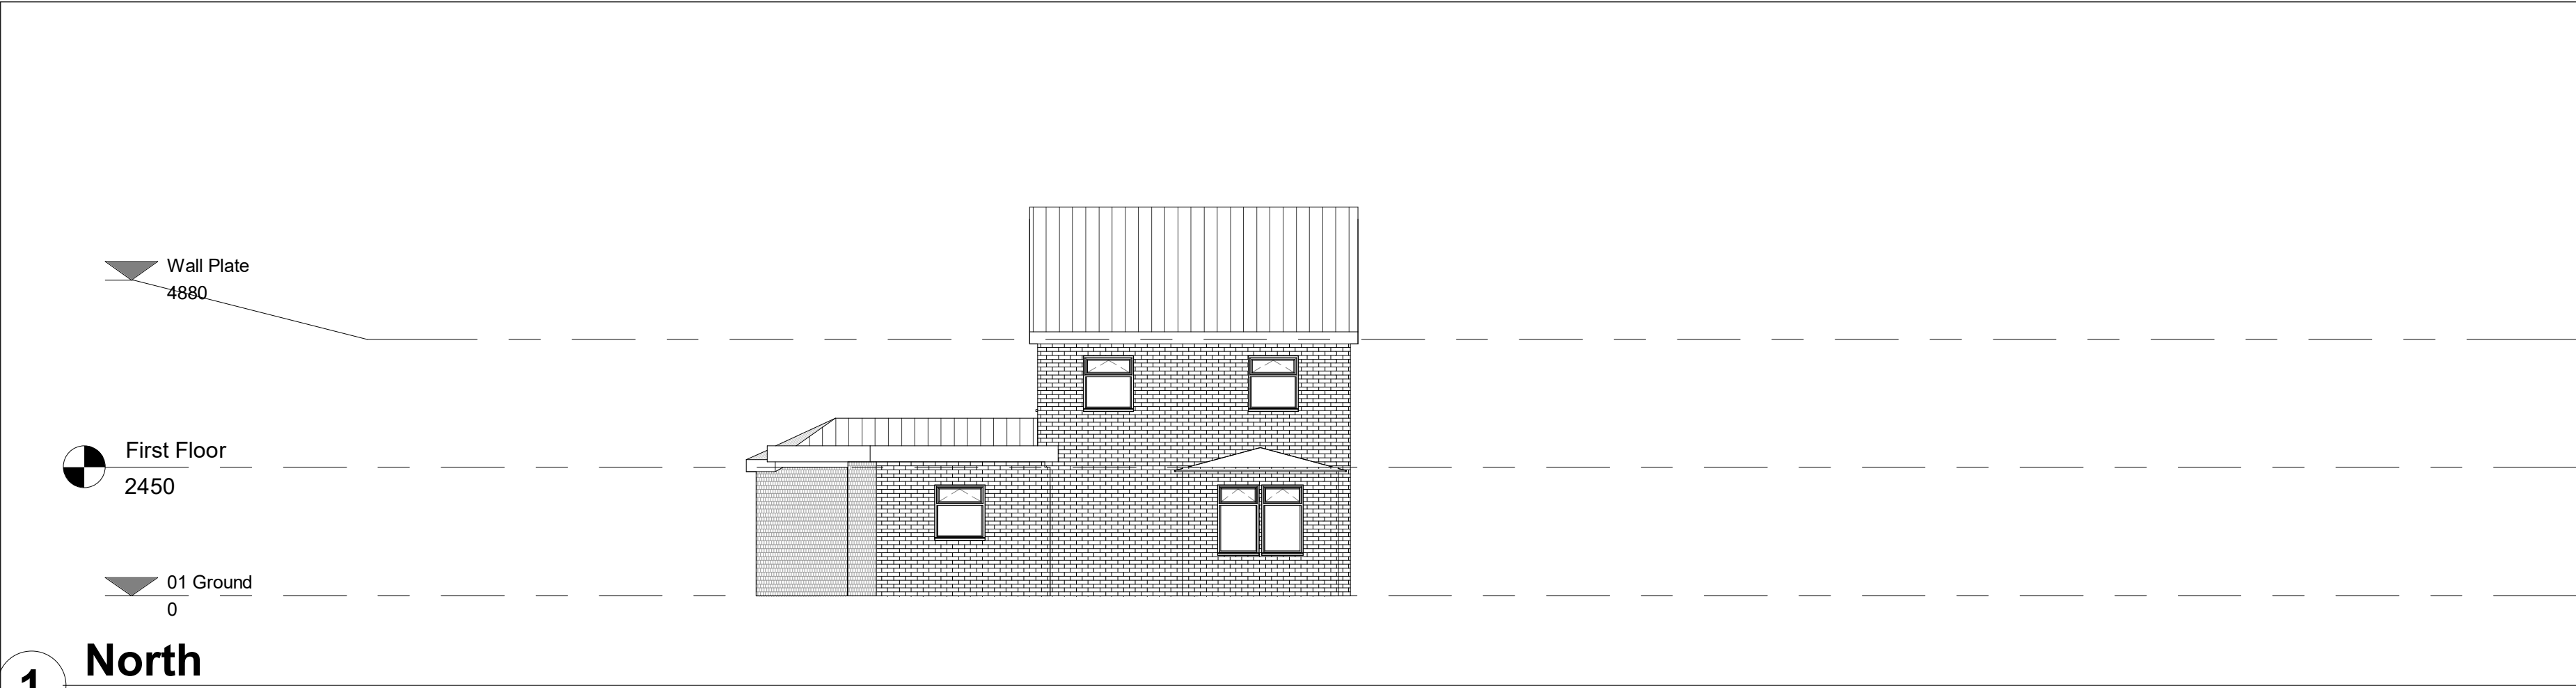


1 North
1 : 100

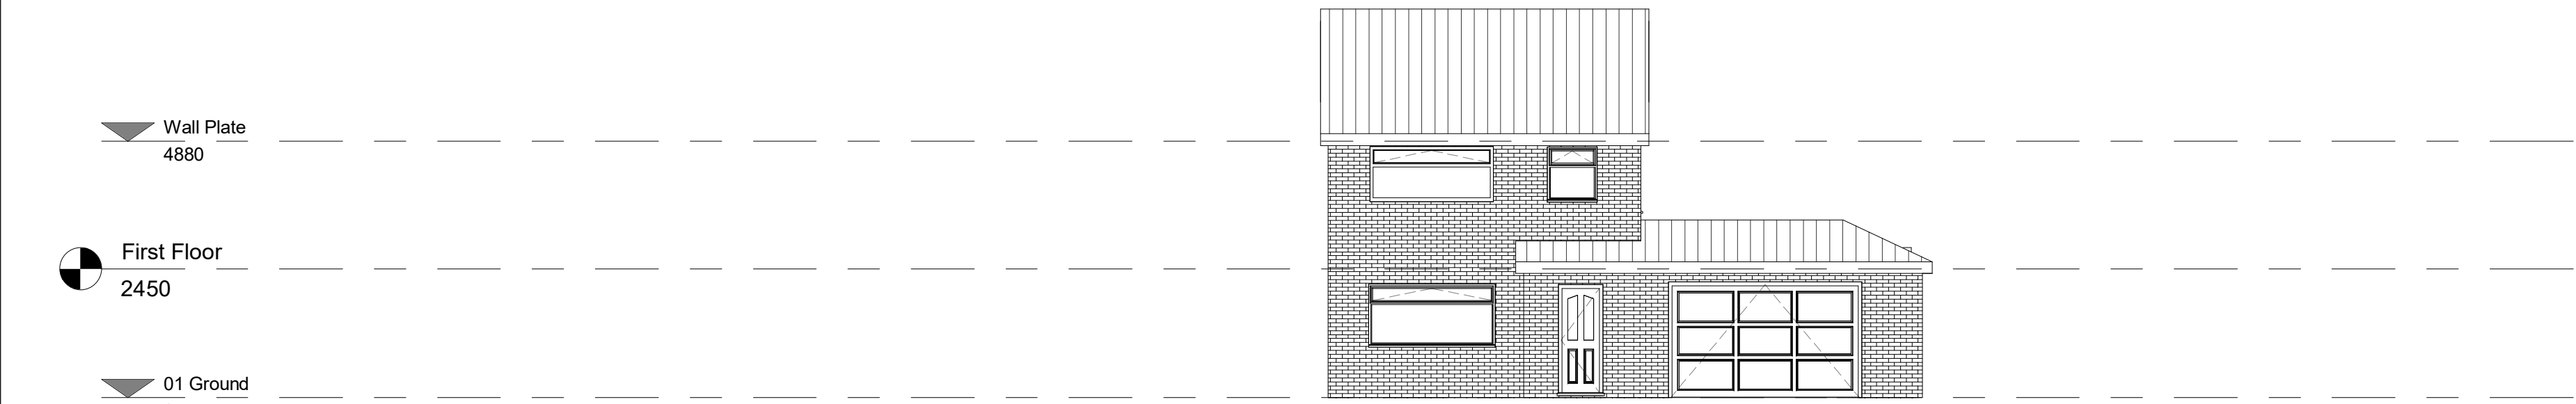


2 South
1 : 100

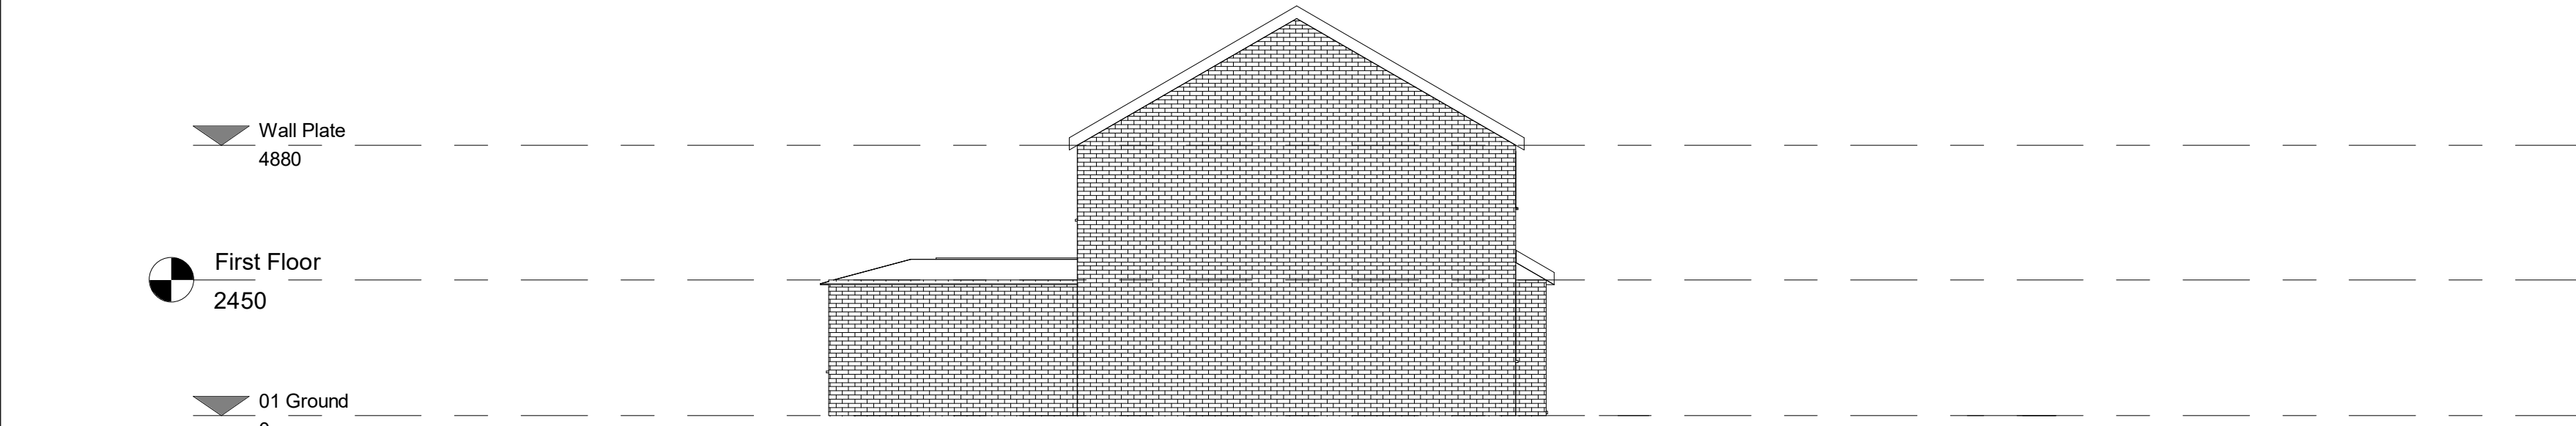

4 West
1 : 100

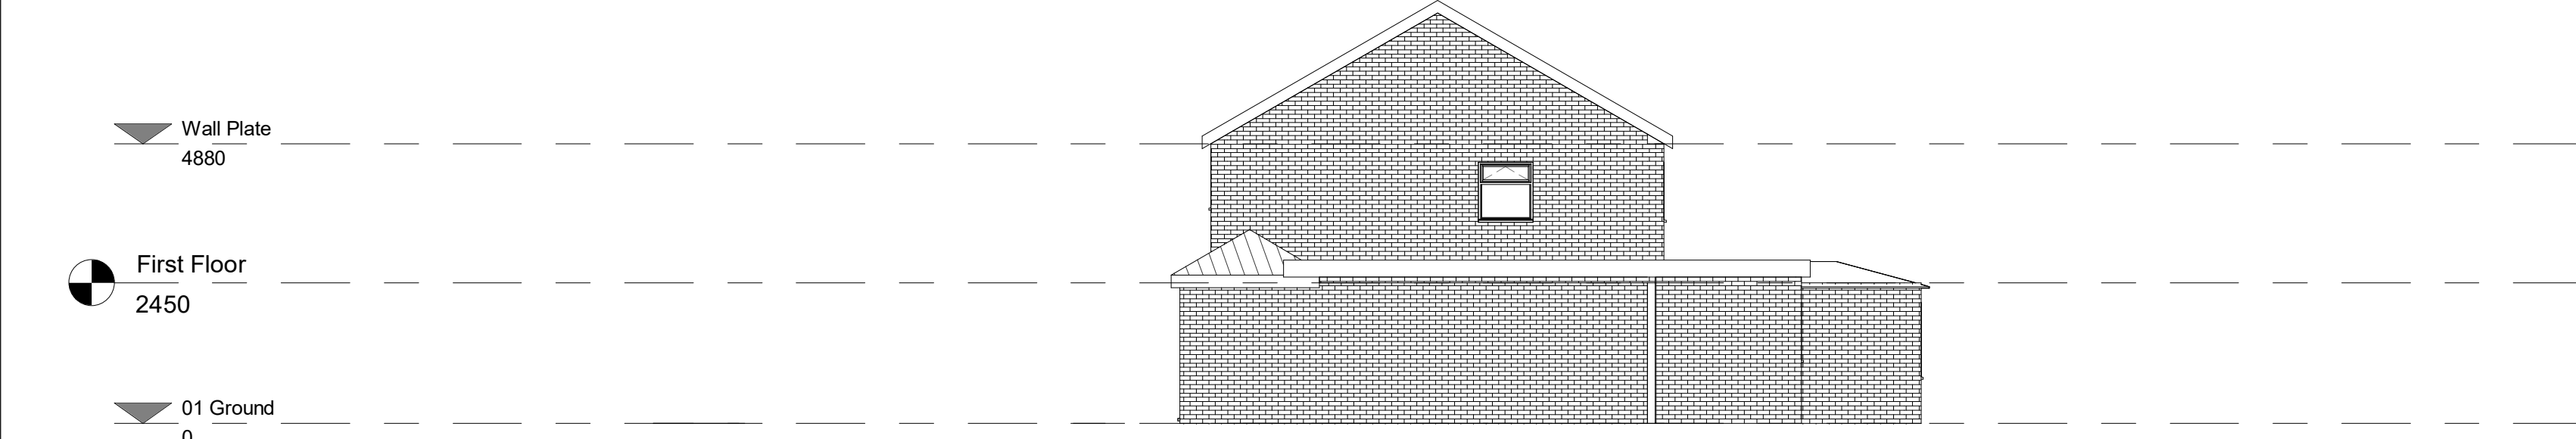


5 East
1 : 100

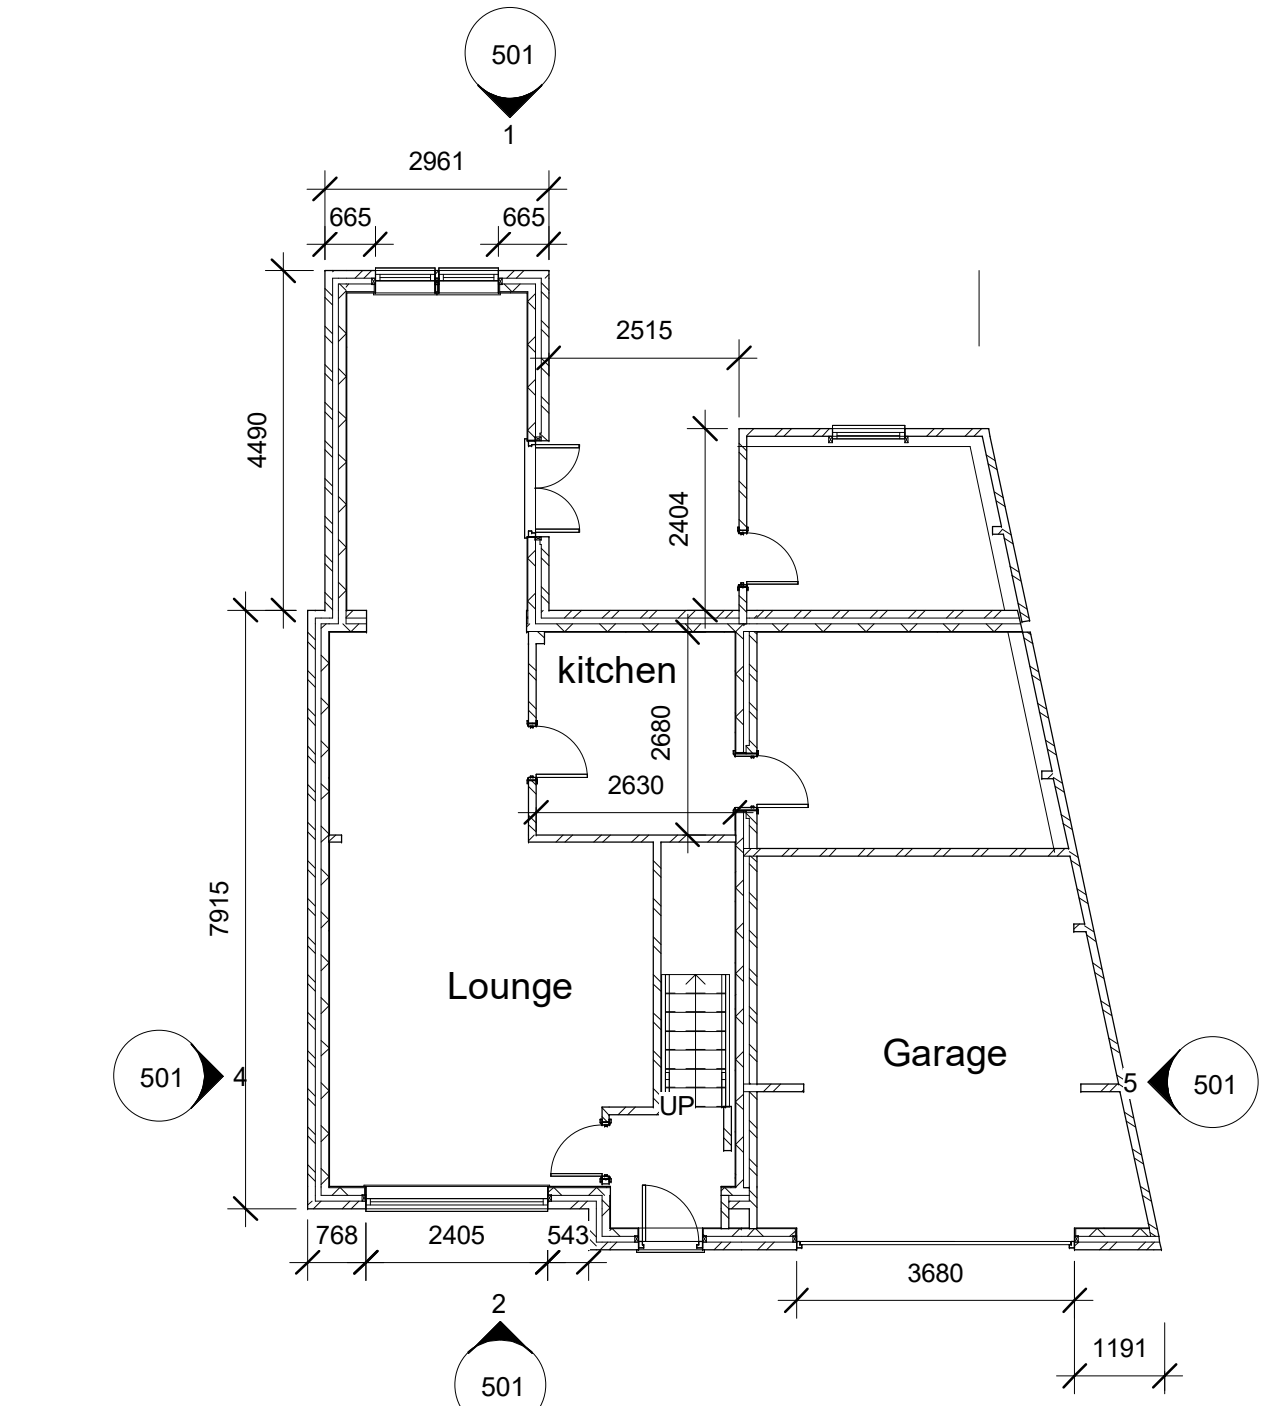

6 01 Ground
1 : 100

Scale Bar

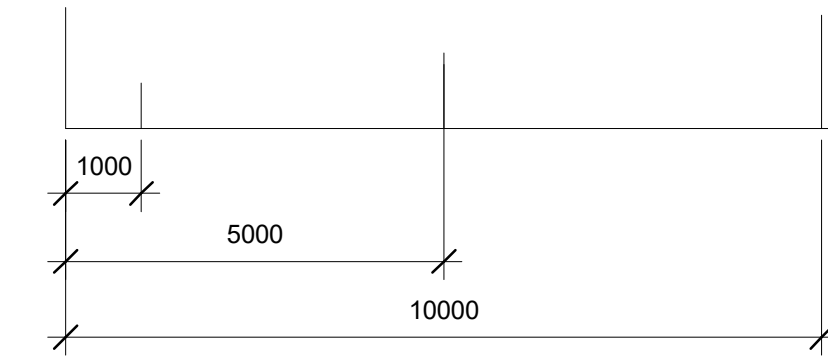

Oakdale Property Consultants Ltd

18 Carriage Drive
Frodsham
Cheshire
WA6 6DX

077 66 25 85 25

Revisions		
Rev	Description	Date

PROJECT		109 Saxon Way, Kirby, L33 4QD
TITLE		Existing Drawings Elevations
CLIENT		Peta-Ann and Gavin Cowan 07849941478
DRAWN BY		C. Rodgers
DATE		21/09/22
SCALE (@ A1)		1 : 100
DRAWING NUMBER		501