
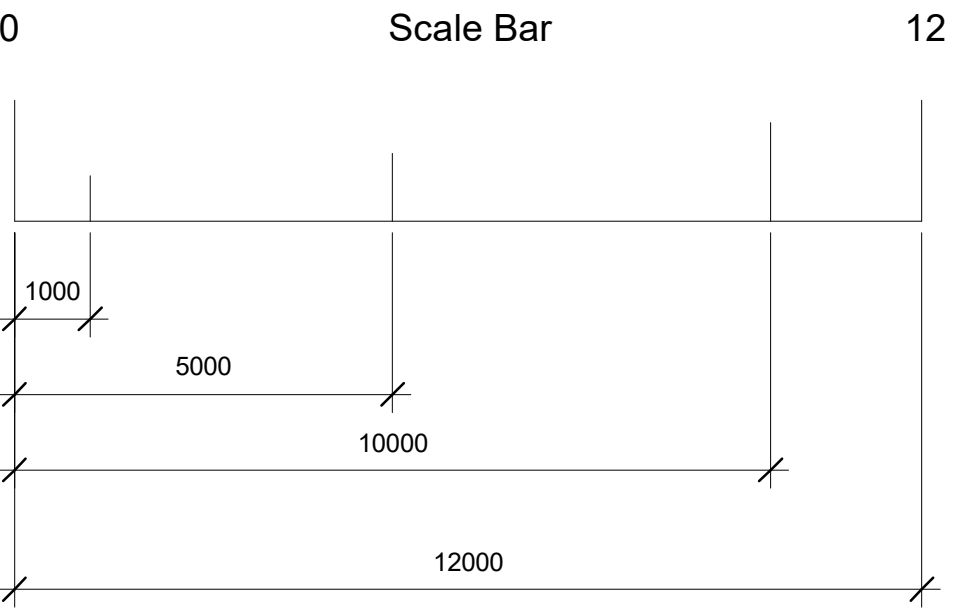
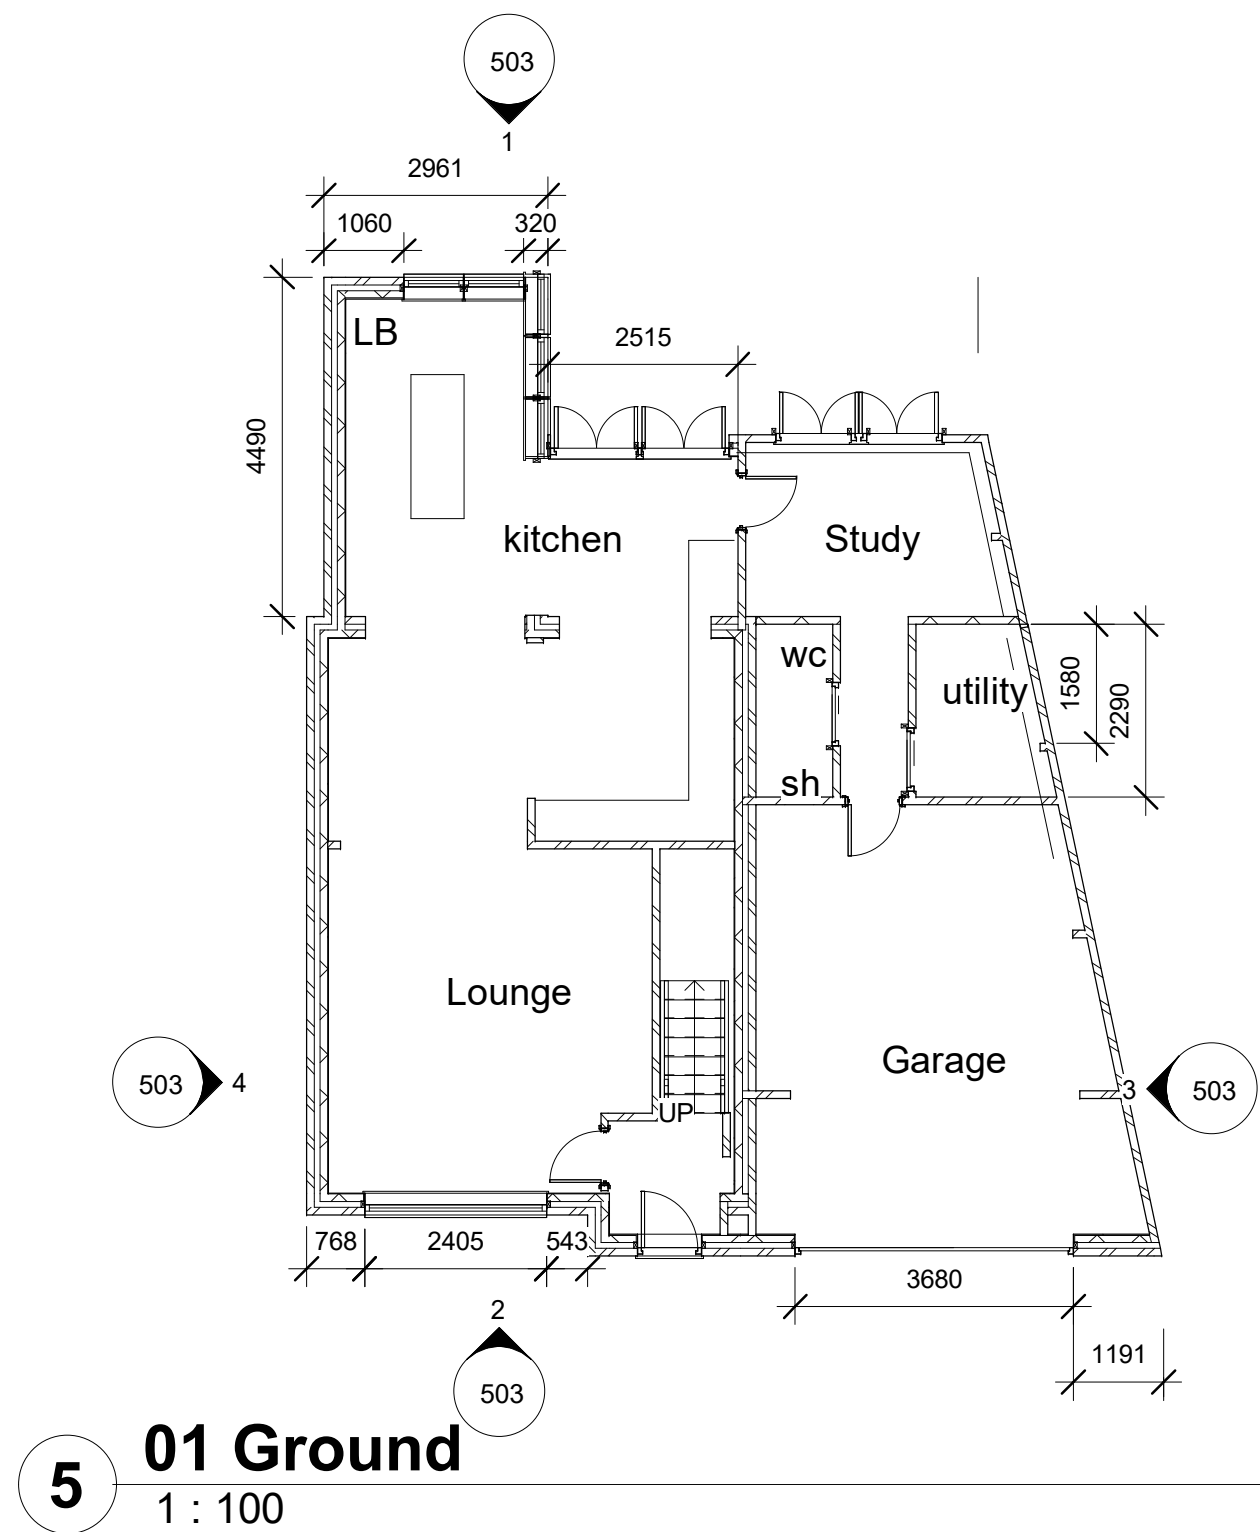
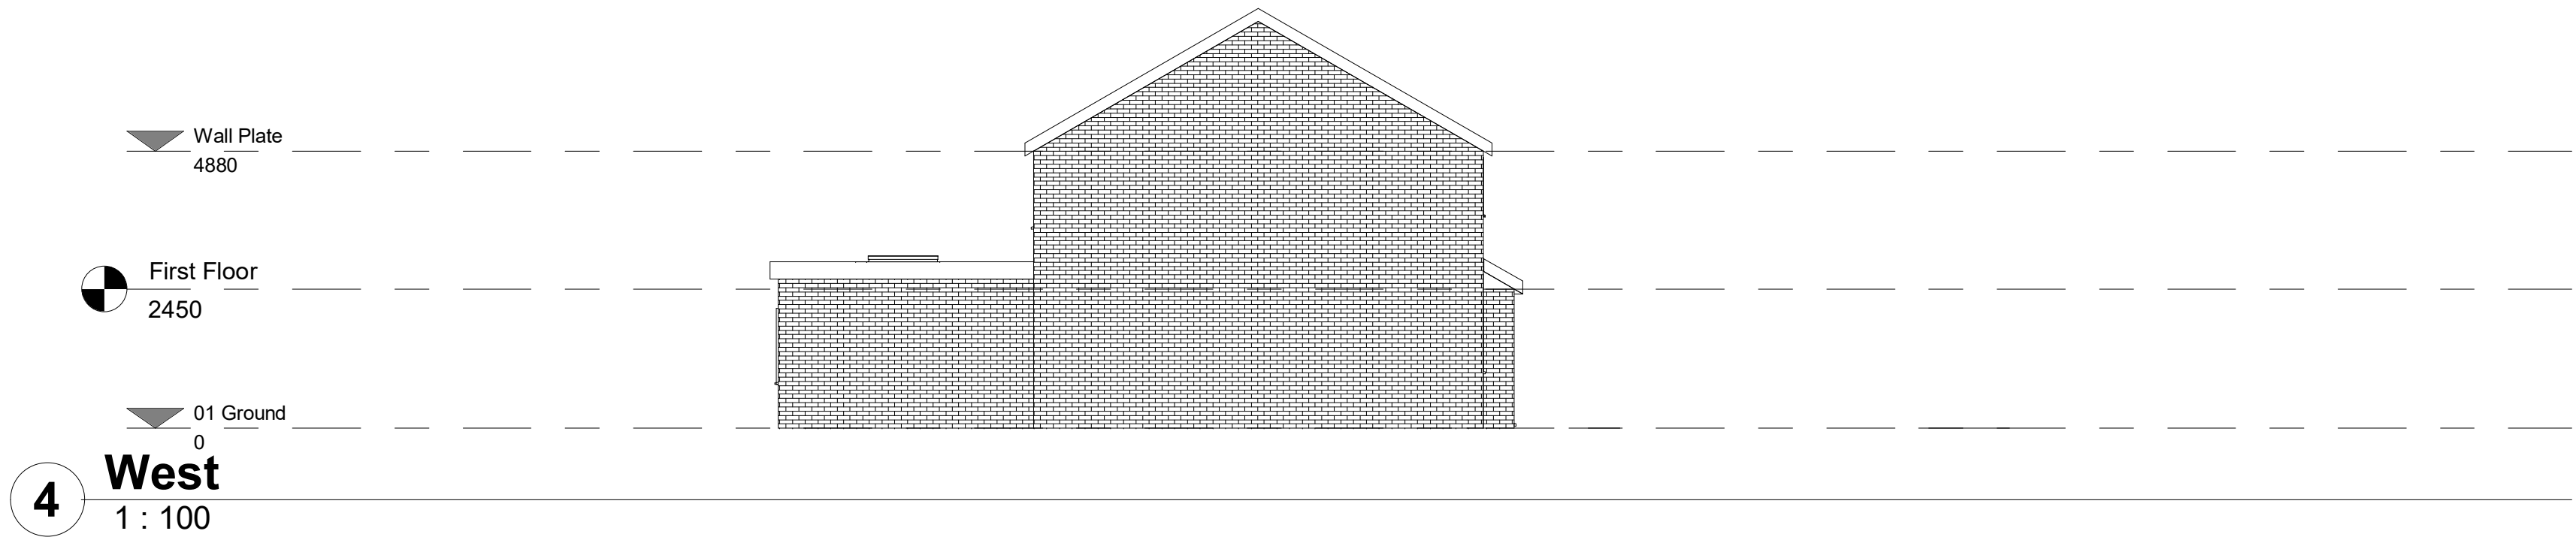
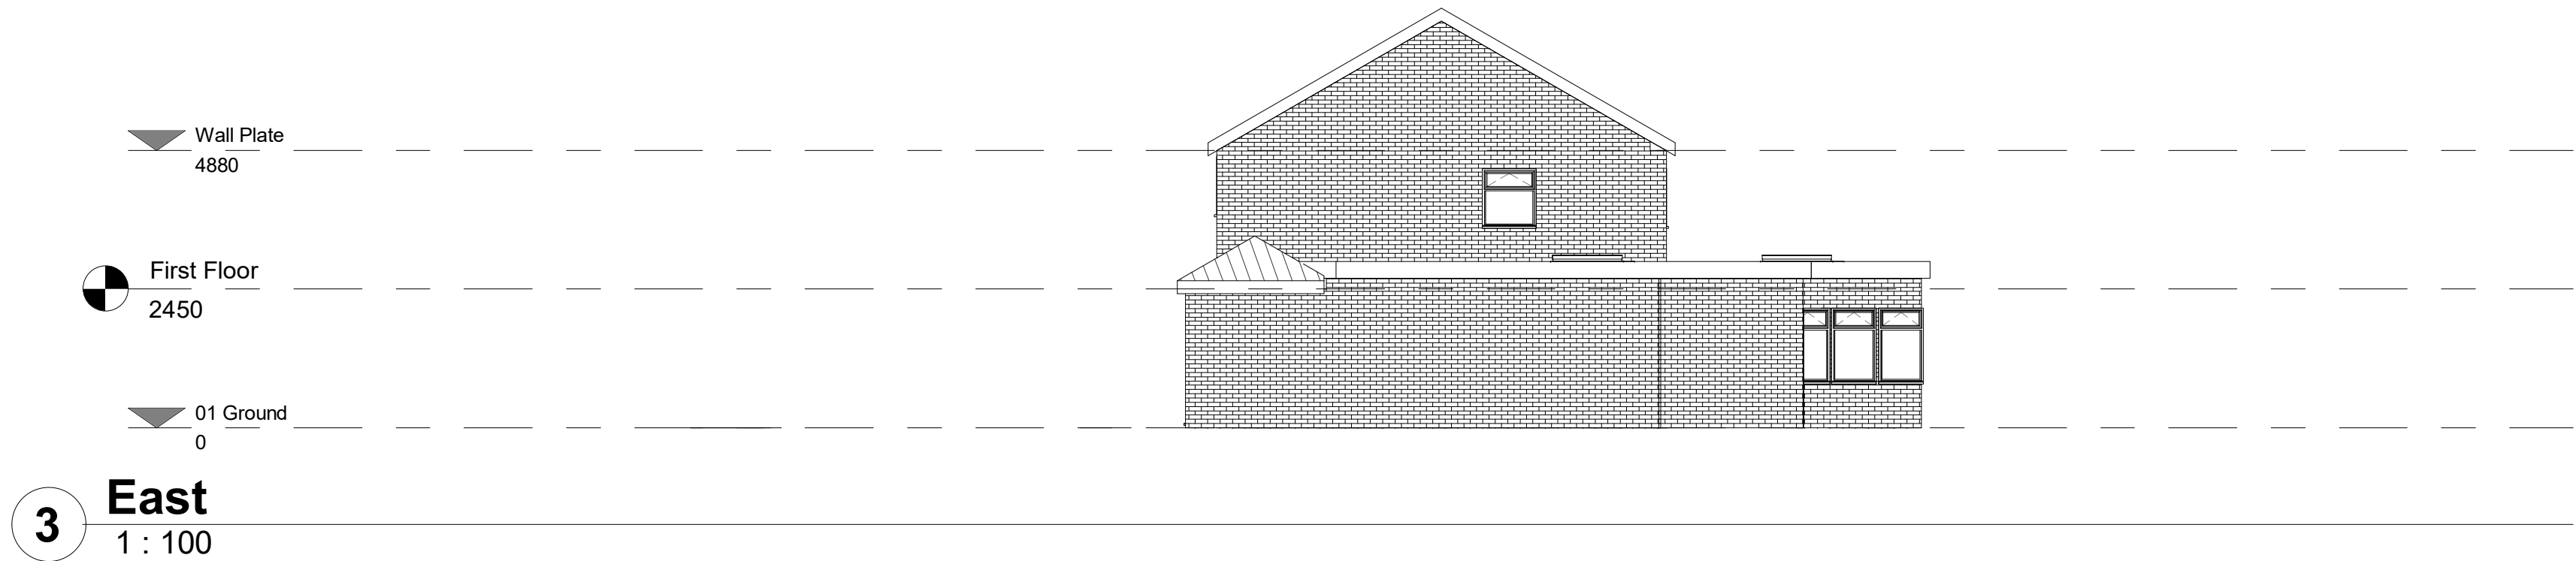


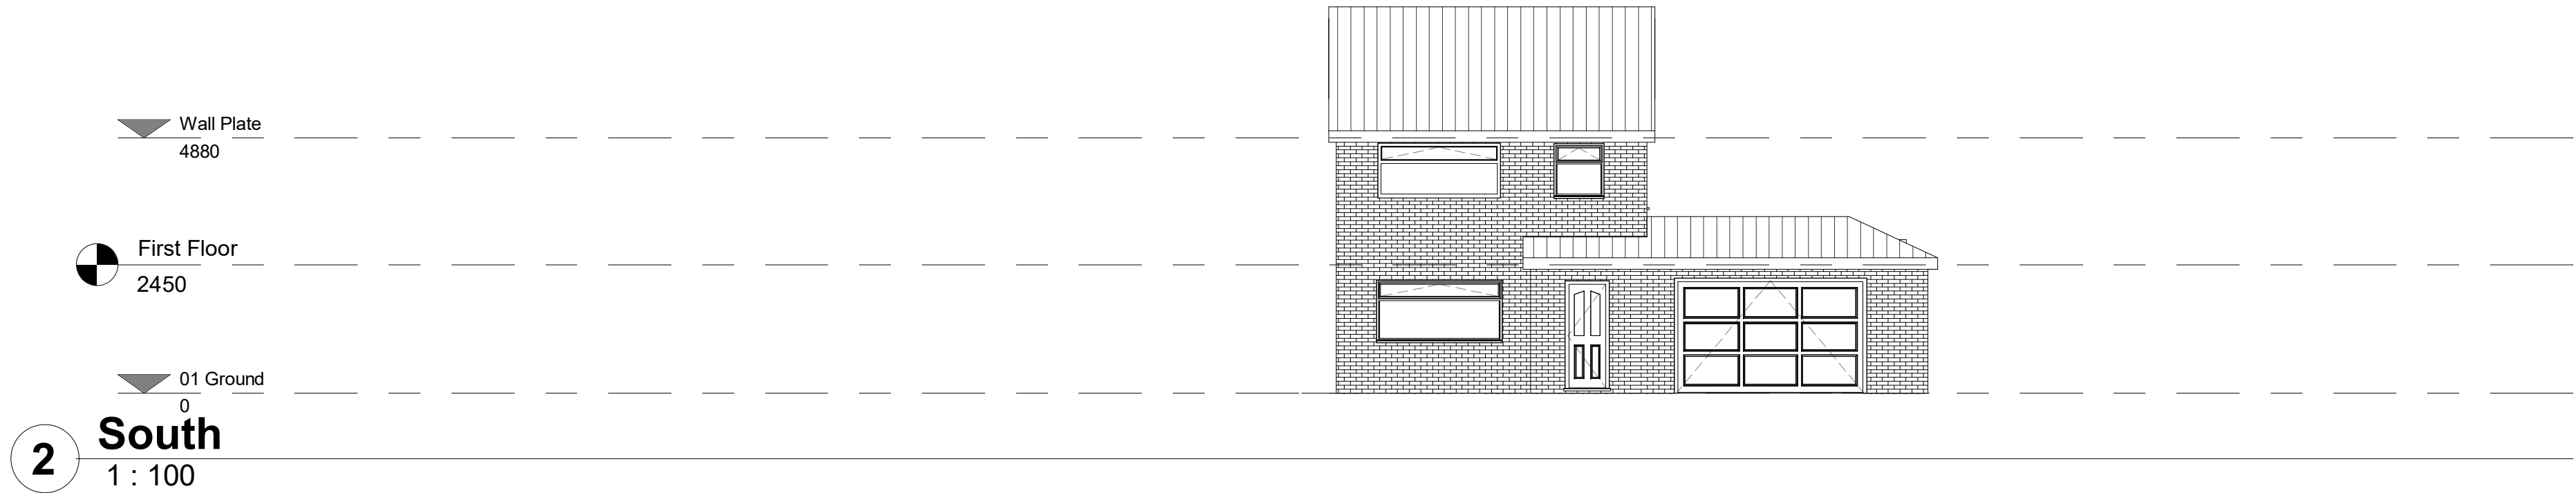

Oakdale Property Consultants Ltd

18 Carriage Drive
Frodsham
Cheshire
WA6 6DX

077 66 25 85 25

Rev	Description	Date

PROJECT

109 Saxon Way,
Kirby, L33 4QD

TITLE

Proposed Drawings
SHEET B

CLIENT

Gavin and
Peta-Ann Cowan
07849941478

DRAWN BY
C. Rodgers

DATE
17/10/22

SCALE (@ A1)
1 : 100

DRAWING NUMBER
503