


Edenhurst Avenue, Knowsley
Arboricultural Method Statement 01
Tree Works

Tree removal and pruning according to this method statement must be completed before commencement of works, including the creation of compounds, access by vehicles or plant, delivery of materials, ground investigations or works, or any other construction works.

SEQUENCE OF EVENTS

- 1. The scope of works is outlined according to this approved document.
- 2. Trees indicated by a red hatch on this plan will be removed.
- 3. Trees to be removed will be marked on site by the Arboricultural Consultant.
- 4. Tree T46, indicated by a purple hatch on this plan, will be pruned to remove a single branch extending south as shown in Image 1 opposite.
- 5. Works will be completed according to BS3998:2010 by a suitably qualified, experienced and insured contractor.
- 6. Plant and vehicles used for the tree works and storage of fuels and oils will not be permitted beneath the canopy of any retained tree or within its Root Protection Area (calculated as a circle with a radius 12 times the stem diameter).
- 7. If works are completed within bird nesting season (March to August inclusive) checks of all trees, shrubs and any unprocessed piles of brash that have been left unattended will be undertaken within 24 hours prior to disturbance.
- 8. Arisings will be processed by chipping and removed from the site.
- 9. The completion of tree pruning and removal works according to this Method Statement must be verified by the Arboricultural Consultant.

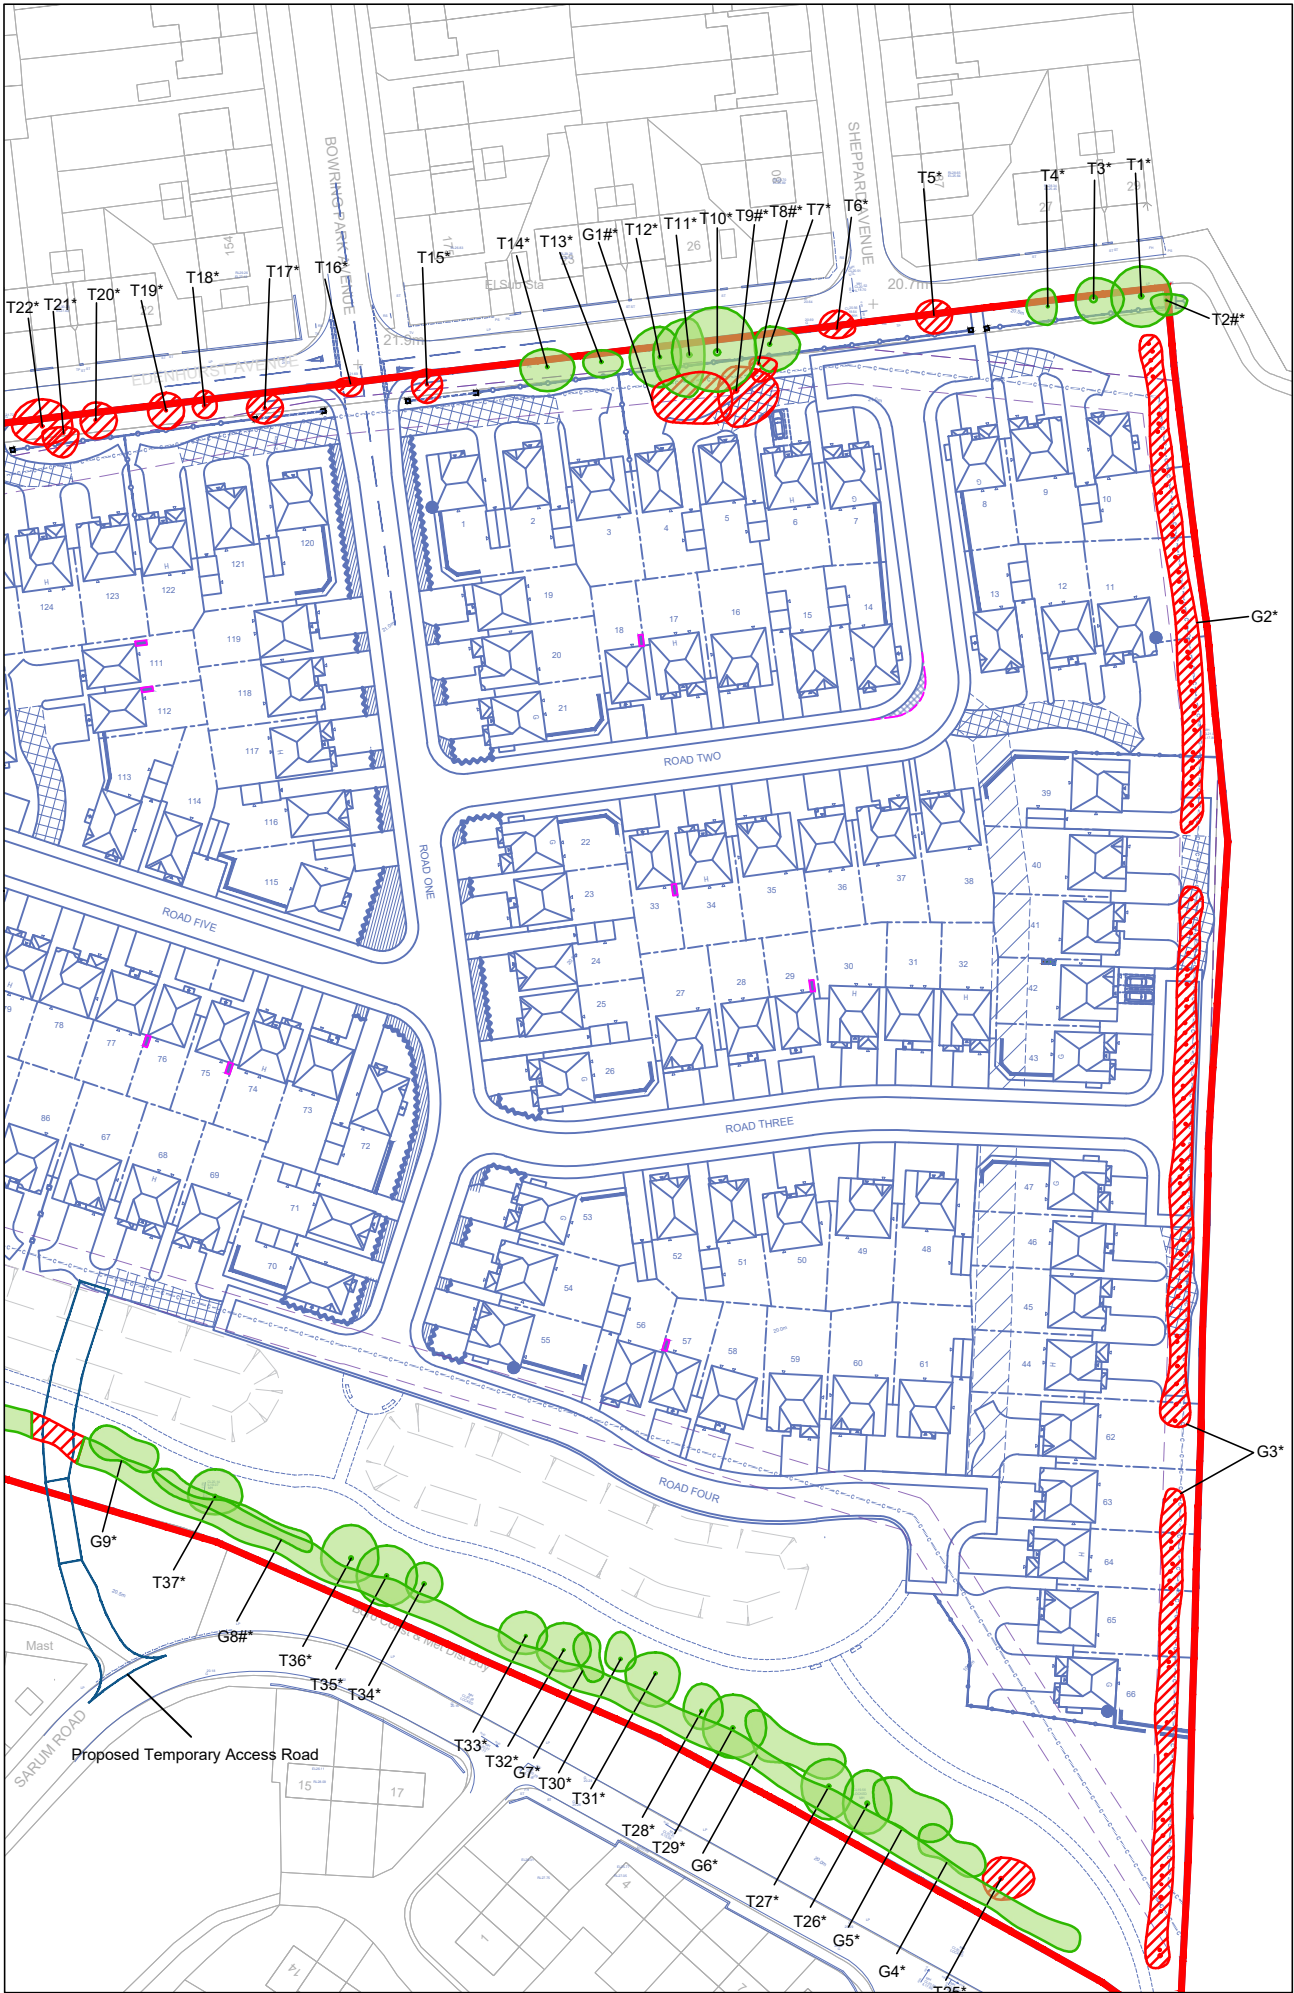

KEY
[This drawing must be reproduced in colour]

- Trees and groups to retain
- Trees and groups to remove
- Trees and groups to be pruned (see specification in Image 1)
- Approximate location (Feature not shown on topo)
- Tree Preservation Order



Image 1: Tree T46, prune to remove single branch extending south back to main stem (red line indicates cut-line; yellow area indicates indicative canopy removal)

Reproduced by permission of Ordnance Survey on behalf of Her Majesty's Stationary Office.
© Crown Copyright and database right 2010. All rights reserved.

B	Updated to include pruning of tree T46	JGS	RMG	13.03.23
A	Updated to Include Temp Access Road	AAB	JGS	16.07.18
Rev	Description	Drawn	Approved	Date

TEP | **THE ENVIRONMENT PARTNERSHIP**
Genesis Centre, Birchwood Science Park, Warrington WA3 7BH
Tel 01925 844004 e-mail tep@tep.uk.com www.tep.uk.com

Project
Edenhurst Avenue, Knowsley
Arboricultural Method Statement
Title
AMS 01: Tree Works

Drawing Number
D6224.02.001

Drawn	Checked	Approved	Scale	Date
AAB	RMG	JGS	1:1,250 @ A3	15/06/2018