


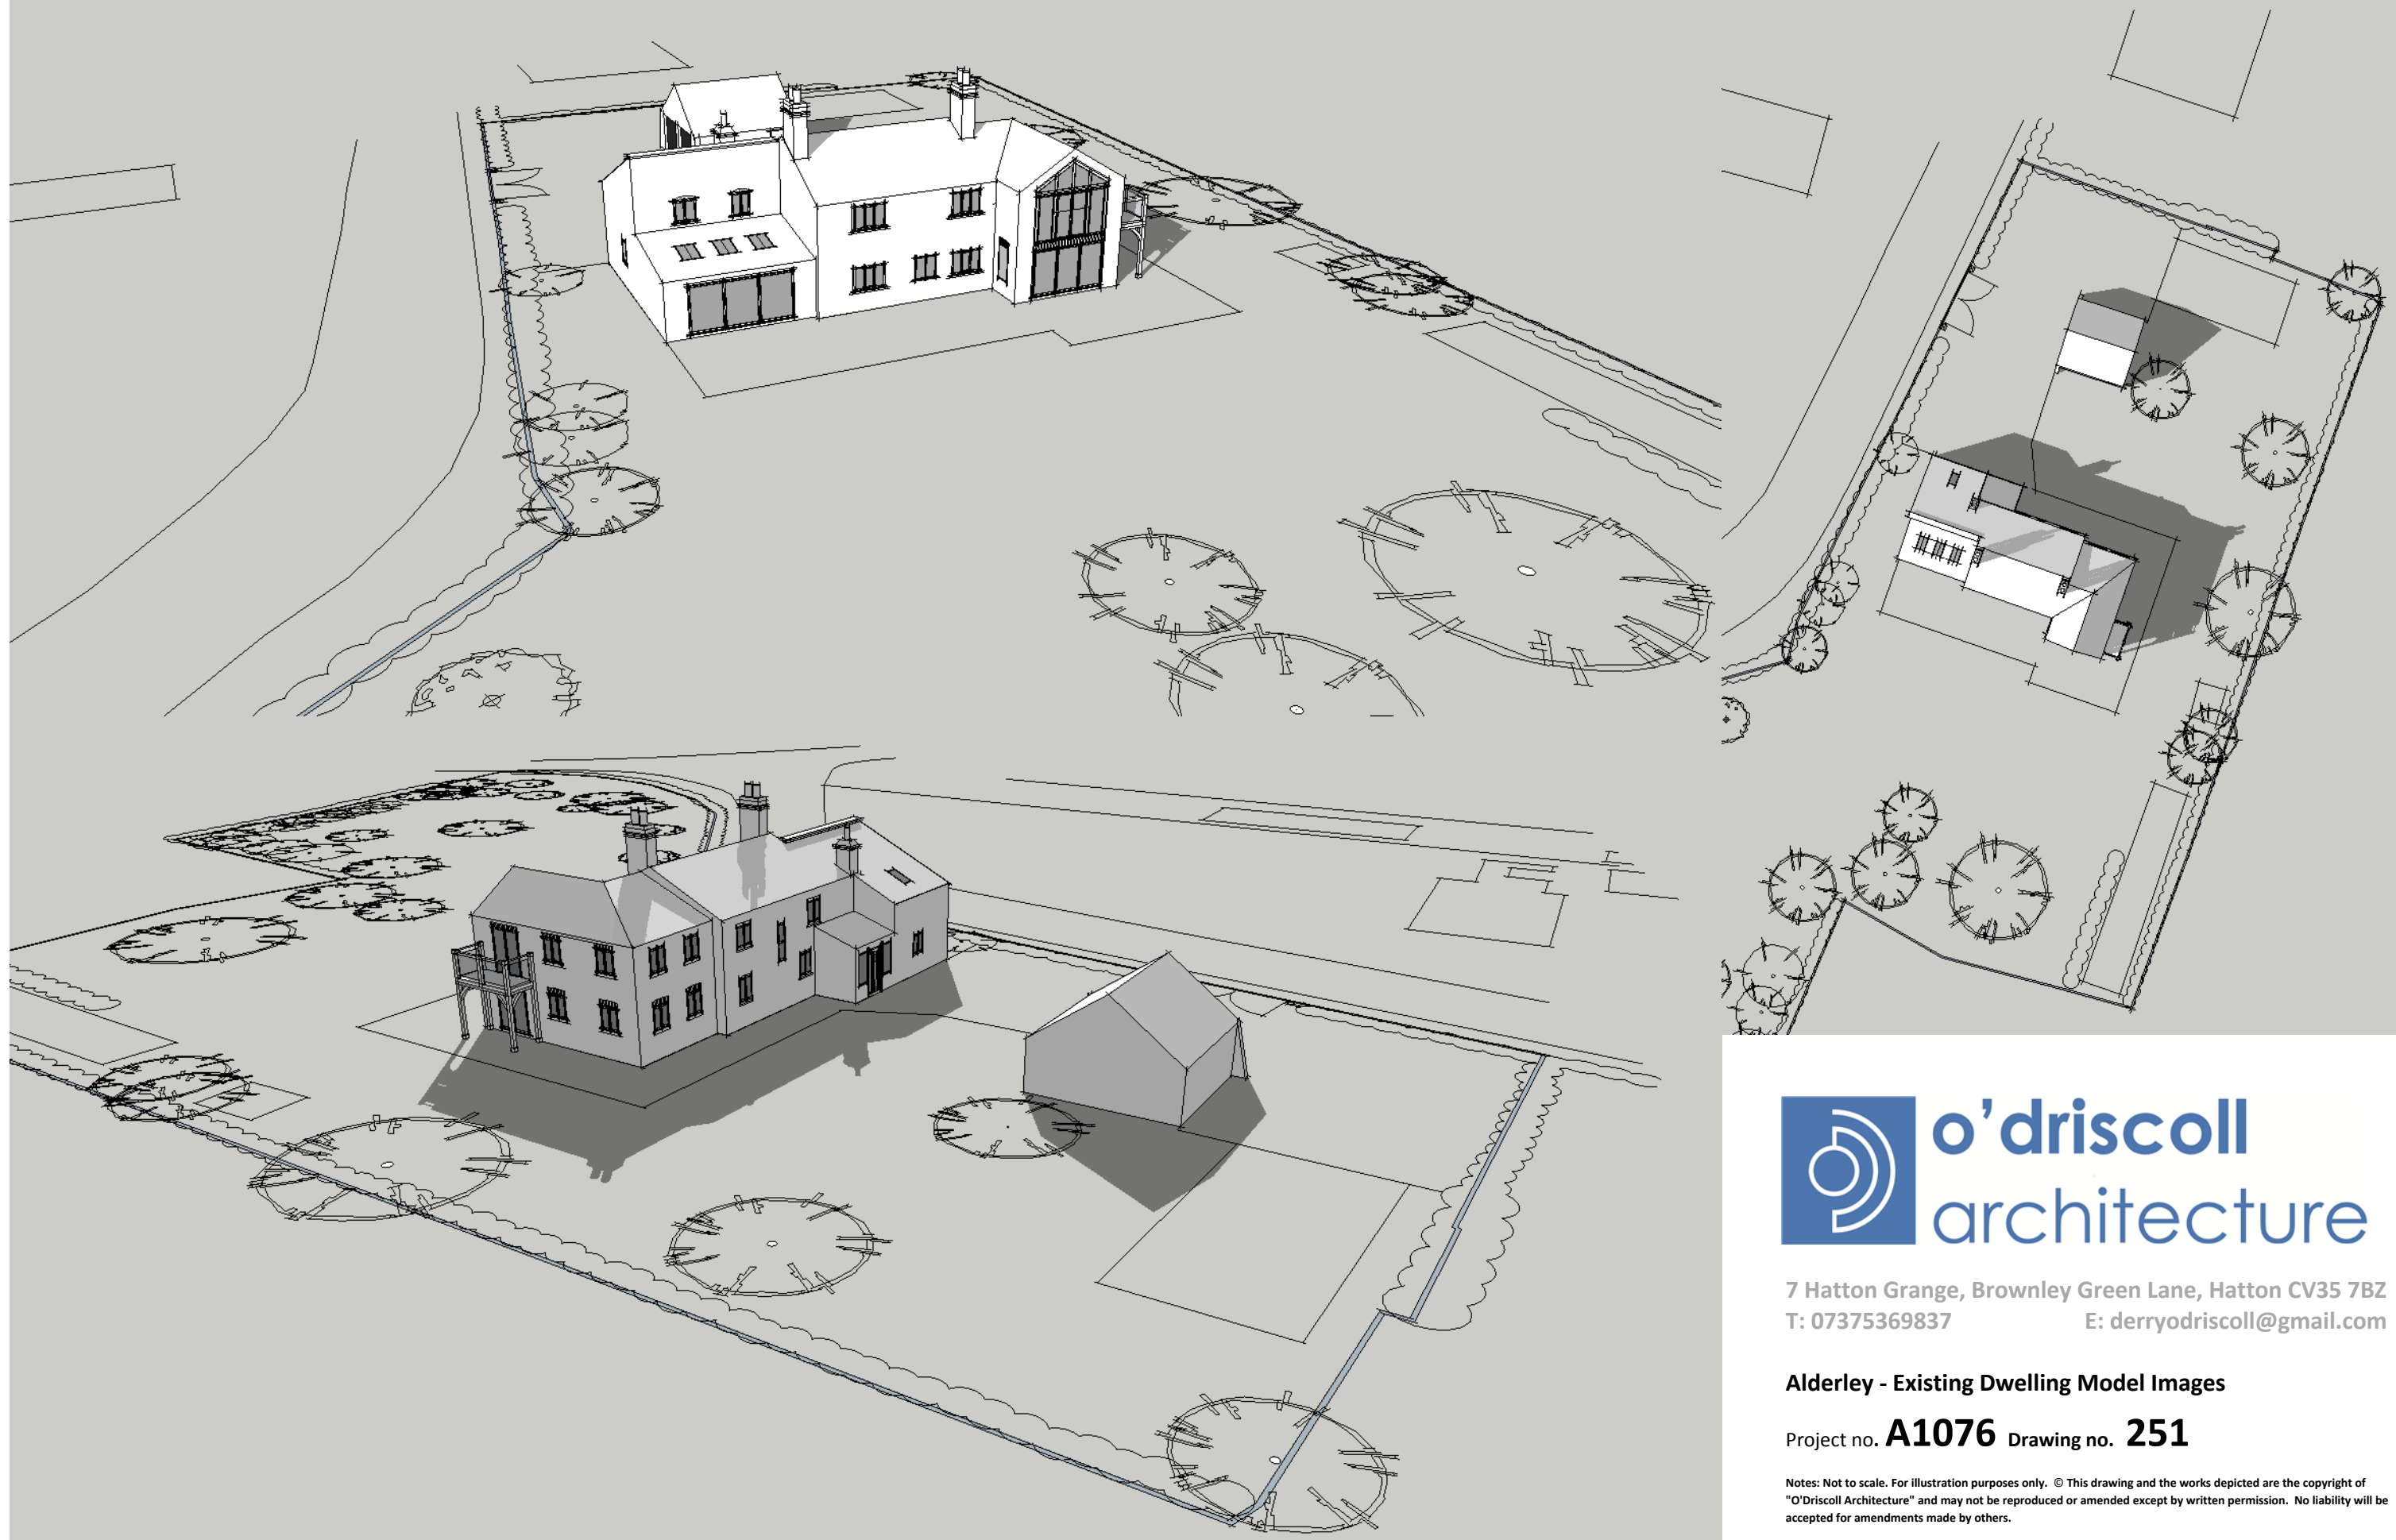

7 Hatton Grange, Brownley Green Lane, Hatton CV35 7BZ
T: 07375369837 E: derryodriscoll@gmail.com

Alderley - Existing Dwelling Model Images

Project no. **A1076** Drawing no. **251**

Notes: Not to scale. For illustration purposes only. © This drawing and the works depicted are the copyright of "O'Driscoll Architecture" and may not be reproduced or amended except by written permission. No liability will be accepted for amendments made by others.