

NOTES:
This drawing is subject to Statutory & local Council Approval. This drawing is subject to Planning Approval. This drawing is subject to Building Control Approval. This drawing is subject to a Specific Building and Site Survey. The copyright in this drawing remains vested with Clarman and cannot be reproduced without the express written approval of Clarman.

Proposed Canopy Finishes:


- Roof Cover, Top; Single Sheet Metal Cladding (Grey colour)
- Underside Cover: Single Sheet Metal Cladding (white colour)
- Sides and Posts are to be covered with Advertisement cladding.

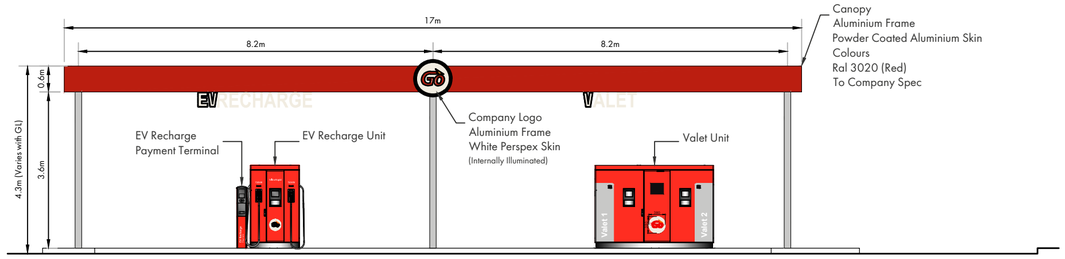


EV and Valet Canopy Elevation (A) Scale 1:100

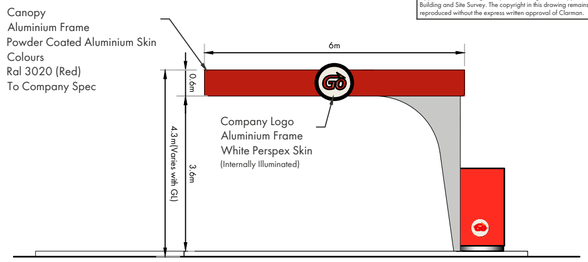


EV and Valet Canopy Elevation (B) Scale 1:100

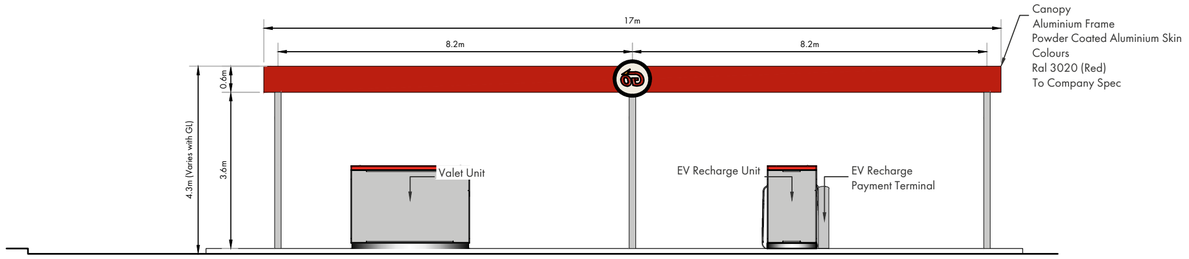


EV and Valet Canopy Elevation (C) Scale 1:100

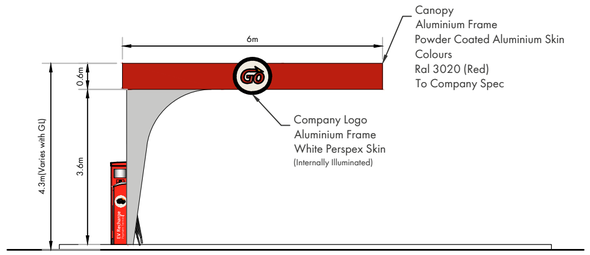


EV and Valet Canopy Elevation (D) Scale 1:100

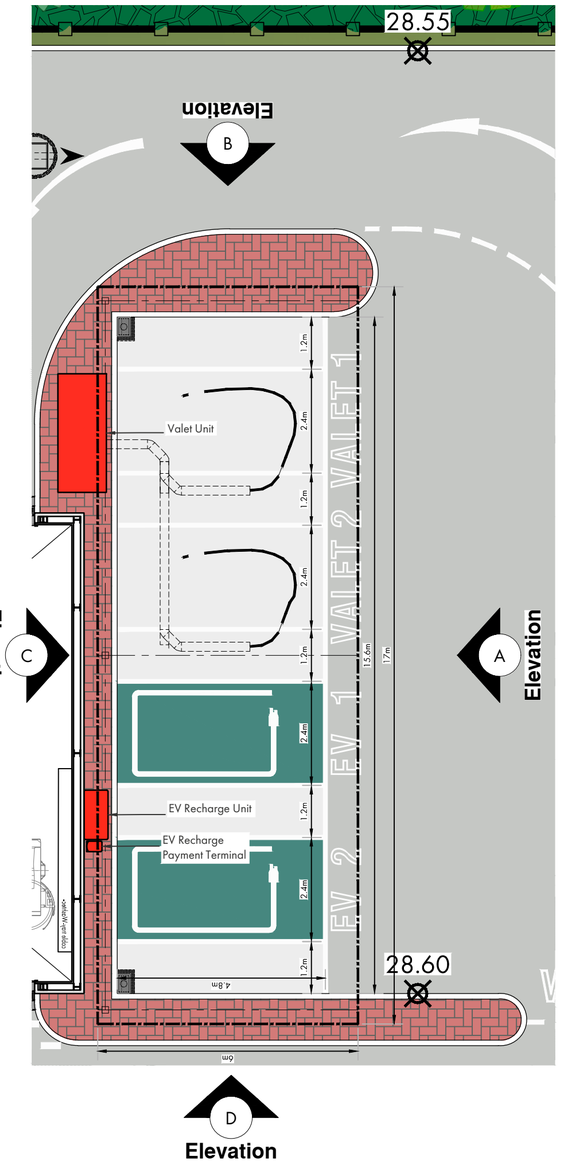


EV and Valet Canopy Plan Scale 1:100

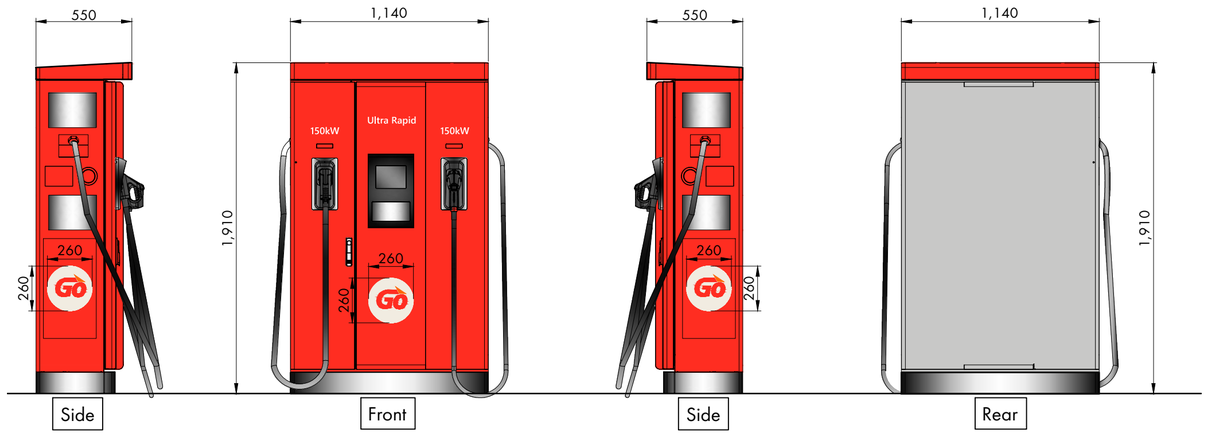

EV Recharge Unit Scale 1:25

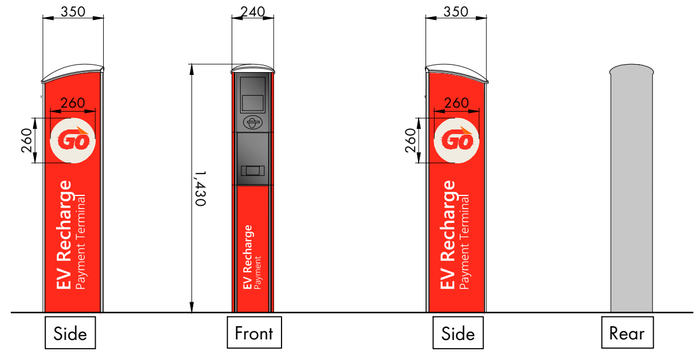

EV Recharge Payment Terminal Scale 1:25

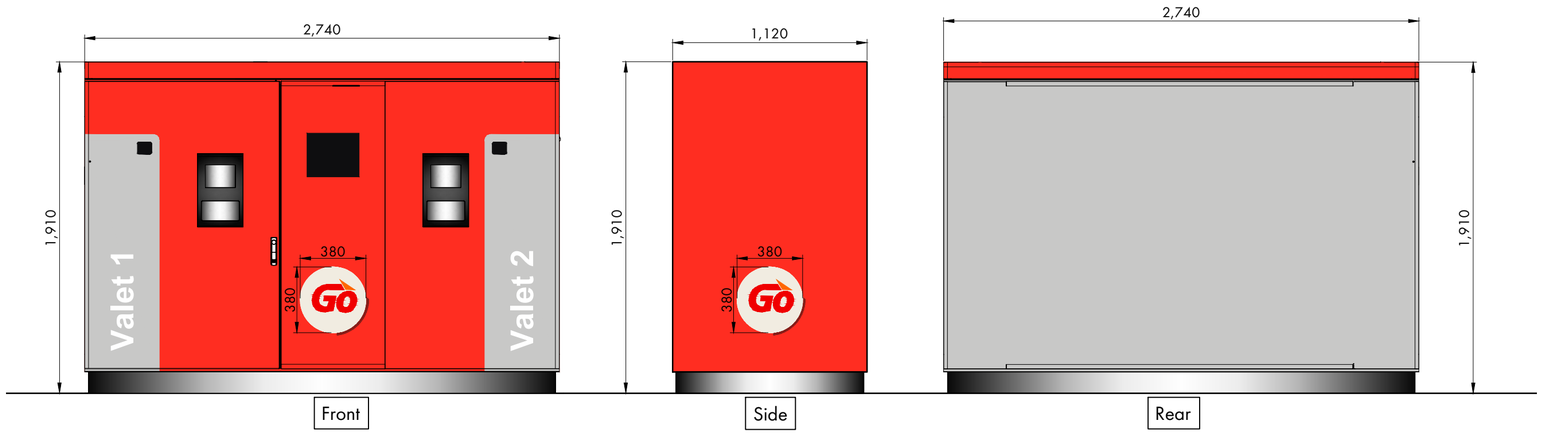

Valet Unit Scale 1:25

1:25
0.5m 0 0.5m 1m 1.5m 2m 2.5m

1:100
2m 0 2m 4m 6m 8m 10m

rev	description	date	by

Stage	Project No.	Dwg.No.	Rev
3	3736	02-03	*

Project Title
Proposed Development Of Lands at
Liverpool Road (A57)
Liverpool, L36 2NL

Drawing Title
EV and Valet Bays

Client
LCC Group Ltd

Page Size	Scale	Date
A2	1:100 / 1:25	Oct 26

Work Status	Drawn By	Checked By
Developed Design	KD	DC

CLARMAN ARCHITECTS
Unit 1, 321 Dungannon Road, Coalisland, Co Tyrone, Tel 028867 747920 , e-mail: mail@clarman.com