



NOTES
This drawing is copyright and must not be reproduced without the written permission of the designer.
Contractors are to check all sizes and dimensions before setting out any site or shop work. Any errors or discrepancies to be reported to the designer. Samples and drawings for all manufactured joinery supplied by Contractors to be approved by IMD prior to manufacture.
CDM 2015 Designers Risk Assessment.
All works to be carried out under CDM regulations.
Contractor to ensure all relevant codes of practice and regulations for the proposed works are adhered to. No residual risk within the attached design unless specifically stated with the attached schedule.
Do not scale off this drawing.

REVISIONS
DATE 00.00.00

Dilapidated Building
U.T.G.A

U.T.G.A

Dilapidated Building
U.T.G.A

Store

Store

Office

Store
Altro Flooring

Paving

Gate

Condenser unit

Dotted line indicates
Canopy removed

Cover

Insertion Point

Existing Ivy to be removed

Grass

Stmp
O

CL:71.76m

Existing Chimney to be built back up using existing bricks and chimney pots

Verge to be repaired and mortared with lime plaster

Dotted line indicates
Pergola and decking removed

Planter


Planter

Planter

Tarmac

IC

SCALE IN METERS 1:50

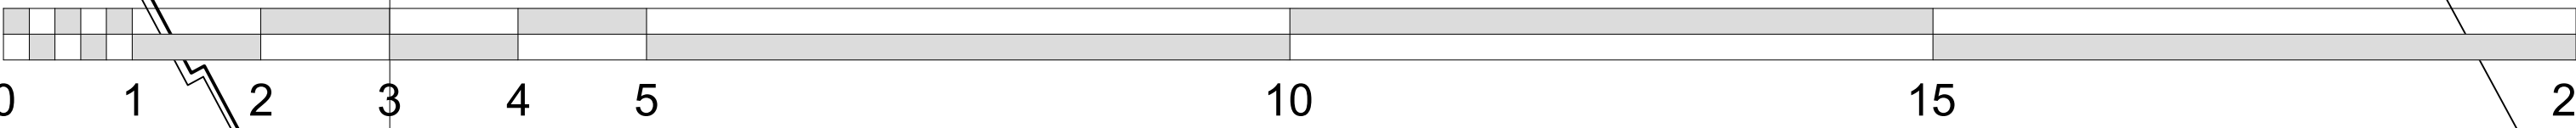

Rev: A Scale bar added 18.12.2023

TITLE:	Proposed Barn Plan		
PROJECT:	The Clockface Derby Street Prescot		
CLIENT:	Thwaites		
DRAWN BY:	SCALE:	1:50 @ A1	
DATE:	DWG NO:	REV:	
25.09.2023	1519.304	A	

imd
AND ASSOCIATES LTD
1 Sentinel Court, Wilkinson Way
Blackburn, Lancashire BB1 2EH
t: 01434 696989 e: info@imdandassociates.co.uk