





Datum: 60.00m.
Elevation 3.



Datum: 60.00m.
Elevation 4.



Datum: 60.00m.
Elevation 5.

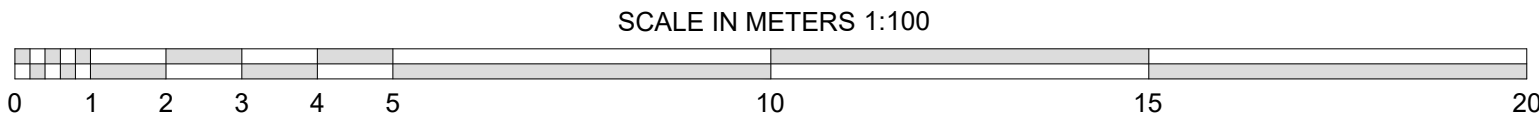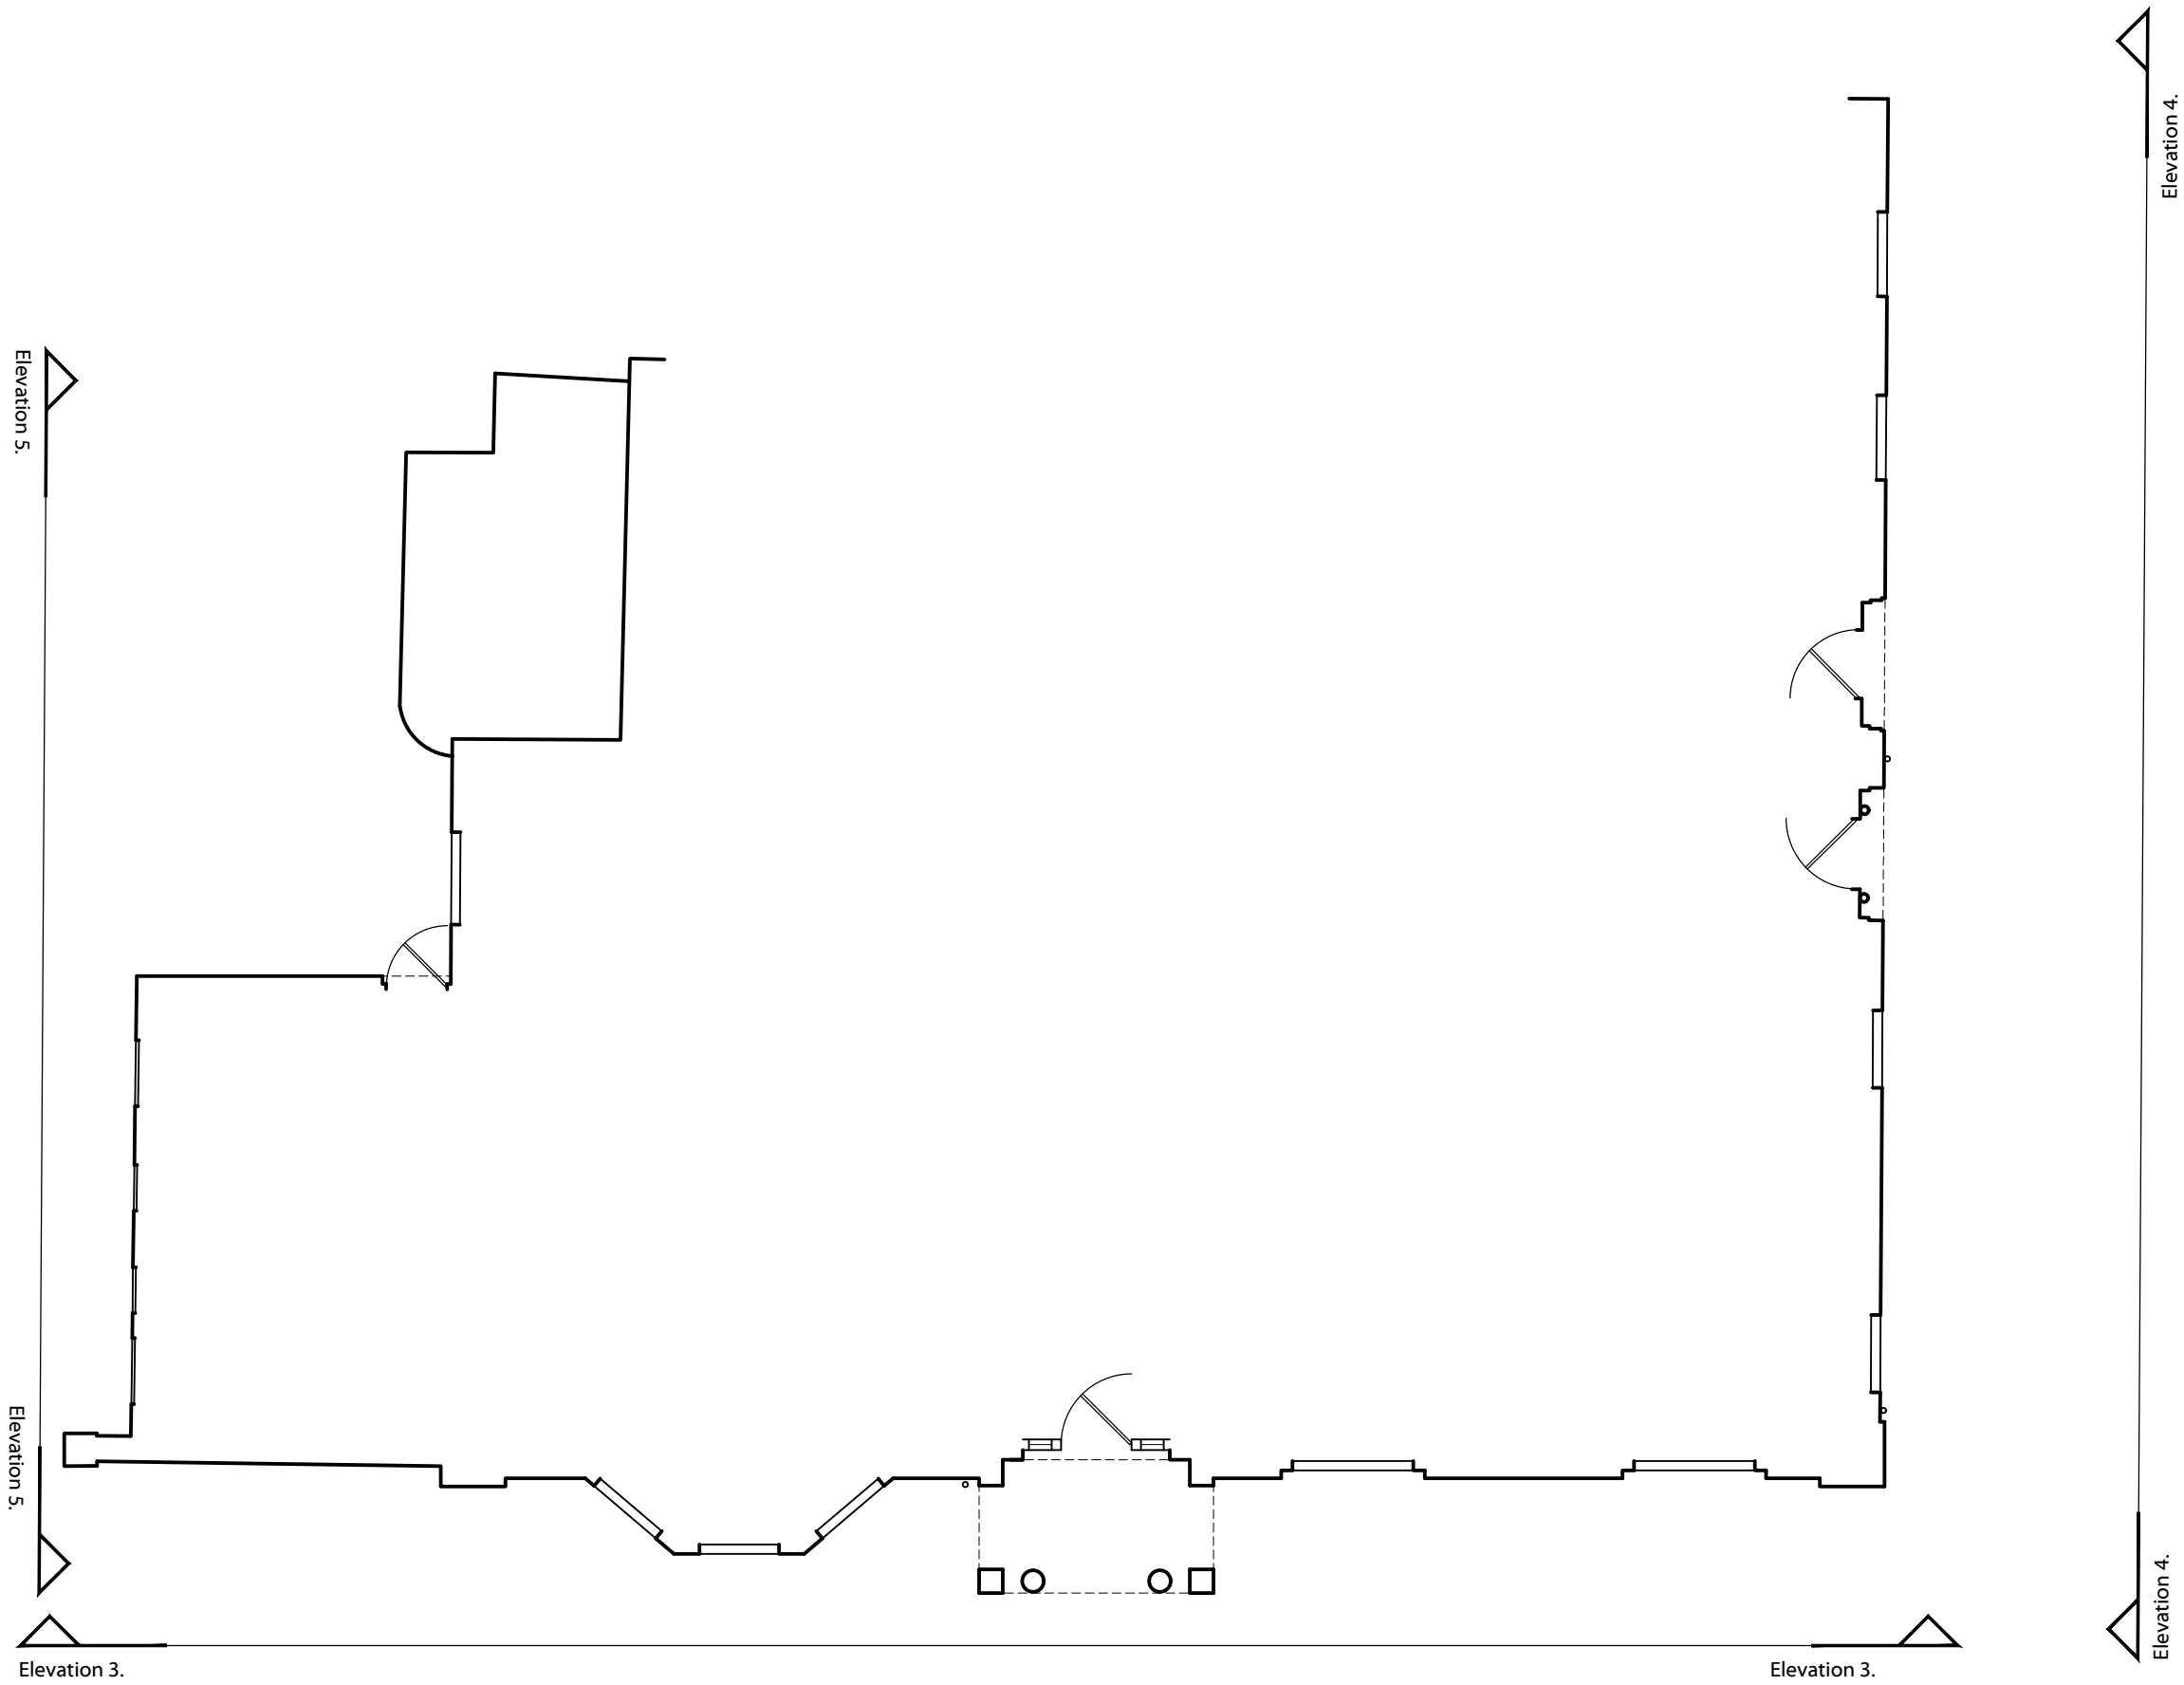

Rev: A Scale bar added 18.12.2023

TITLE:	Existing Pub Elevations		
PROJECT:	The Clockface Derby Street Prescot		
CLIENT:	Thwaites		
DRAWN BY:	SCALE:		1:100 @ A1
DATE:	DWG NO:	REV:	
25.09.2023	1459.305	A	