



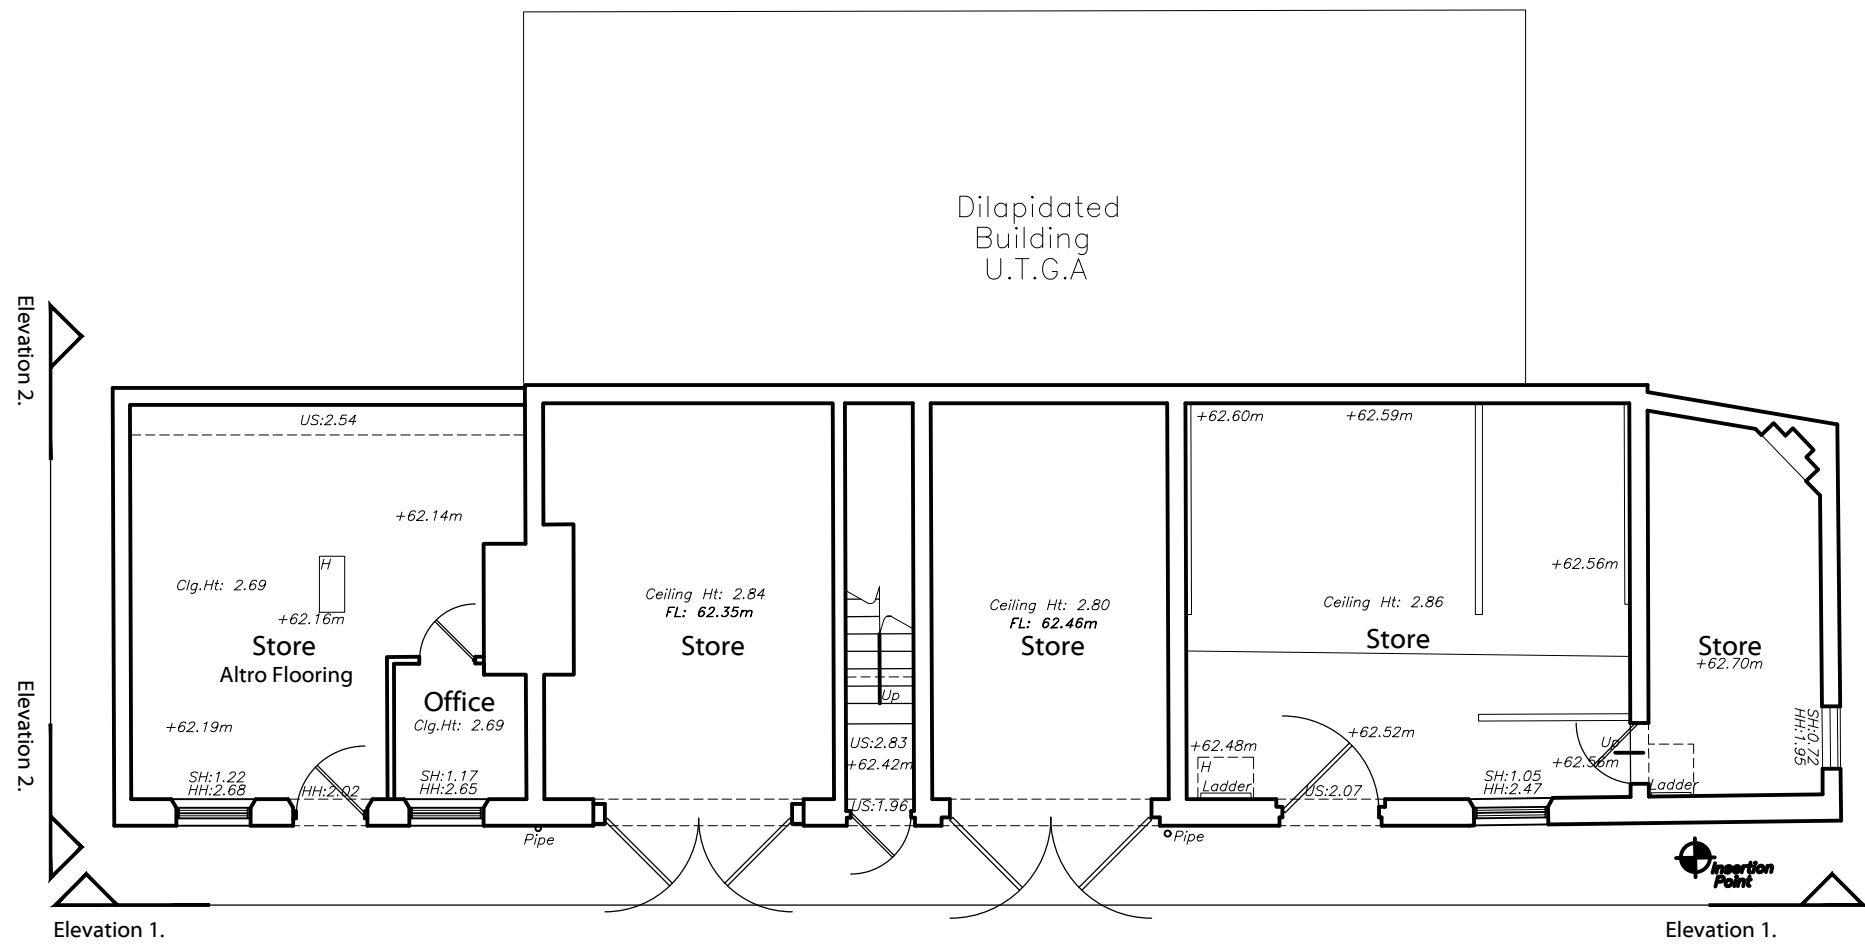

Ground Floor

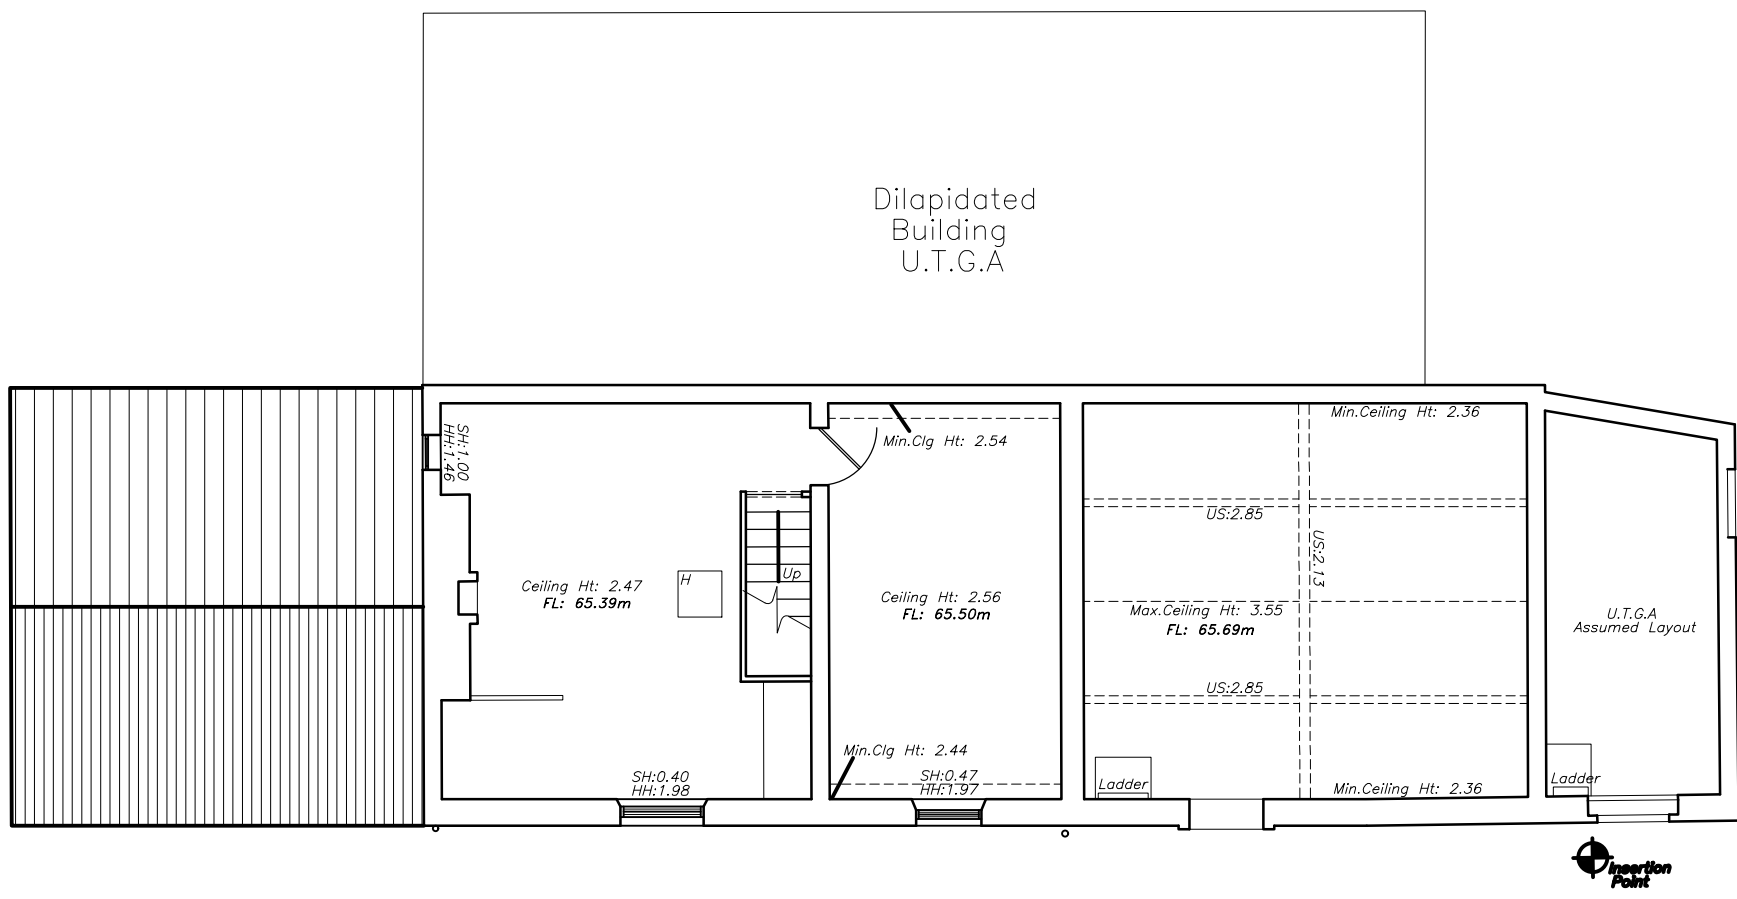


First Floor



Datum: 60.00m.

Elevation 1.

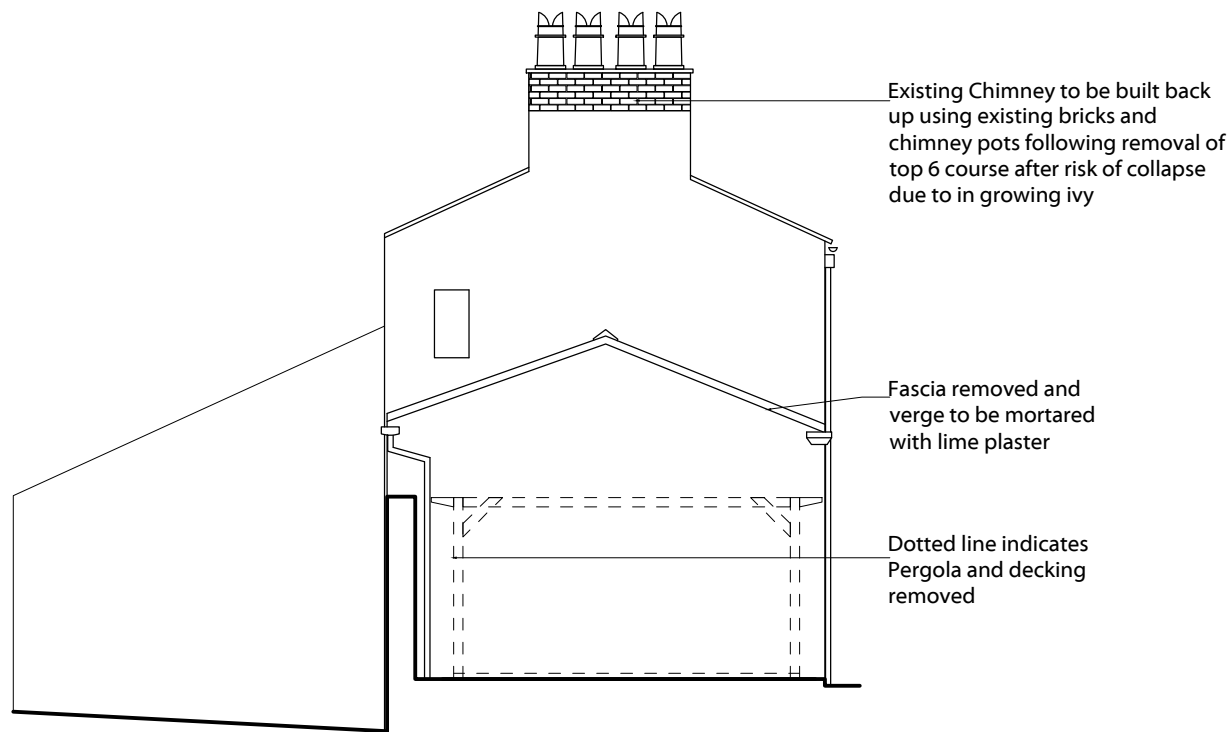

Datum: 60.00m.

Elevation 2.

Note:
Localised repointing of open mortar joints and replacement of significantly spalled/ decayed brickwork to the stable block as required.
Maintenance of rainwater goods, including clearing debris and replacement of missing sections on a like for like basis.
General decluttering of external elevations through removal of redundant cabling.

Rev: B	Cabling annotation added	20.12.2023
Rev: A	Scale bar added	18.12.2023

TITLE:	Proposed Barn Plans & Elevations
PROJECT:	The Clockface Derby Street Prescot
CLIENT:	Thwaites
DRAWN BY:	SCALE: 1:100 @ A1
DATE:	DWG NO: REV: 25.09.2023 1459.308 B

