



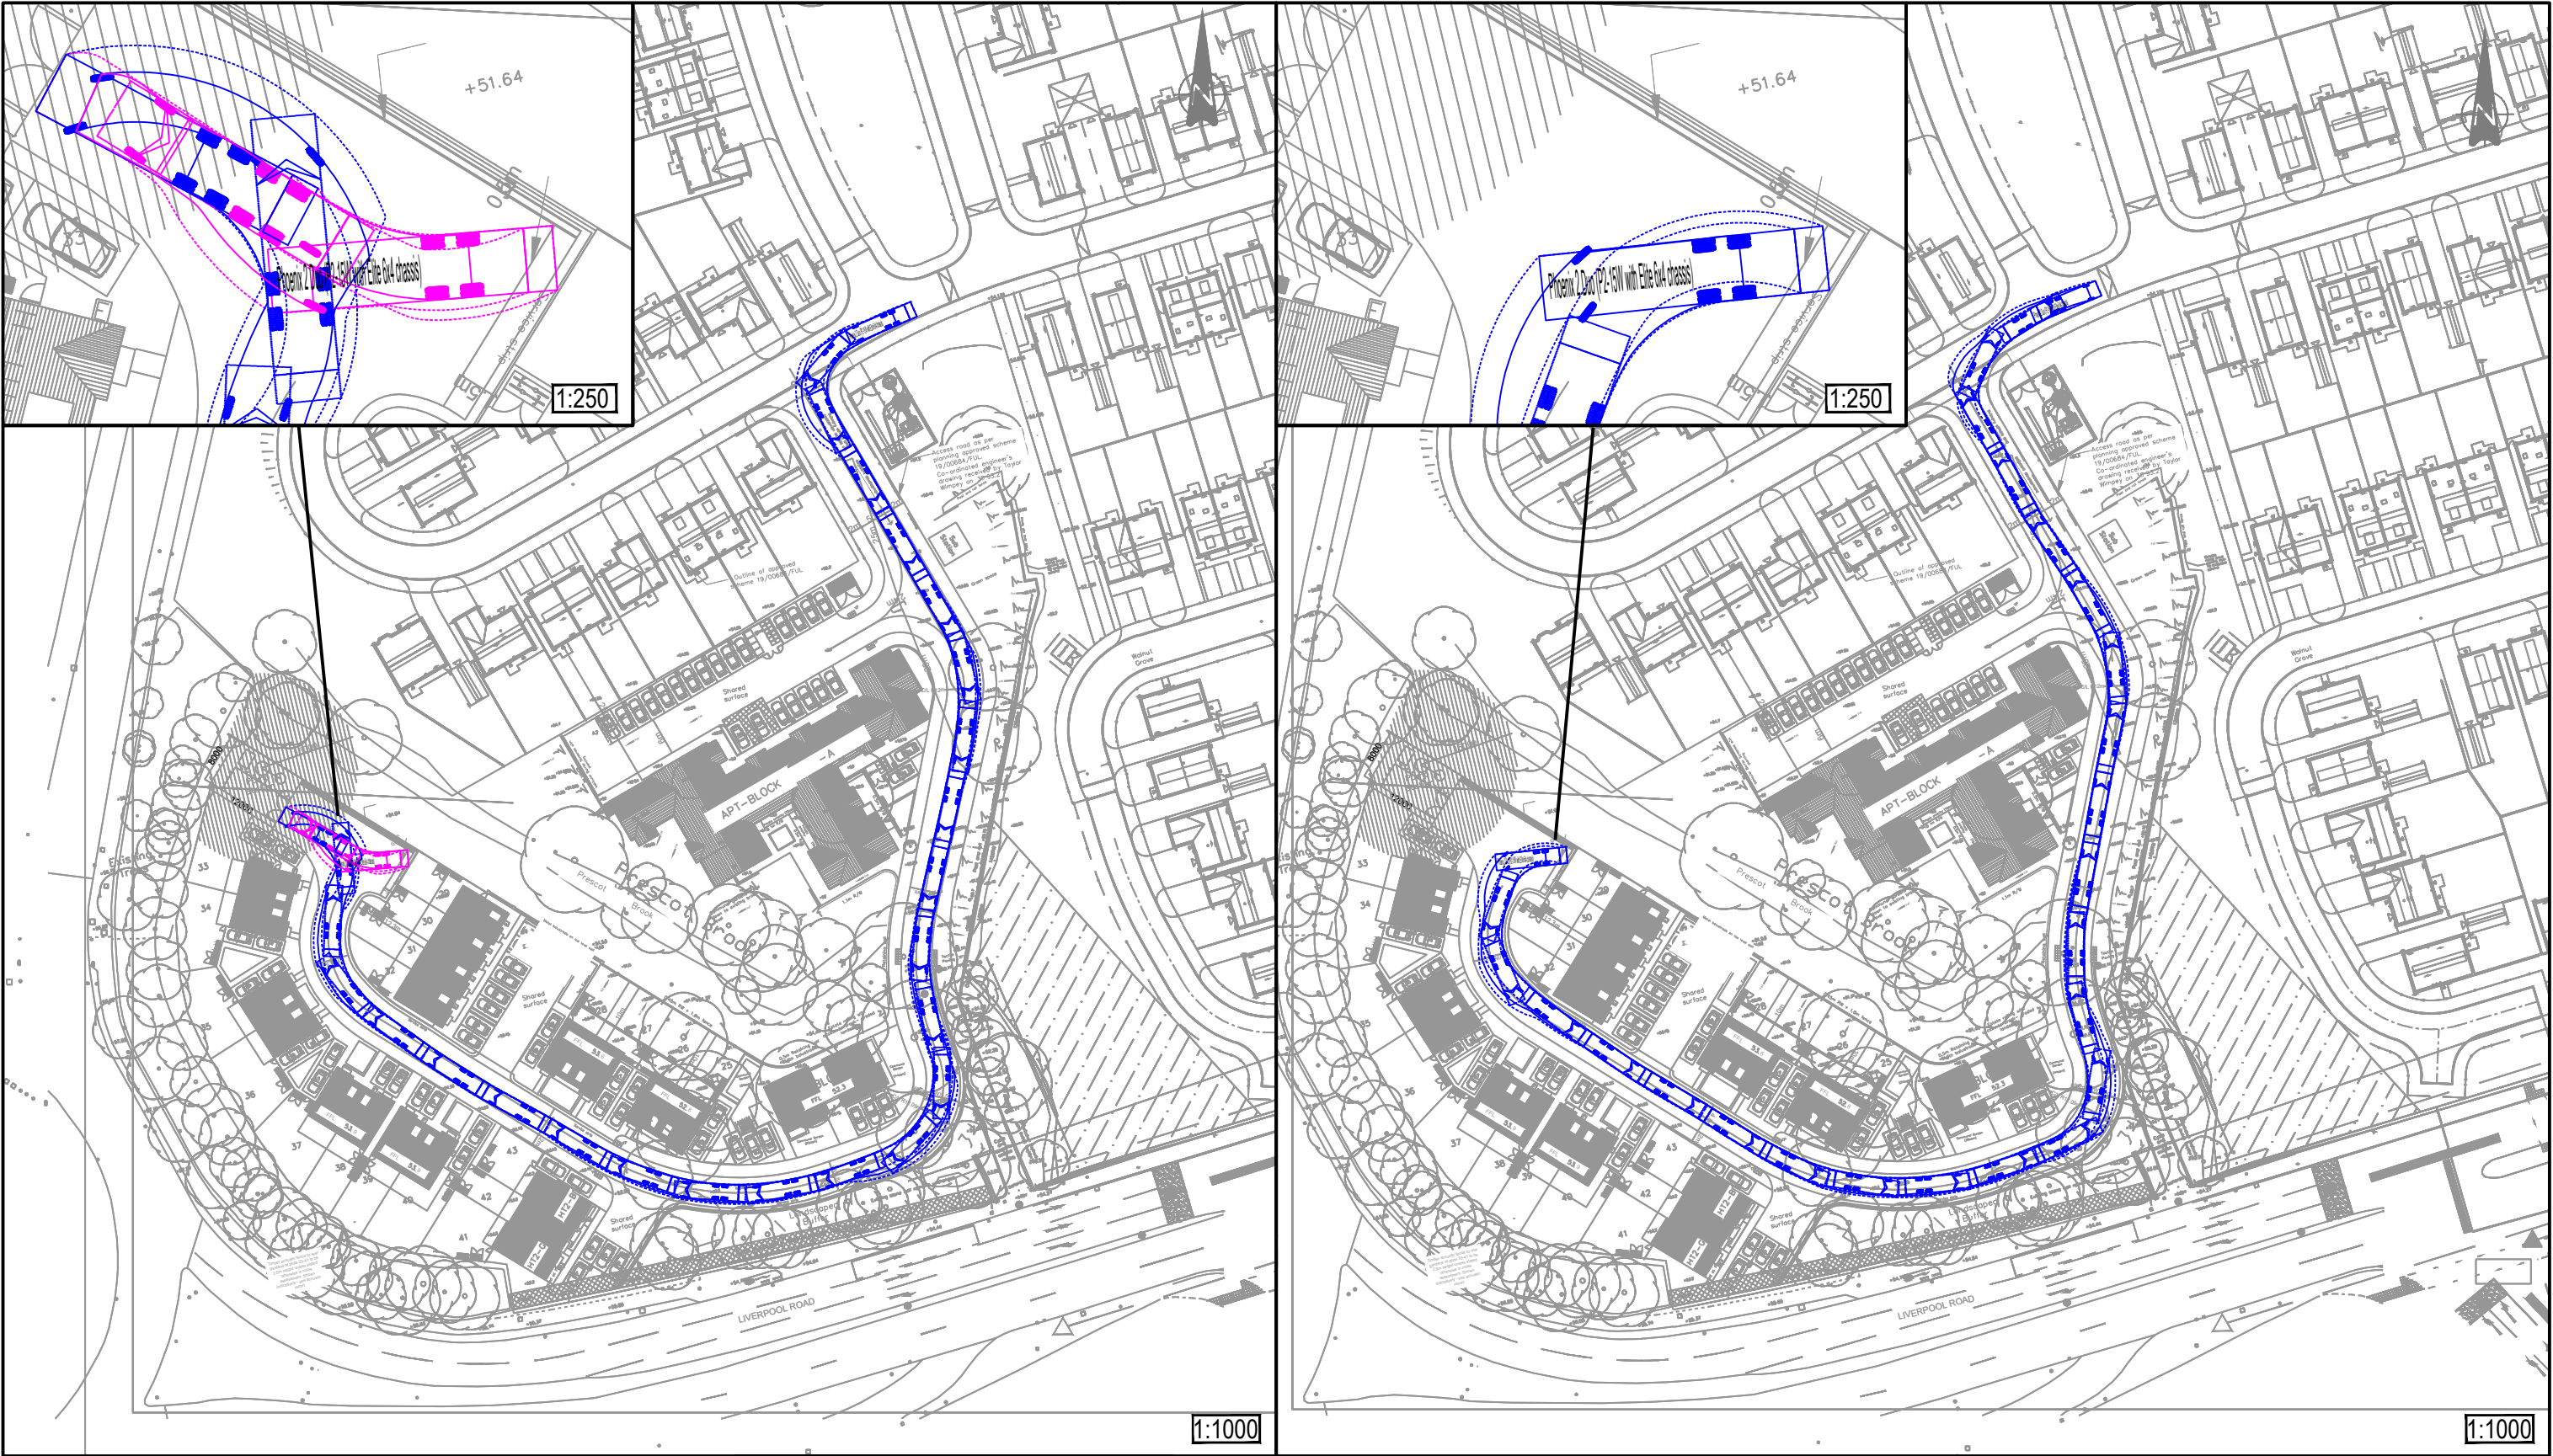

P03	UPDATED LINETYPES	10/01/24	HD	DJ
P02	UPDATED SITE LAYOUT	15/12/23	PB	DJ
Rev:	Description:	Date:	By:	Chkd:

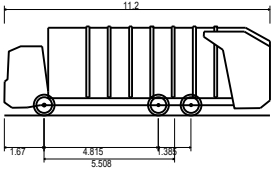

Phoenix 2 Duo (P2-15W with Elite 6x4 chassis)
Overall Length 11.200m
Overall Width 2.530m
Overall Body Height 3.751m
Min Body Ground Clearance 0.304m
Track Width 2.304m
Lock to lock time 4.00s
Kerb to Kerb Turning Radius 9.500m

Curtins

Office 51-55 Tithebarn Street Liverpool L2 2SB
Telephone 0151 726 2000
Email Liverpool@curtins.com
Web <https://www.curtins.com/>

Civils & Structures • Transport Planning • Environmental • Infrastructure • Geotechnical • Conservation & Heritage • Principal Designer
Birmingham • Bristol • Cambridge • Cardiff • Douglas • Dublin • Edinburgh • Glasgow • Kendal • Leeds • Liverpool • London • Manchester • Nottingham

Project: DYE HOUSE, KNOWSLEY

Drg Title: SWEPT PATH ANALYSIS
11.2m REFUSE

Status: PRELIMINARY

Drawn By	PB	Checked By	D
Designed By	PB	Date	15/12/23
Scales @ AS SHOWN			

Project No - Originator - Function - Spatial - Form - Discipline - Number				Revision		
082242	CUR	00	XX	DR -TP-	05002	P03