




proposed front
1 : 100



Proposed Rear
1 : 100




Proposed West
1 : 100

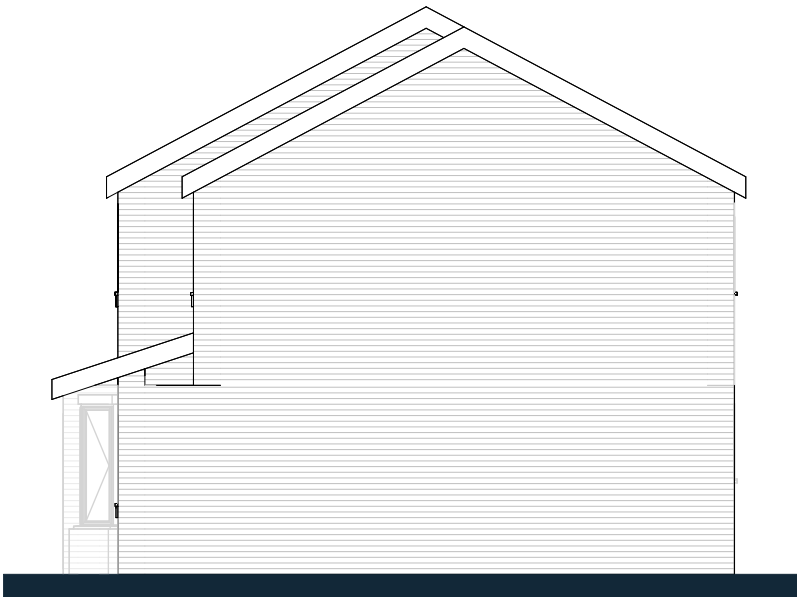

Proposed East
1 : 100

notes

1. this document and all drawings are copyright of baltik architecture ltd and may not be reproduced without their specific permission.
2. all dimensions to be site verified by contractor before construction.
3. all dimensions are to structure unless noted otherwise.
4. all dimensions are in millimetres unless noted otherwise.
5. baltik architecture ltd shall be notified in writing of any discrepancies.

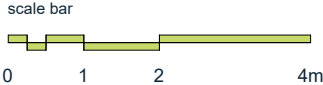

key plan
not to scale

no. A
revision ISSUED FOR PLANNING

date 04.09.26
drawn GB

project:
17 Willaston Drive

client:
private client

scale: 1 : 100
sheet: A3
date: 04.09.26

title:
proposed elevations

status: P
job no. 2026-504

drawing no: A501
rev: A

baltik
architecture

studio m, 49 jamaica street, liverpool, L1 0ah
www.baltikarchitecture.co.uk
0151 662 1218