

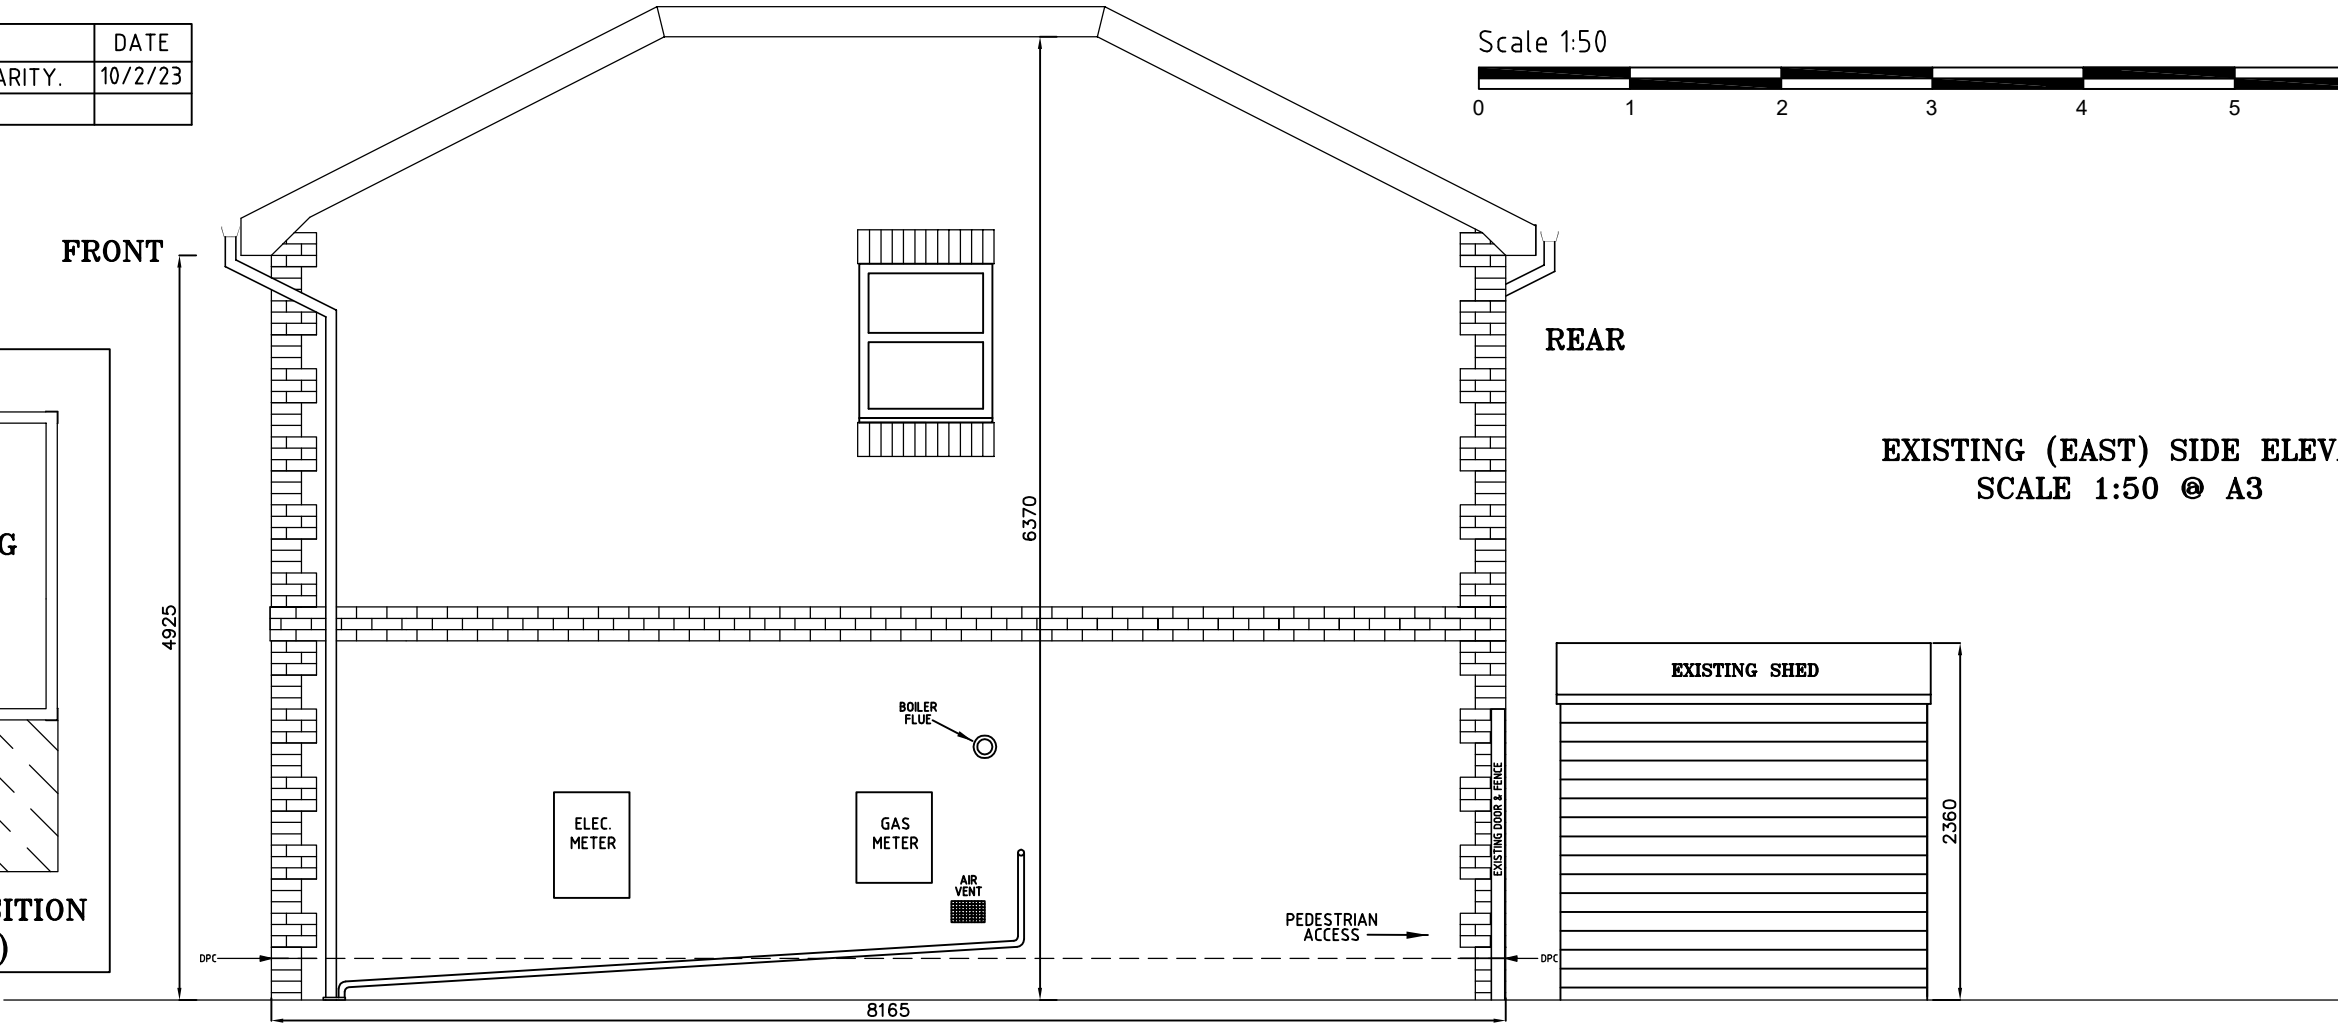


REV.	DESCRIPTION	DATE
'A'	FENCES REMOVED FOR CLARITY.	10/2/23

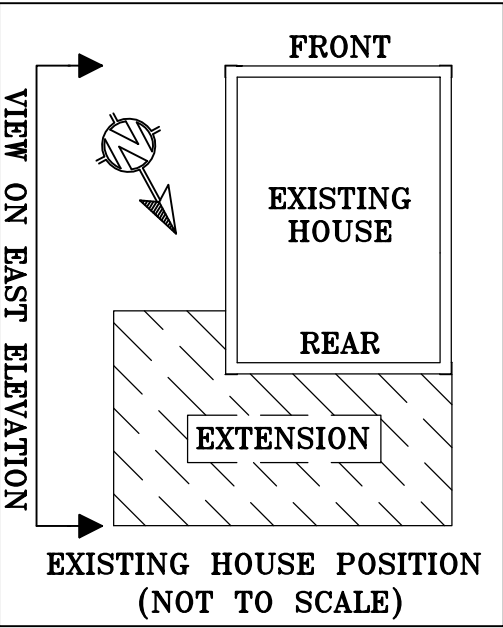

- NOTES
- CODE 4 LEAD FLASHING TO BE INSTALLED WHERE NEW ROOF MEETS THE EXISTING HOUSE. LEAD TO HAVE A MINIMUM VERTICAL FACE OF 75mm & OVERLAP ONTO ROOF TILES TO BE A MINIMUM OF 150mm.
NOTE: THE ROOF MEMBRANE SHALL BE TURNED UP BEHIND THE LEAD FLASHING.
 - ALL MATERIALS FOR PROPOSED EXTENSION SHALL MATCH EXISTING, i.e. BRICKWORK, ROOF TILES, RAINWATER, WINDOWS, ETC.

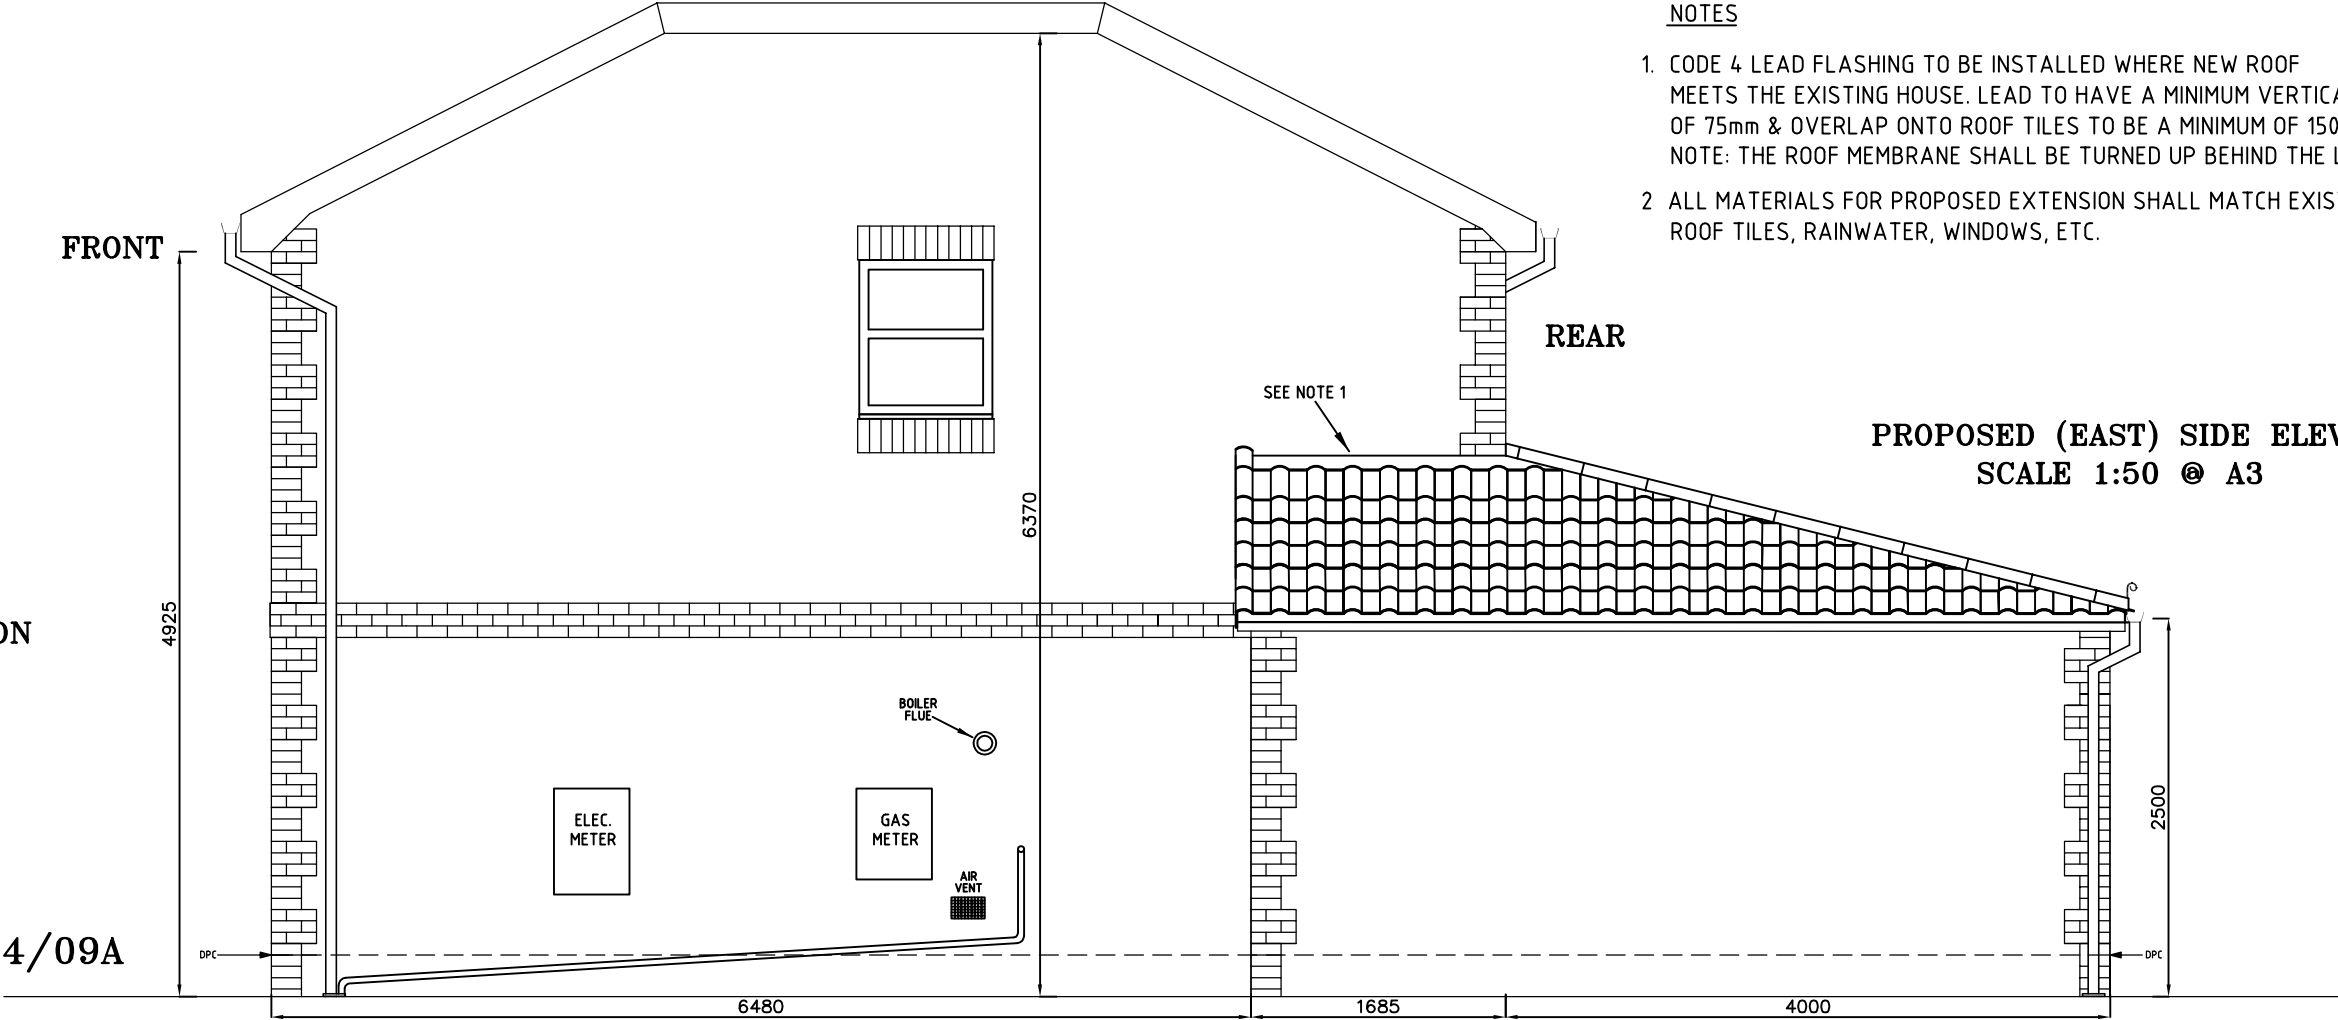

MR. & MRS. THOMPSON
33 HERON COURT
HALEWOOD
LIVERPOOL
L26 7WX

DRG. REF: 33HC/04/09A