



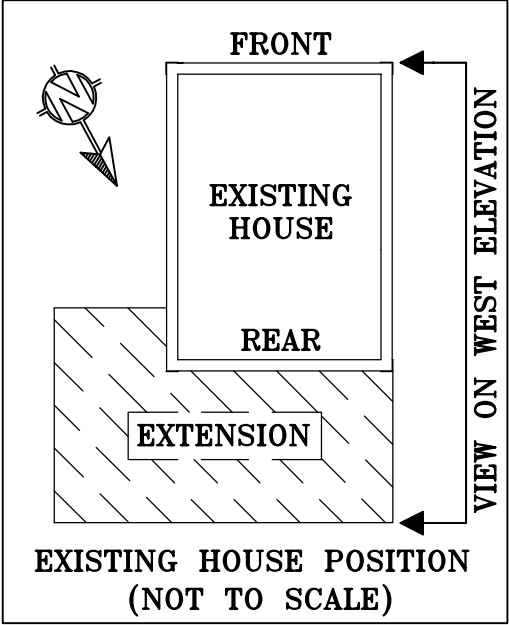


EXISTING (WEST) SIDE ELEVATION
SCALE 1:50 @ A3

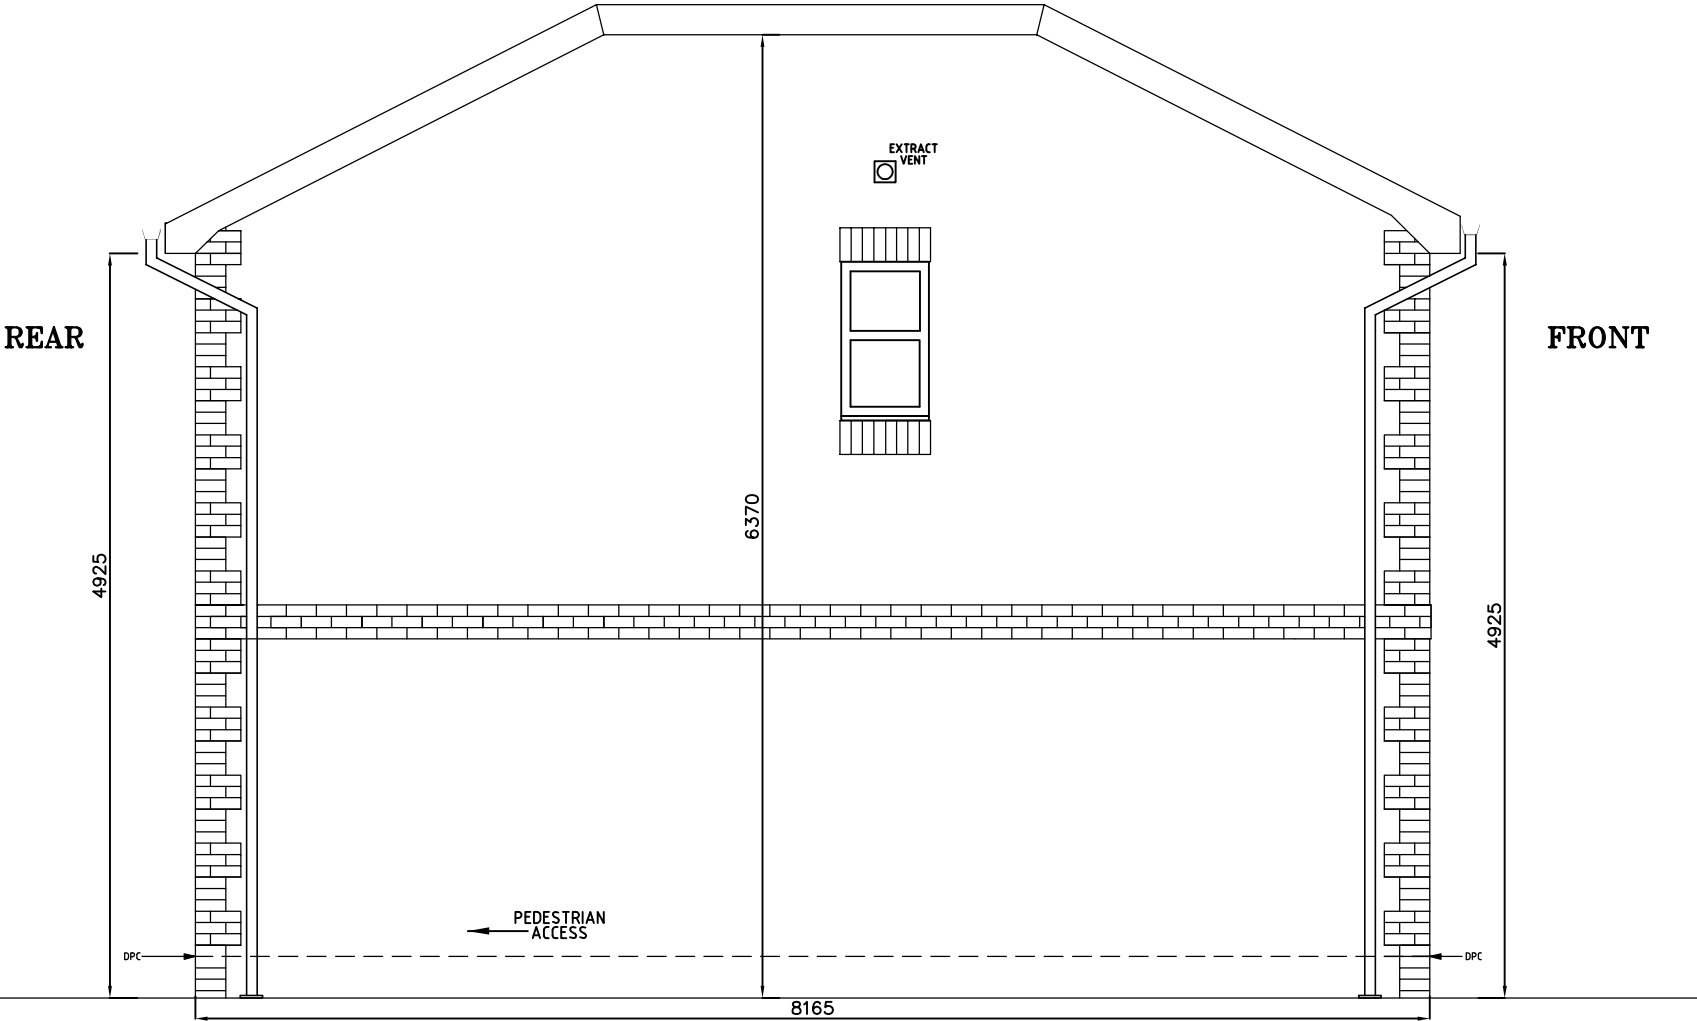

NOTES

1. CODE 4 LEAD FLASHING TO BE INSTALLED WHERE NEW ROOF MEETS THE EXISTING HOUSE. LEAD TO HAVE A MINIMUM VERTICAL FACE OF 75mm & OVERLAP ONTO ROOF TILES TO BE A MINIMUM OF 150mm.
NOTE: THE ROOF MEMBRANE SHALL BE TURNED UP BEHIND THE LEAD FLASHING.
2. ALL MATERIALS FOR PROPOSED EXTENSION SHALL MATCH EXISTING, i.e. BRICKWORK, ROOF TILES, RAINWATER, WINDOWS, ETC.

PROPOSED (WEST) SIDE ELEVATION
SCALE 1:50 @ A3

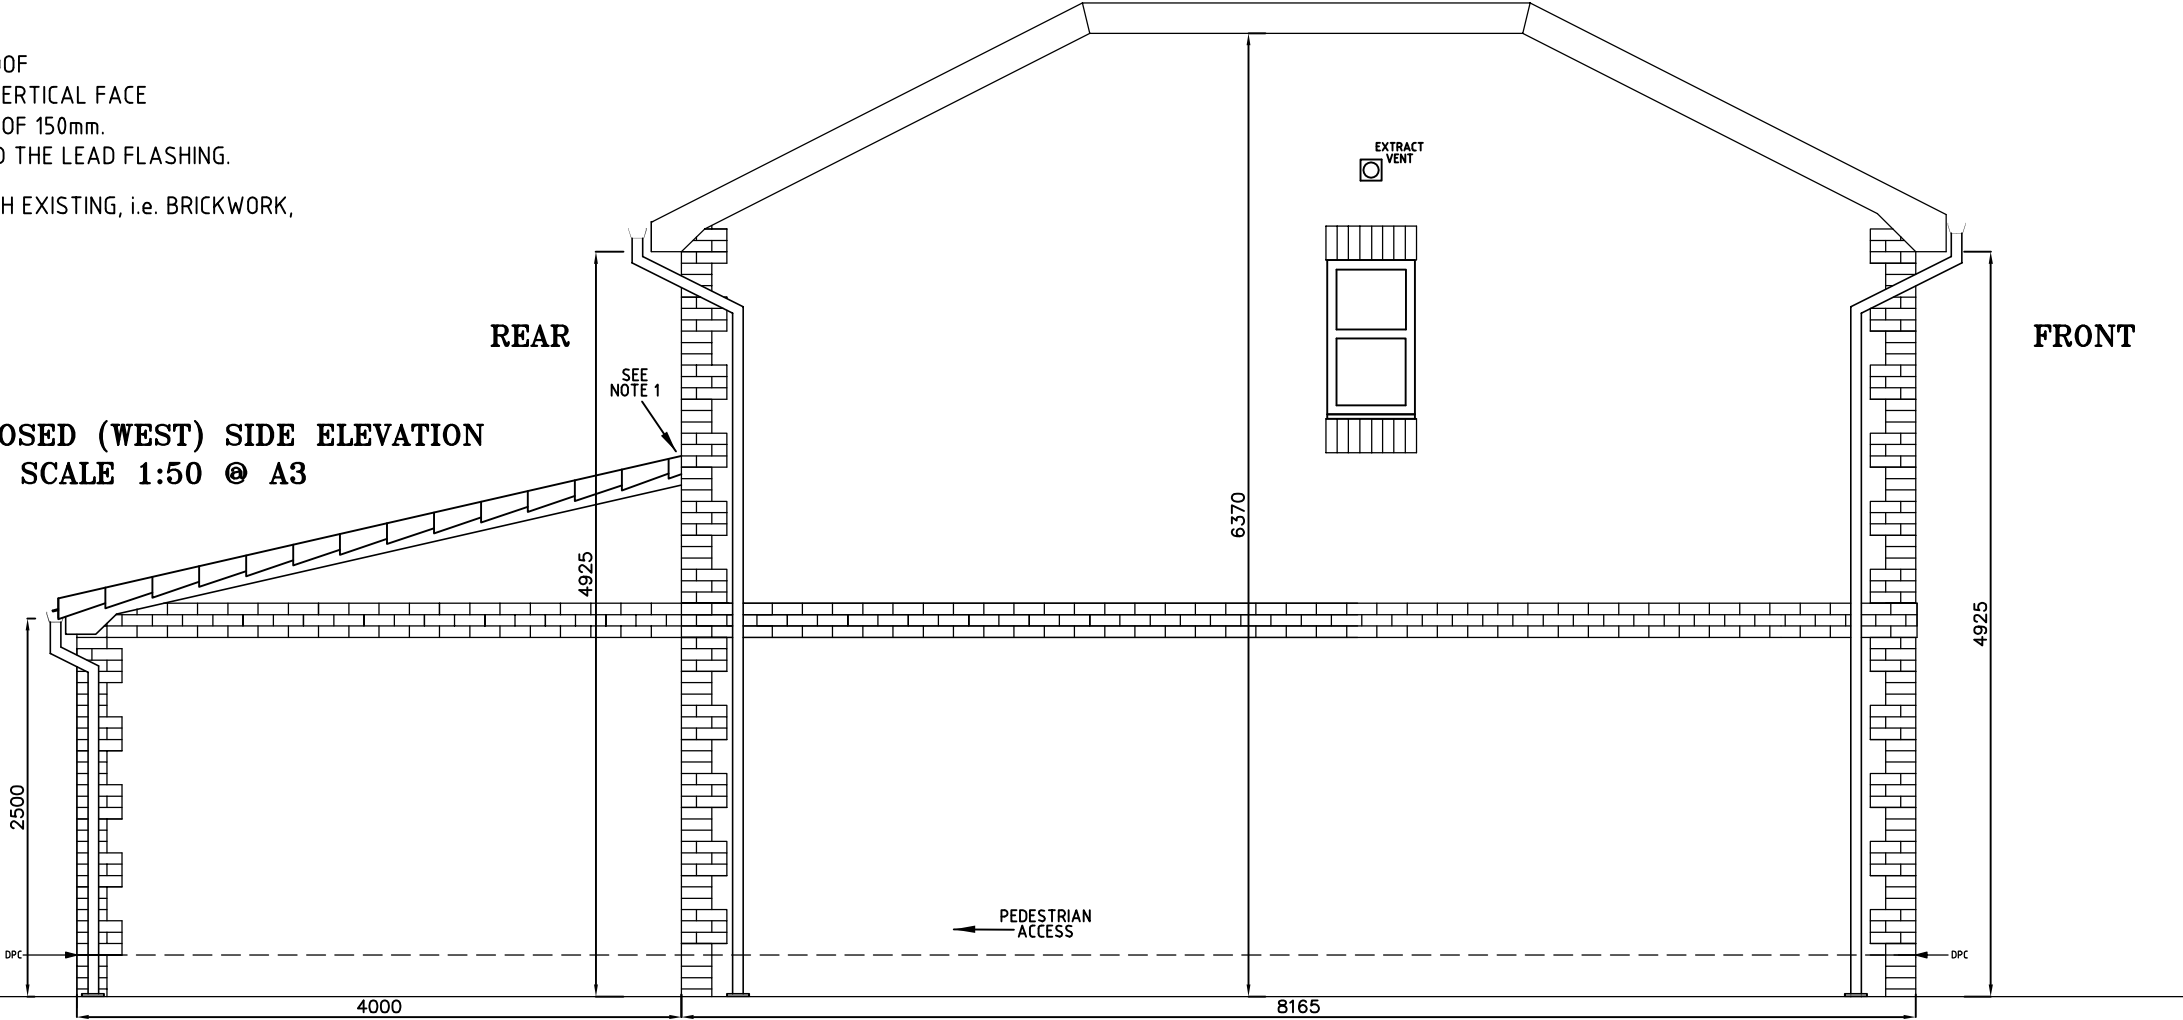

MR. & MRS. THOMPSON
33 HERON COURT
HALEWOOD
LIVERPOOL
L26 7WX