
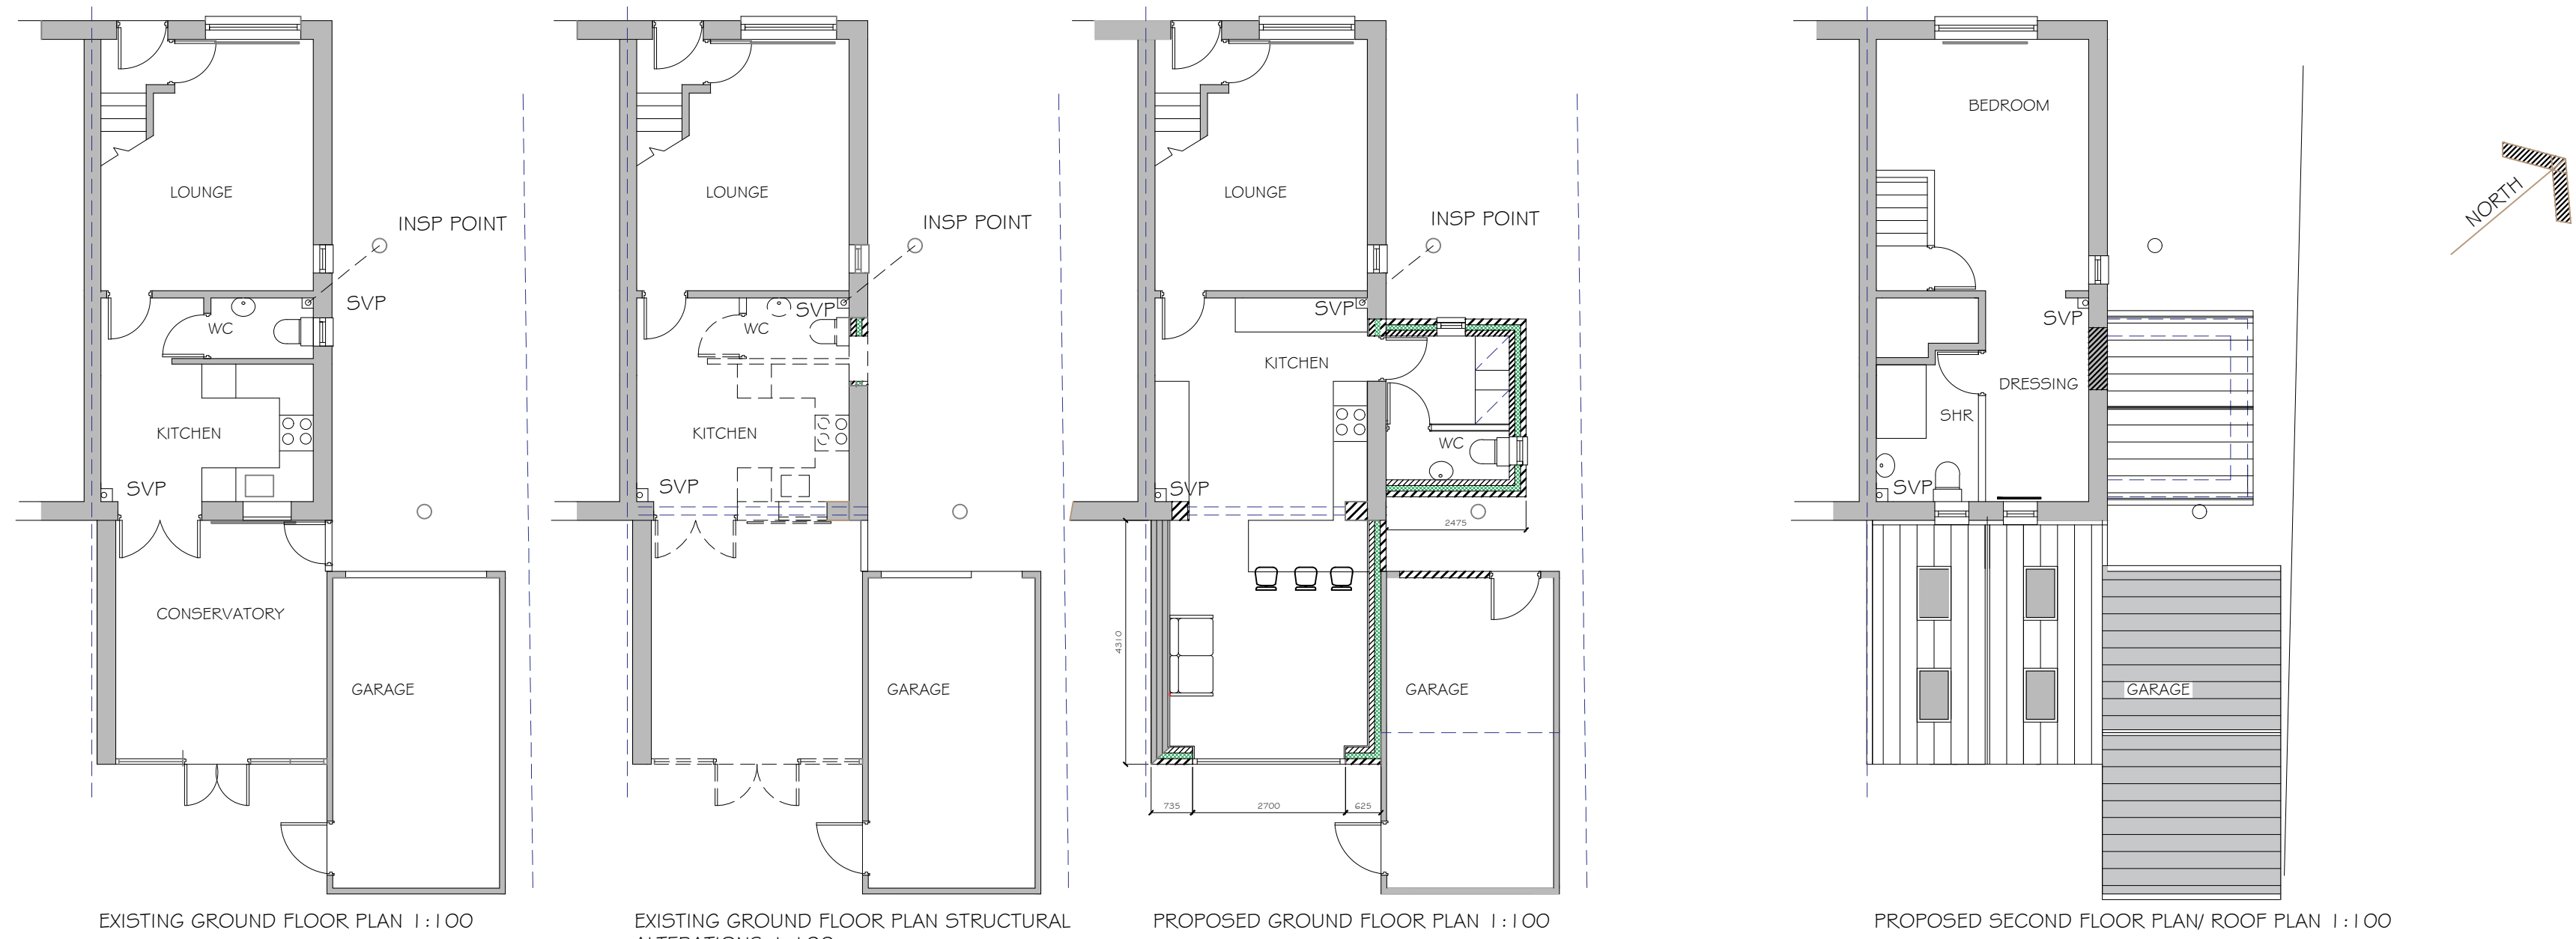


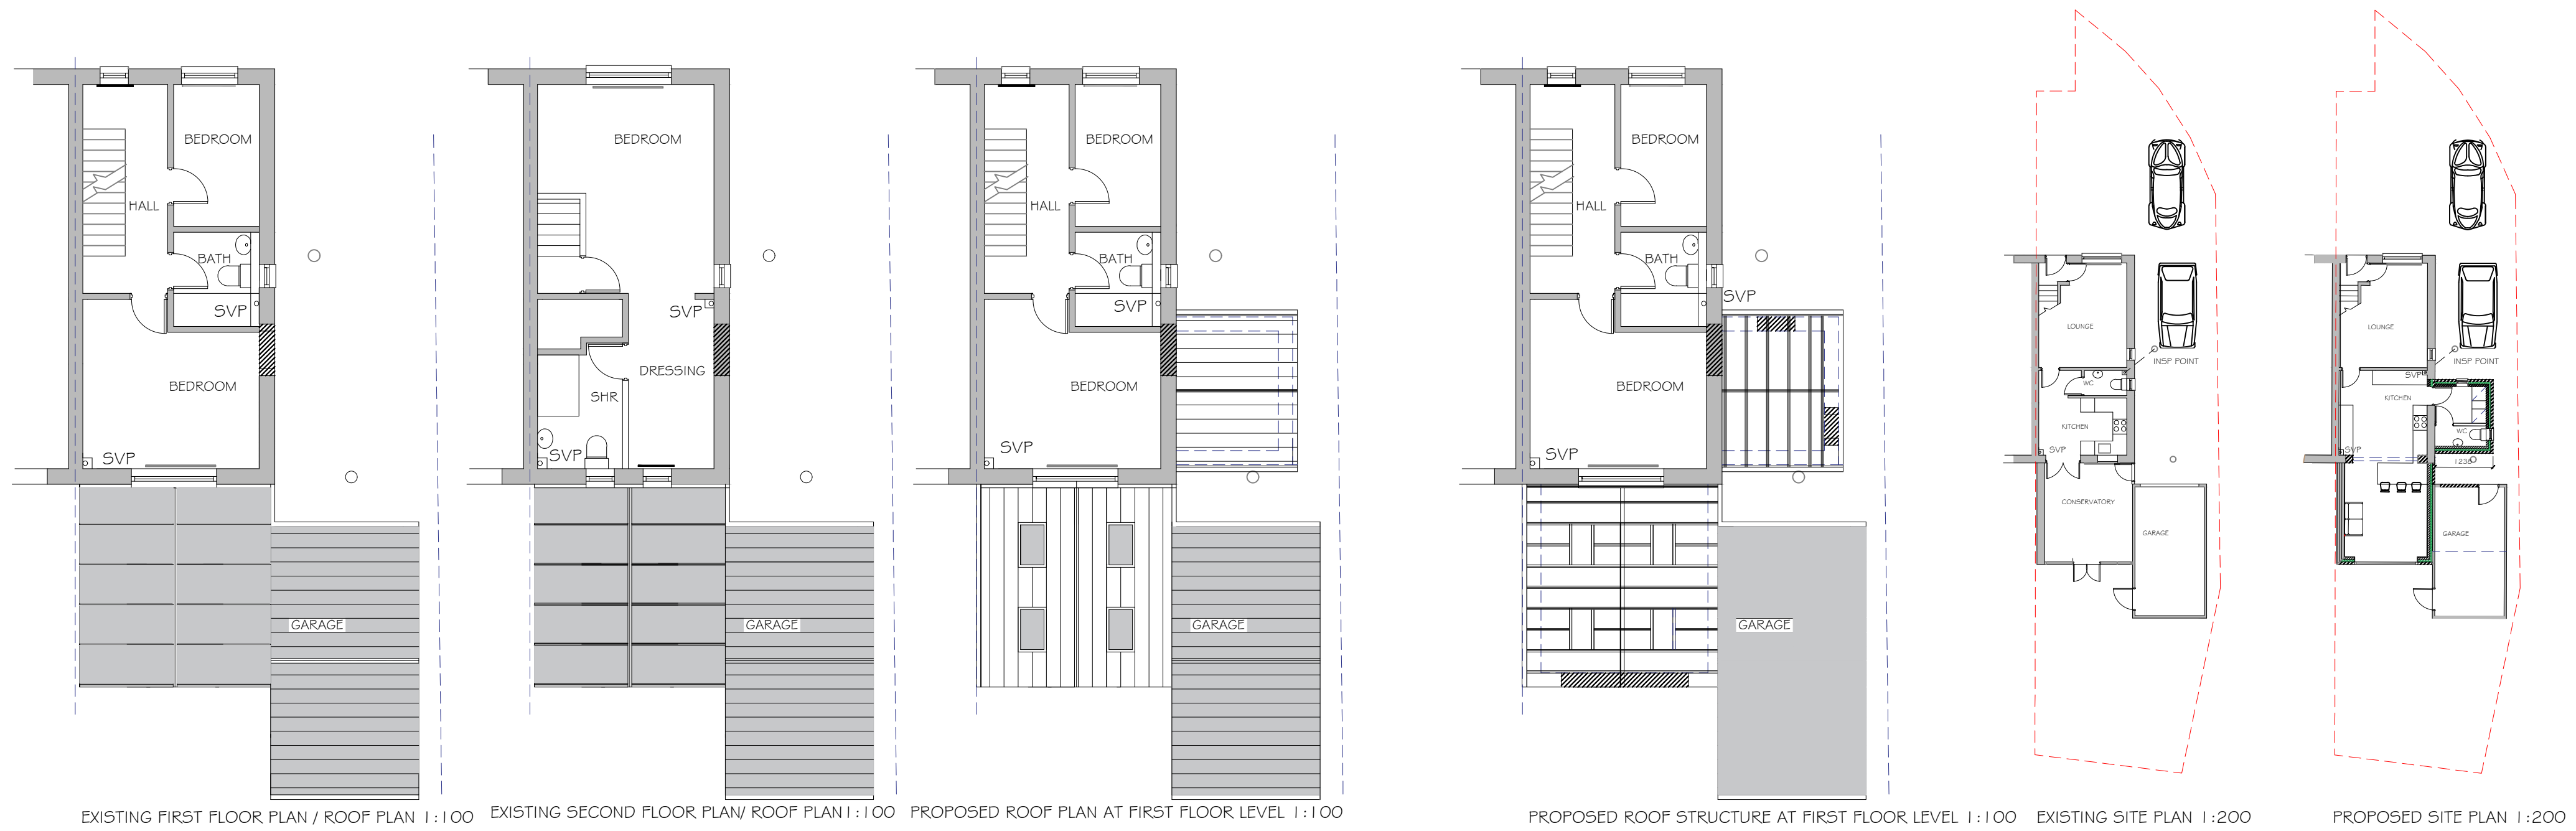

PROPOSED EXTENSION AND INTERNAL ALTERATIONS

SCHEME DRAWING 3 STOKES CLOSE HALEWOOD

SCALE 1:100 10.0M

PART DEMOLITION OF EXISTING CONSERVATORY
CONSTRUCTION OF NEW REAR AND SIDE EXTENSION
3 STOKES CLOSE HALEWOOD
LIVERPOOL
EXISTING AND PROPOSED PLANS
Date: JANUARY 2023 Dwg No. 3 STC :100:01