
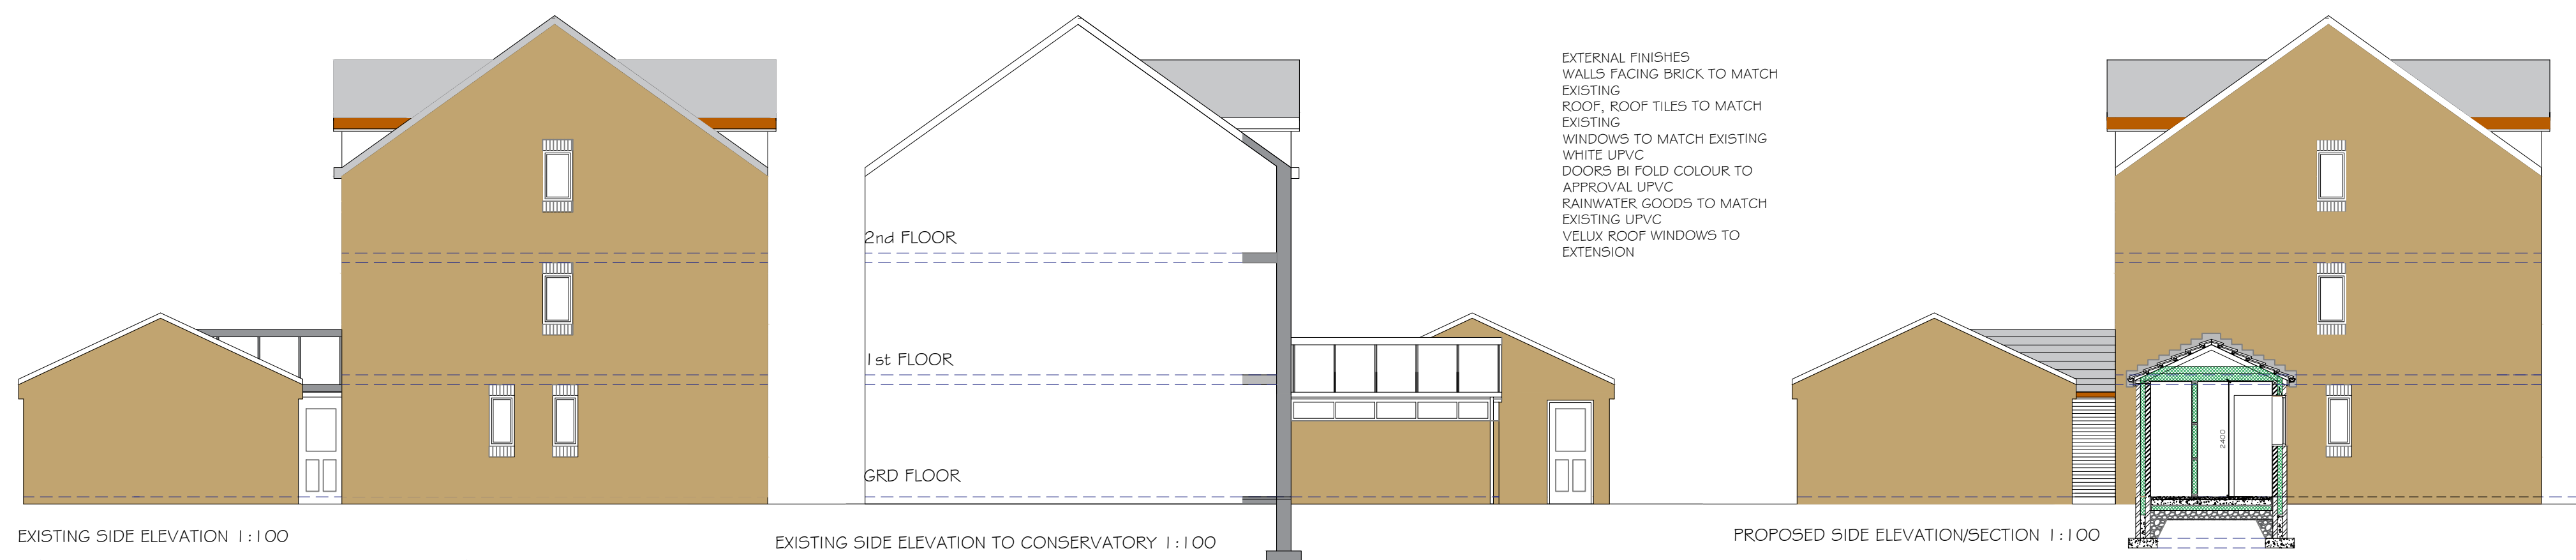


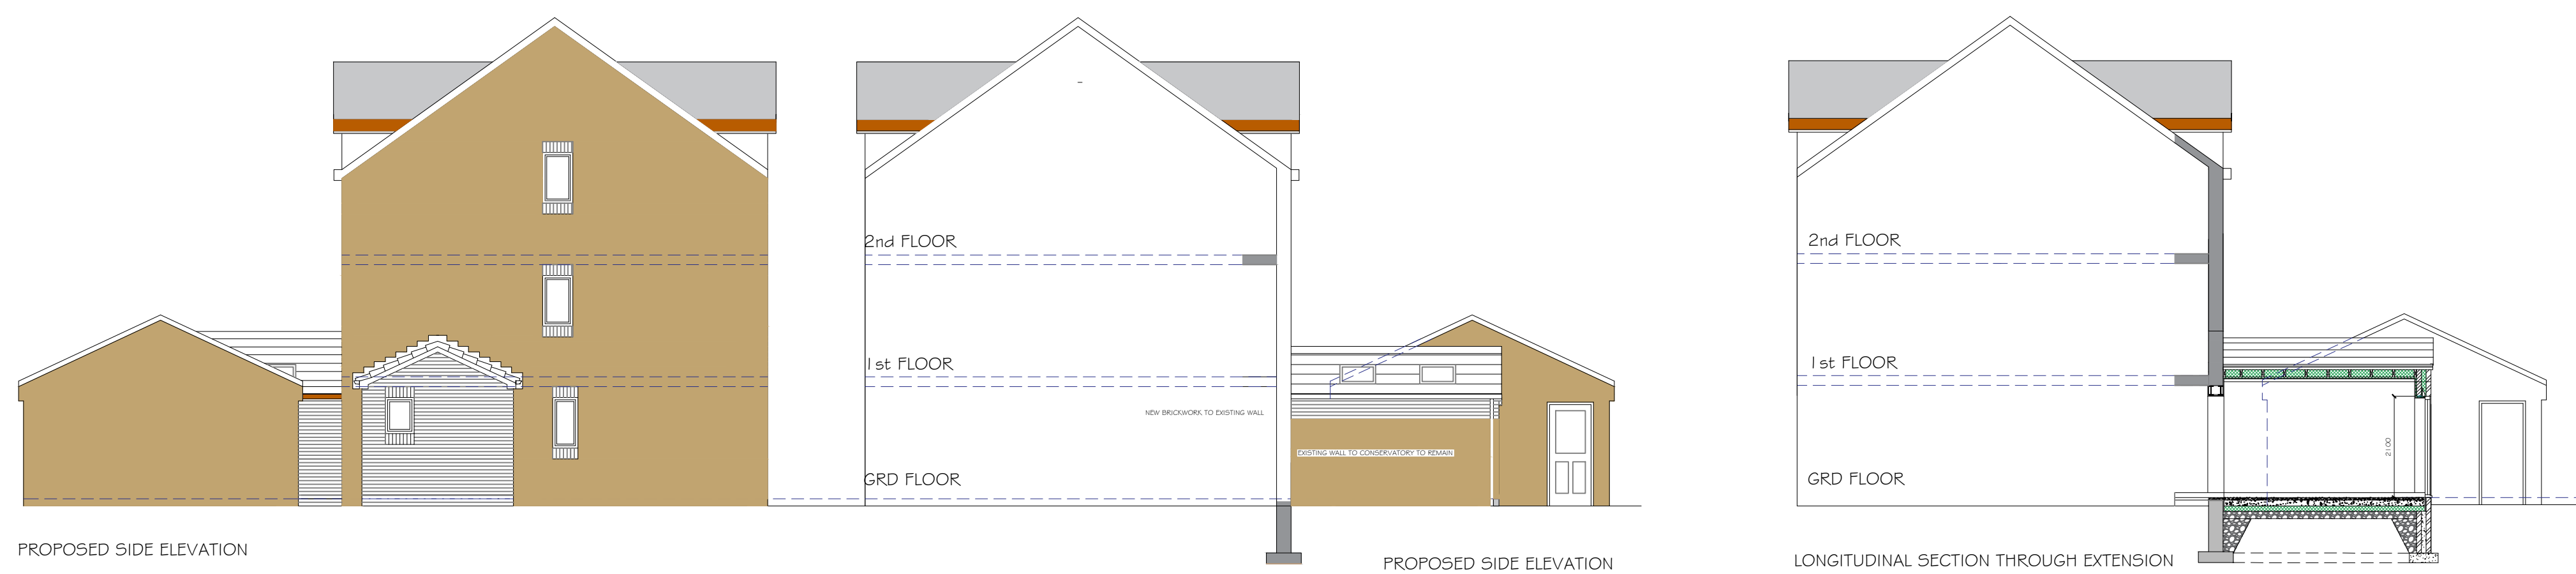

PROPOSED EXTENSION AND INTERNAL ALTERATIONS SCHEME DRAWING 3 STOKES CLOSE HALEWOOD

SCALE

1:10

10.0M

10.0M

PART DEMOLITION OF EXISTING CONSERVATORY
CONSTRUCTION OF NEW REAR AND SIDE EXTENSION
3 STOKES CLOSE HALEWOOD
LIVERPOOL
EXISTING AND PROPOSED ELEVATIONS
Date: JANUARY 2023
Dwg No. 3 STC: 100-02