


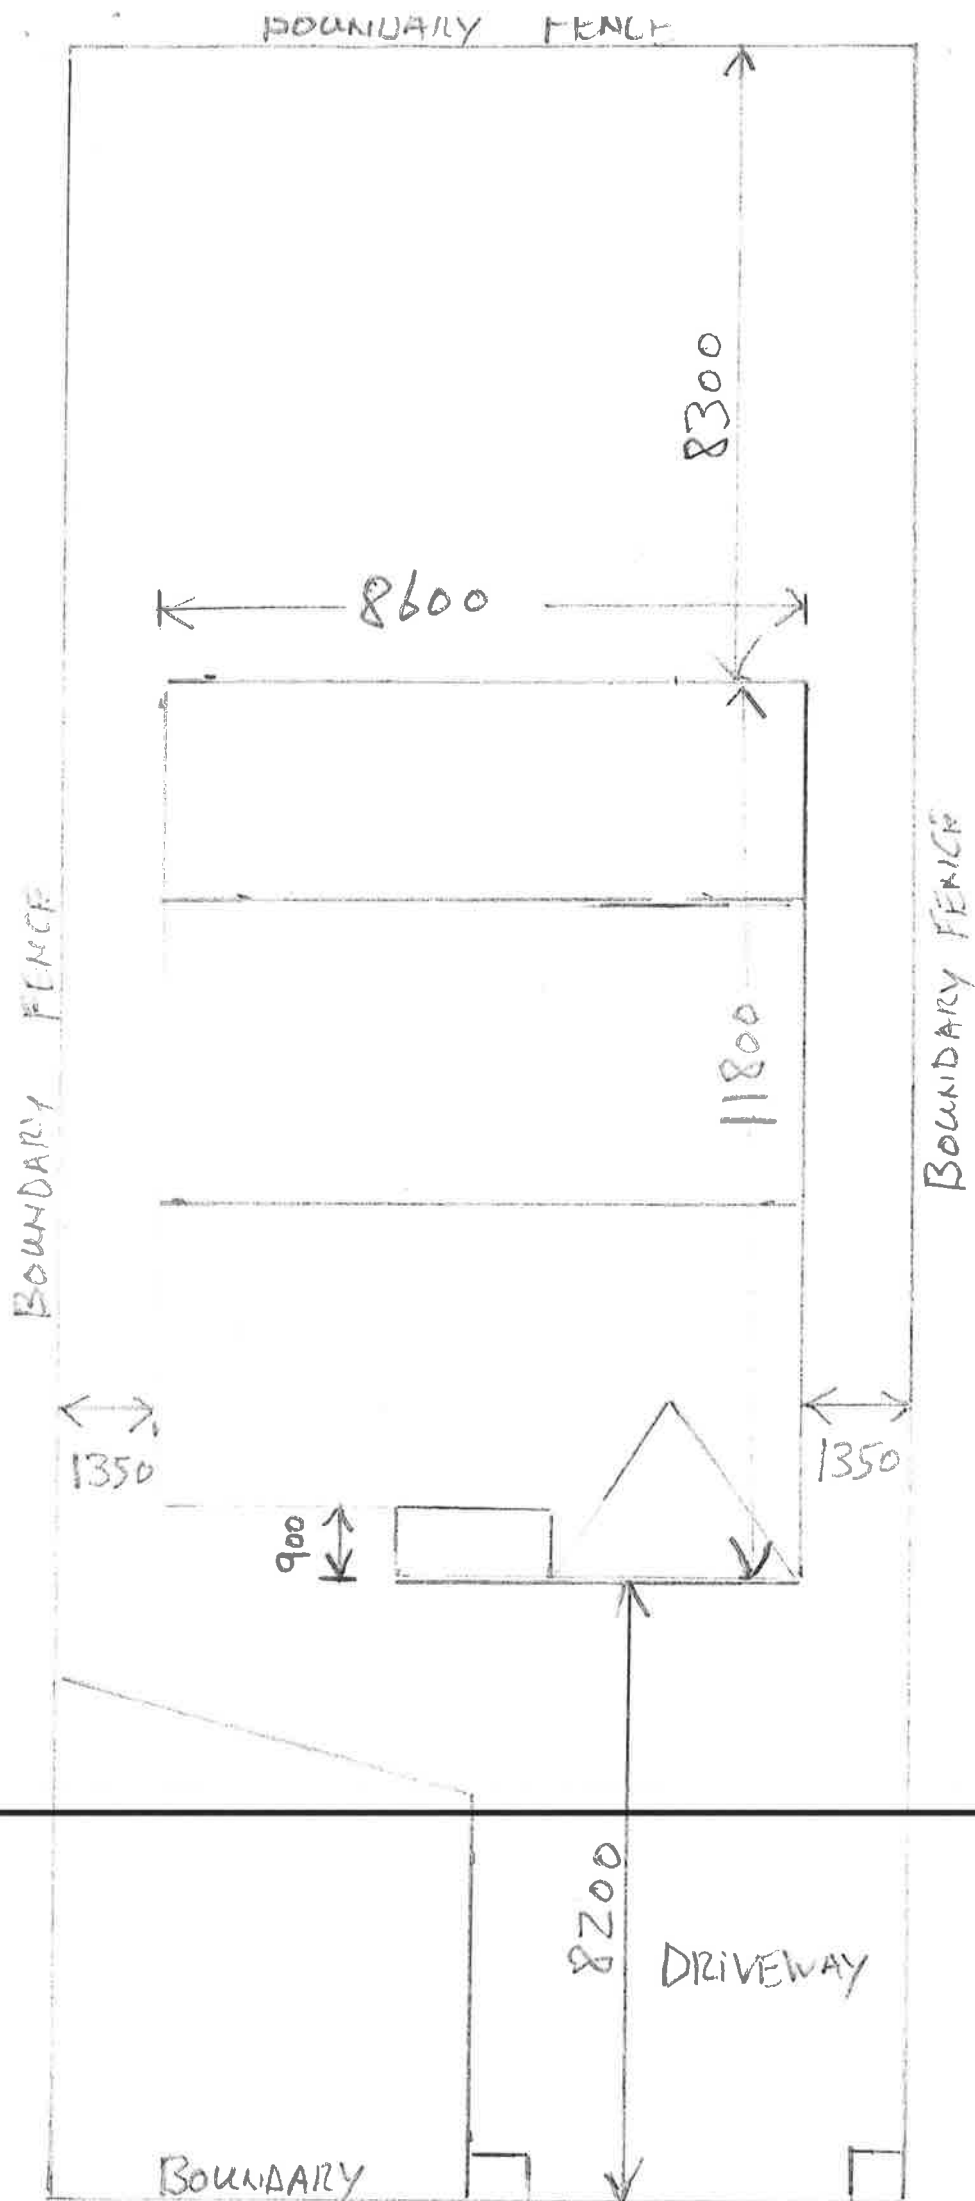

SCALE 1:100
PROPOSED SITE
PLAN
22 THE POOLEY
L36 5XJ