

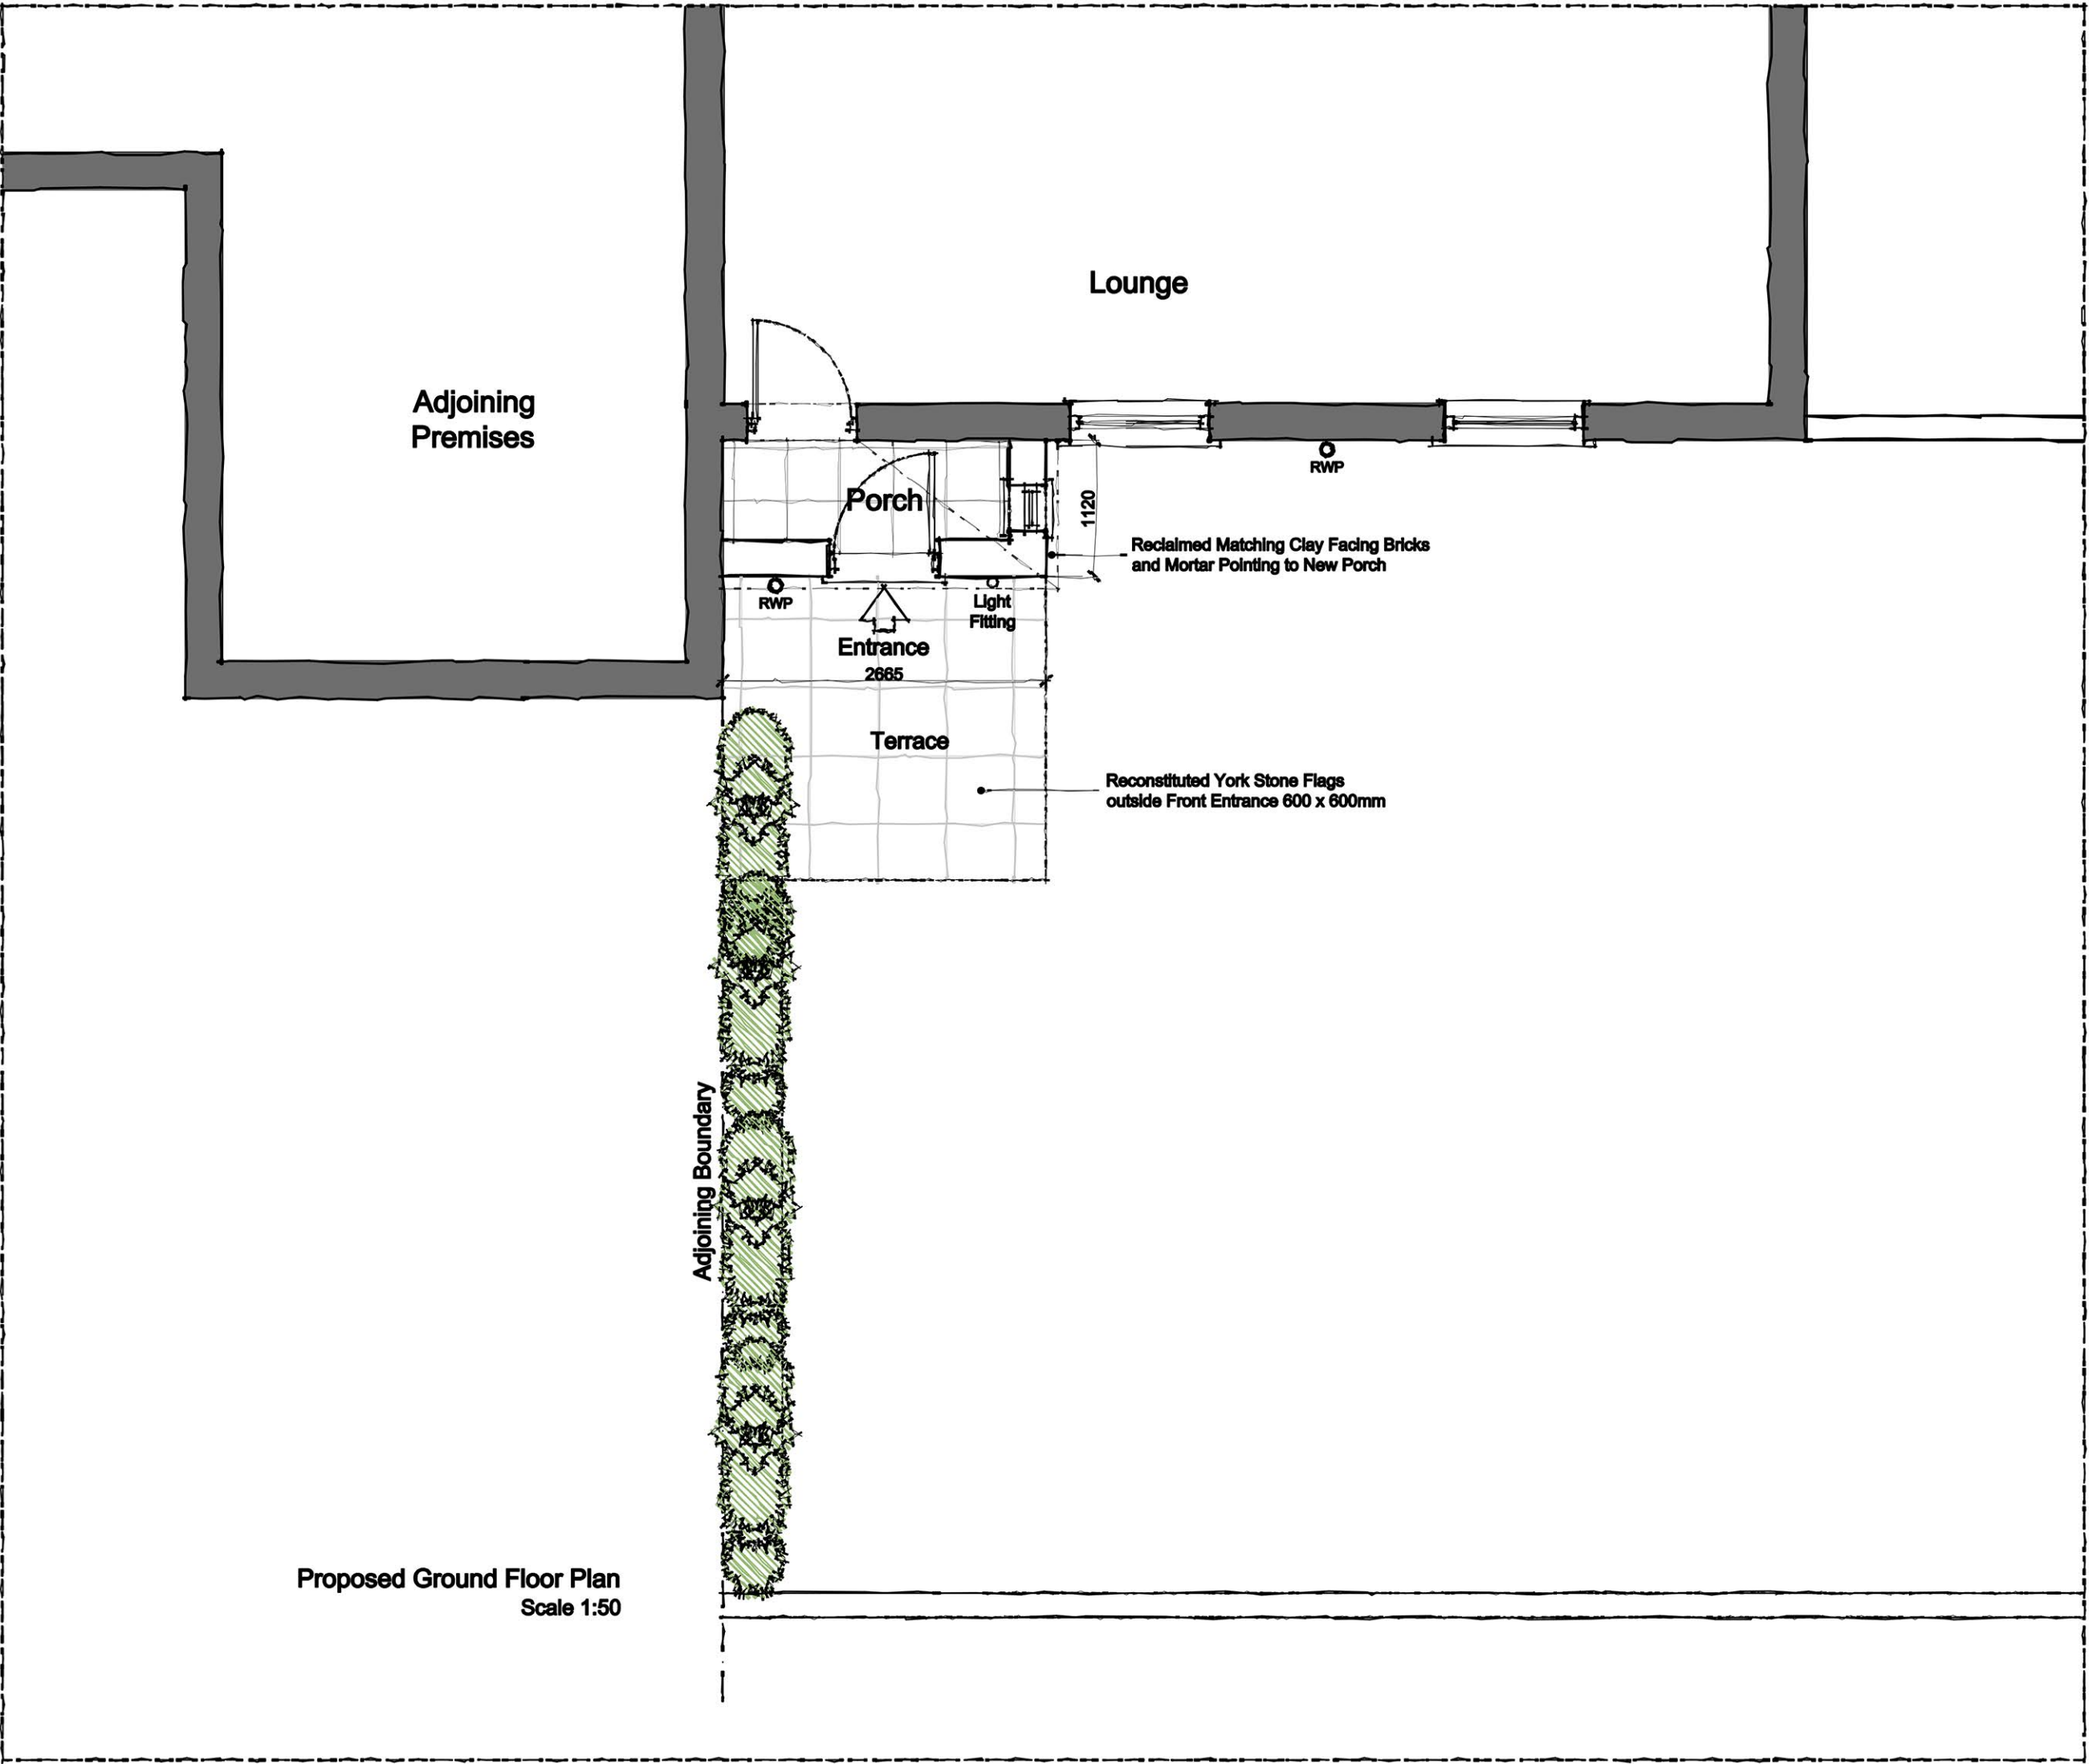
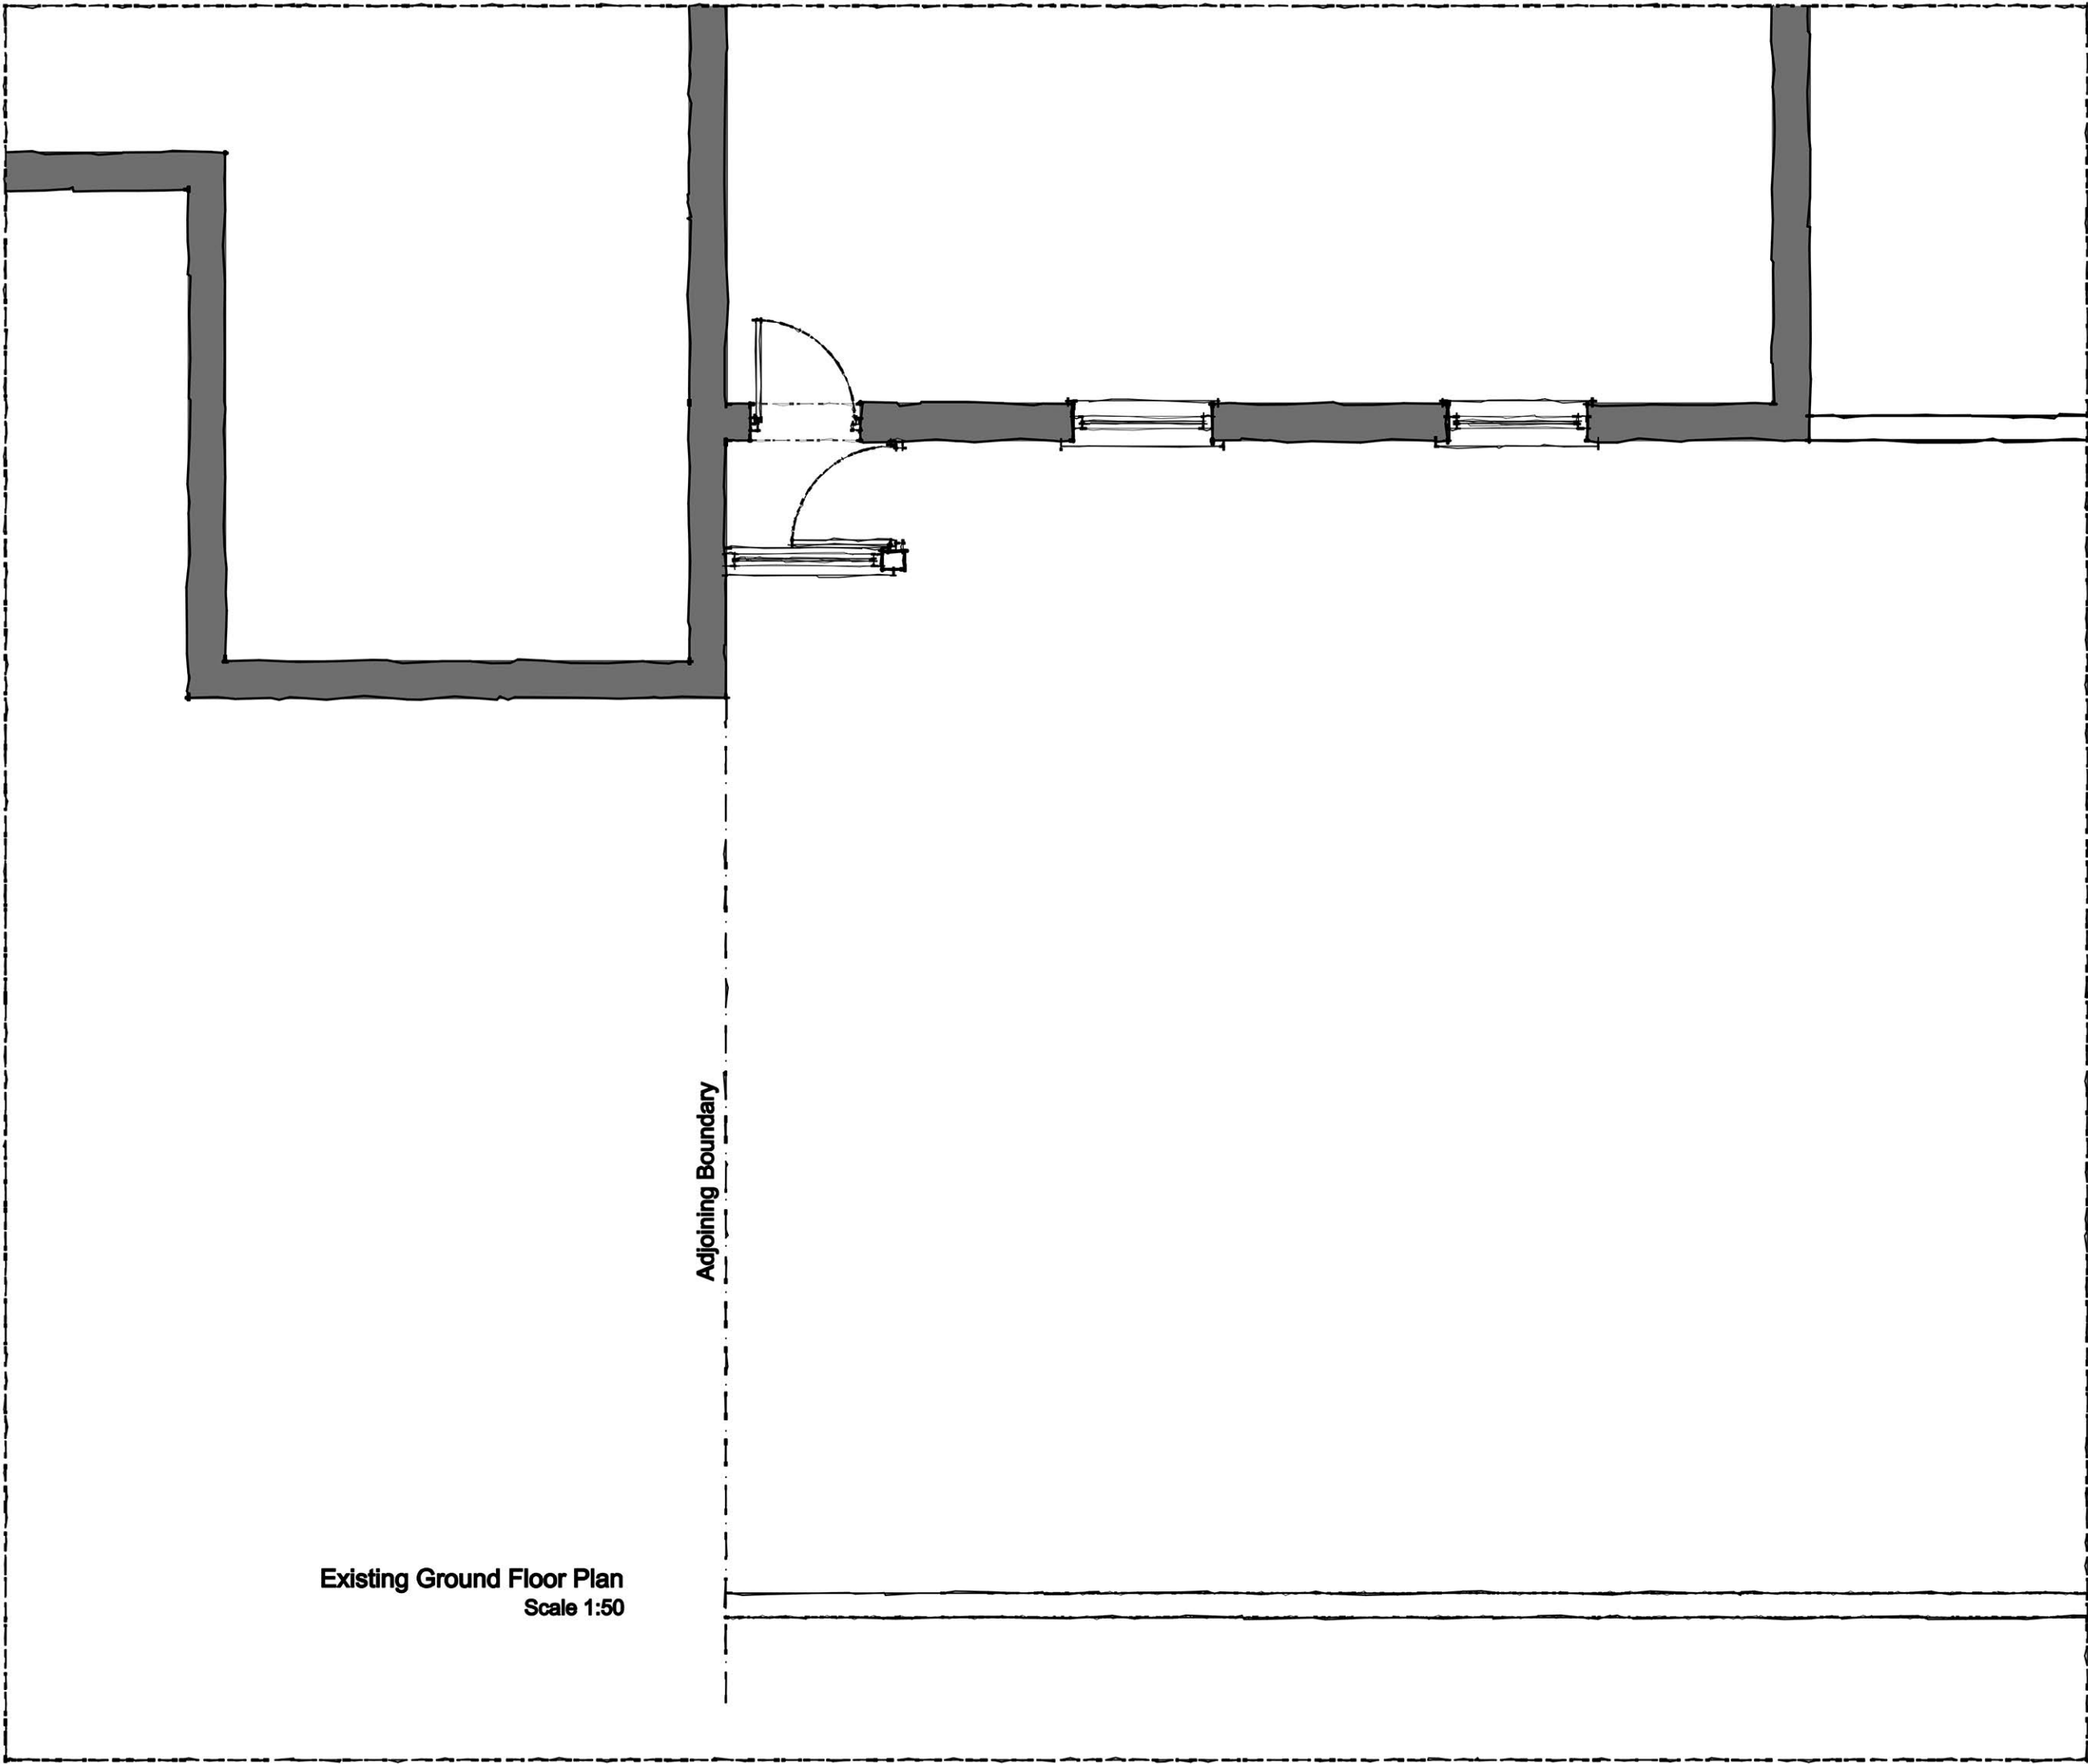
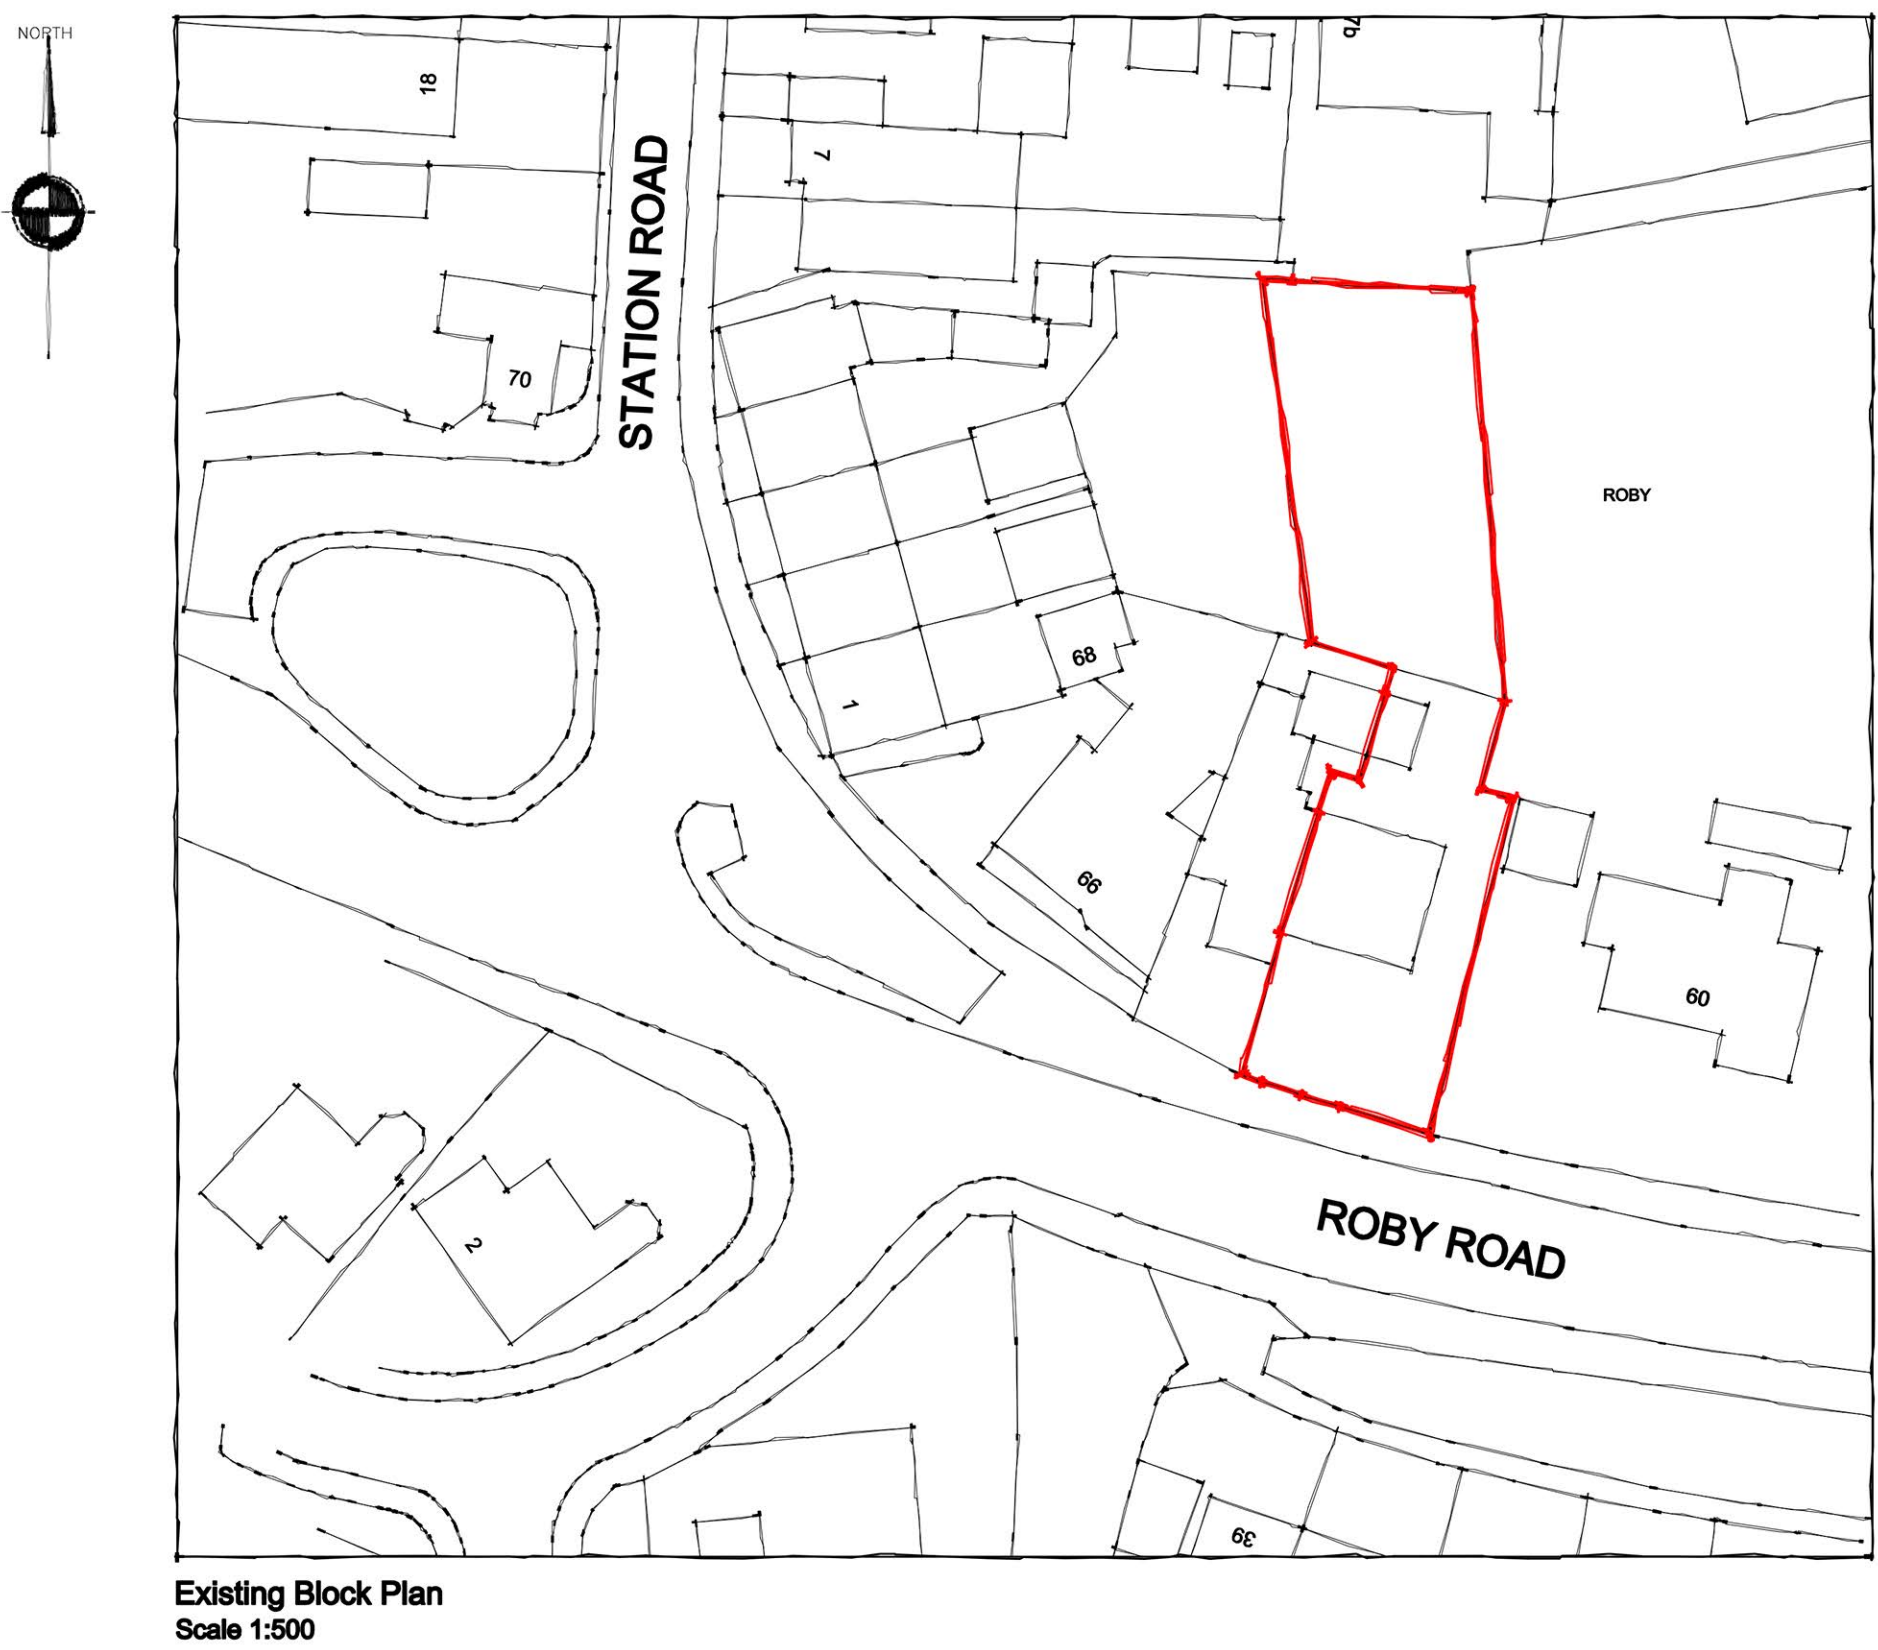
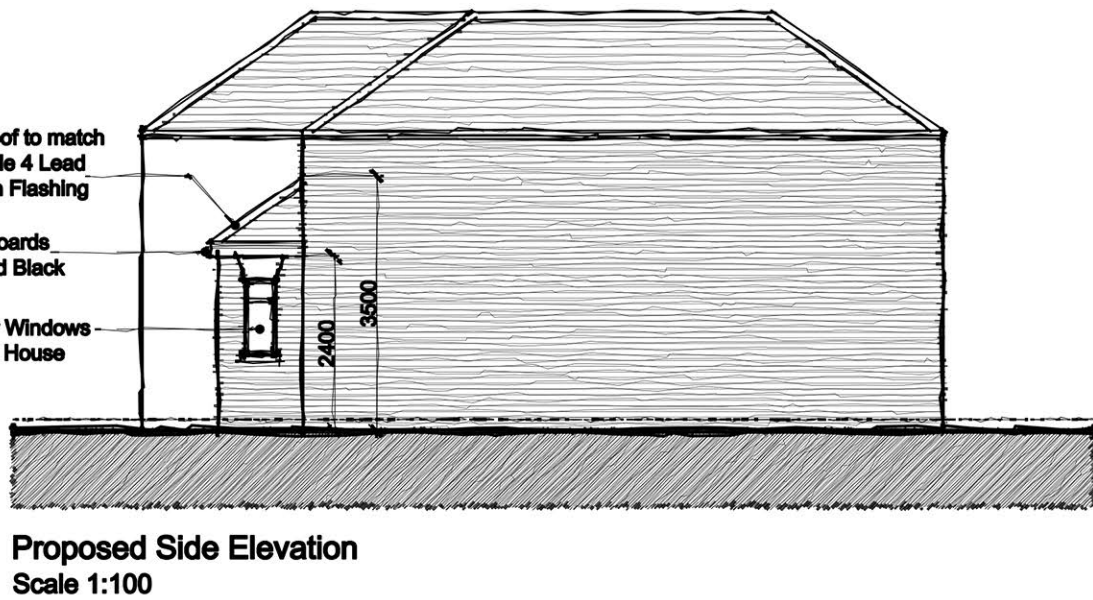
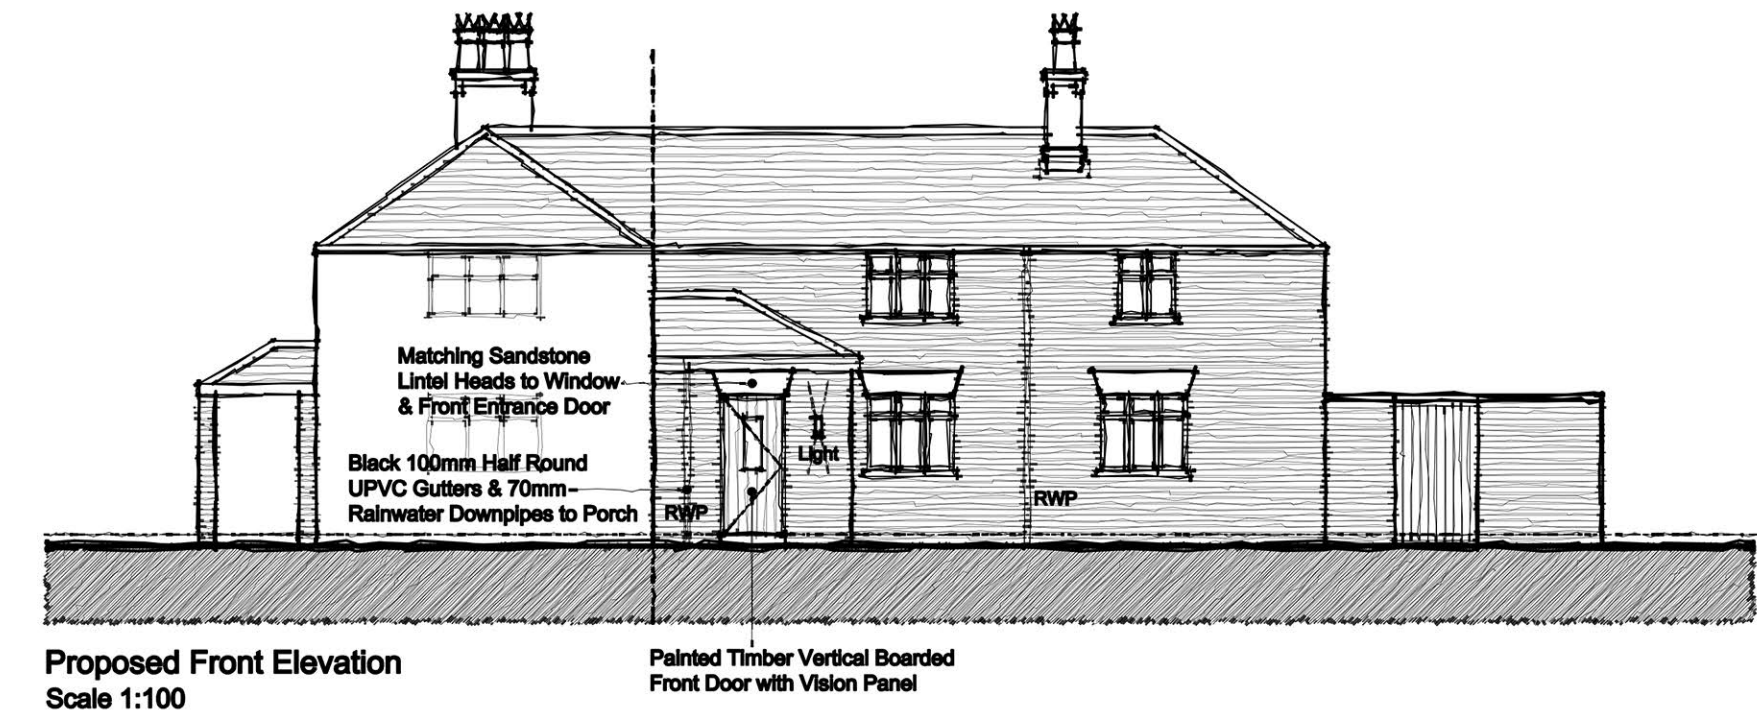
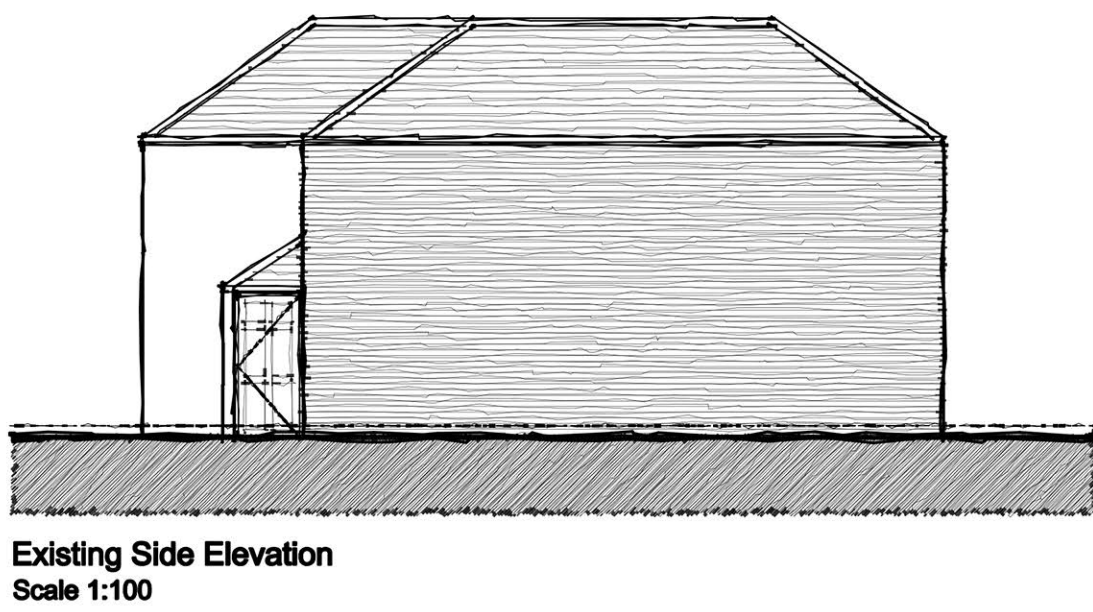
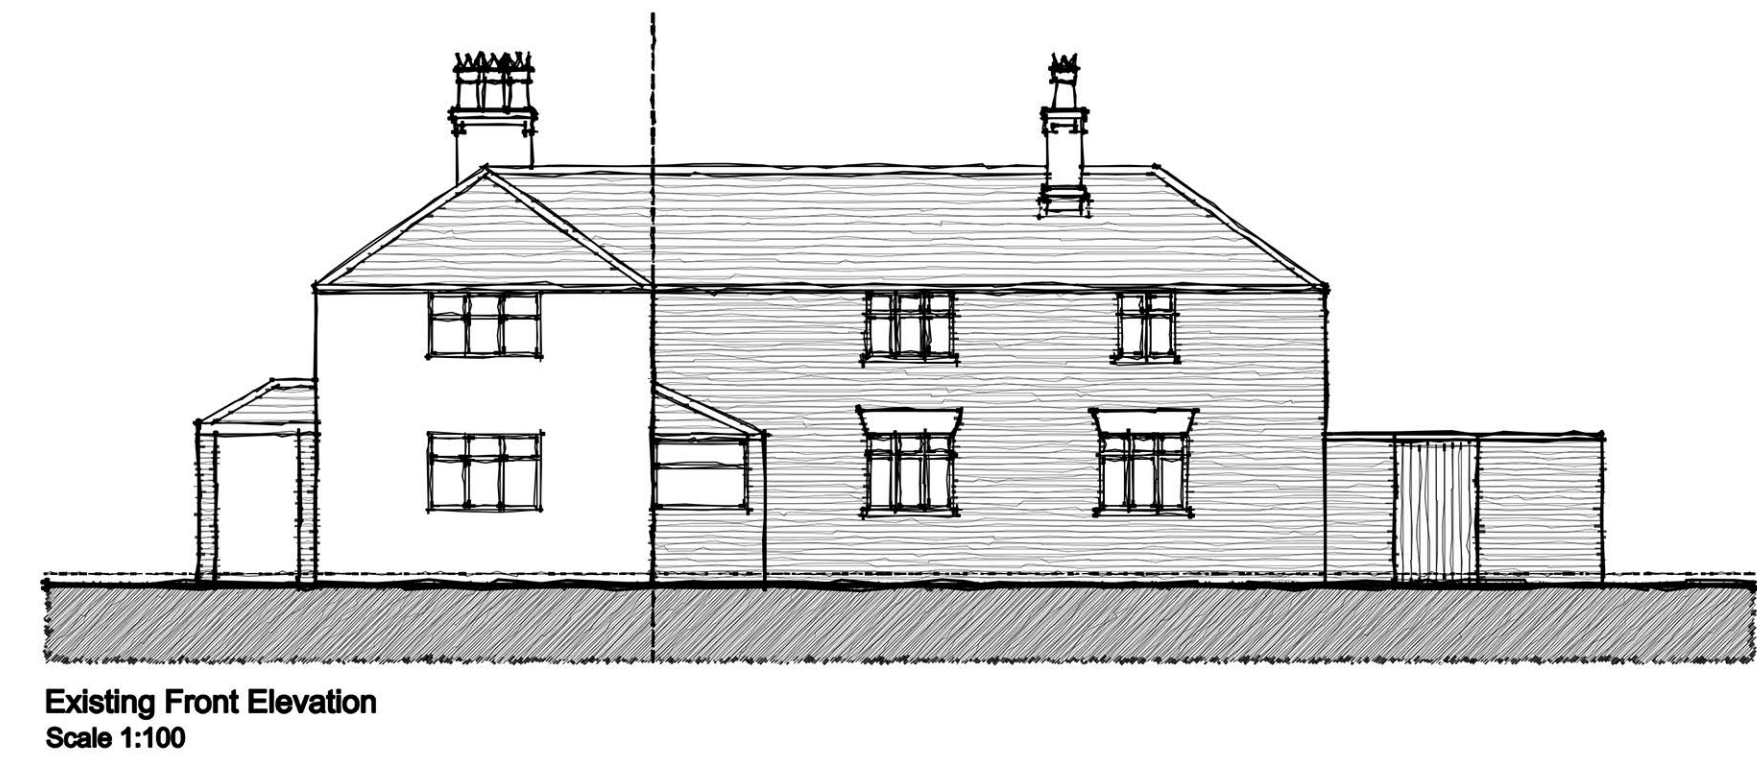


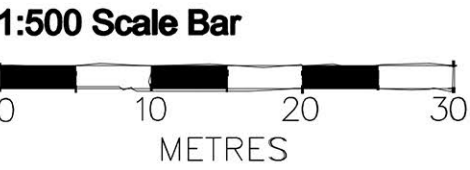

NOTES
All dimensions to be checked on site. Figured dimensions to be read in preference to scaled. Architect accepts no responsibility for any unauthorised amendments to the drawing and does not permit unauthorised copying of the drawing. This drawing is copyright and remains the property of Architect unless otherwise agreed.

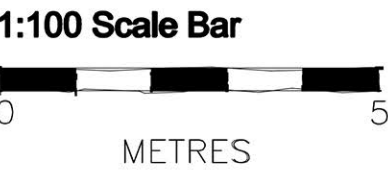

C	Scheme Amended	CW	GNP	GNP
		11.04.23	11.04.23	11.04.23
B	Scheme Amended	CW	GNP	GNP
		17.11.22	17.11.22	17.11.22
A	Scheme Amended	CW	GNP	GNP
		16.11.22	16.11.22	16.11.22
Version	Amendment	Drawn & Date	Checked & Date	Approved & Date
Viki Barry				
Project Name				
62 Roby Road, Roby, Liverpool				
Drawing Title				
Existing & Proposed Plans				
Scale	Original Size	Planning		
1:50	A1	Drawn	Checked	Approved
Date	Drawn	Checked	Approved	Status
14.11.22	*	*	*	*
Drawing Number				Revision
100				C