



All dimensions to be checked on site.

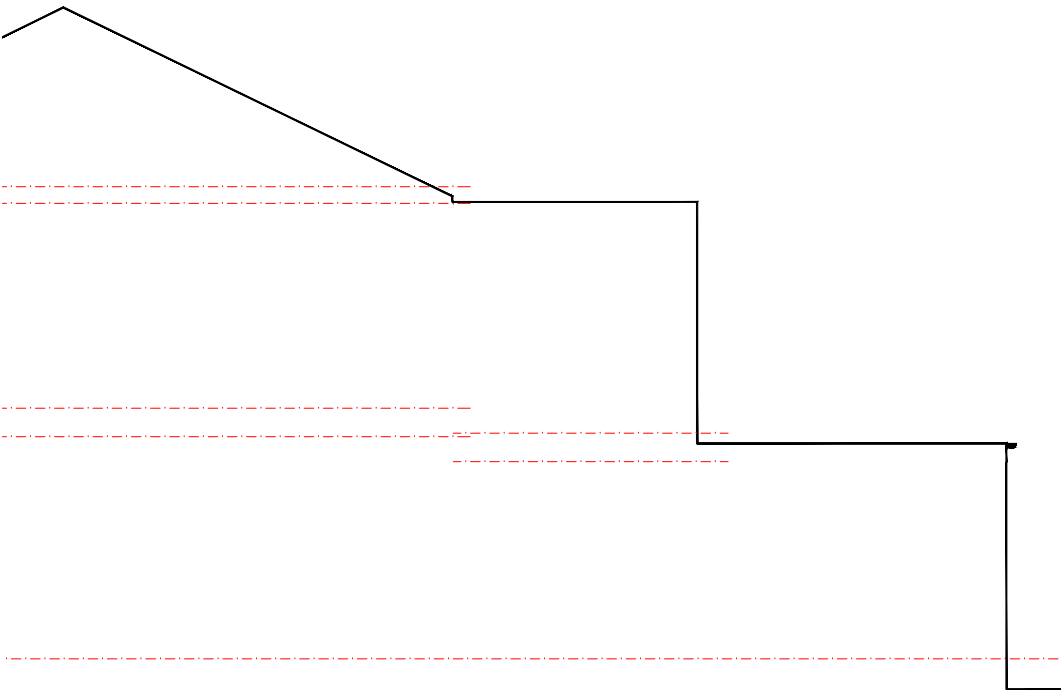

Existing Side Elevation
Scale 1:100

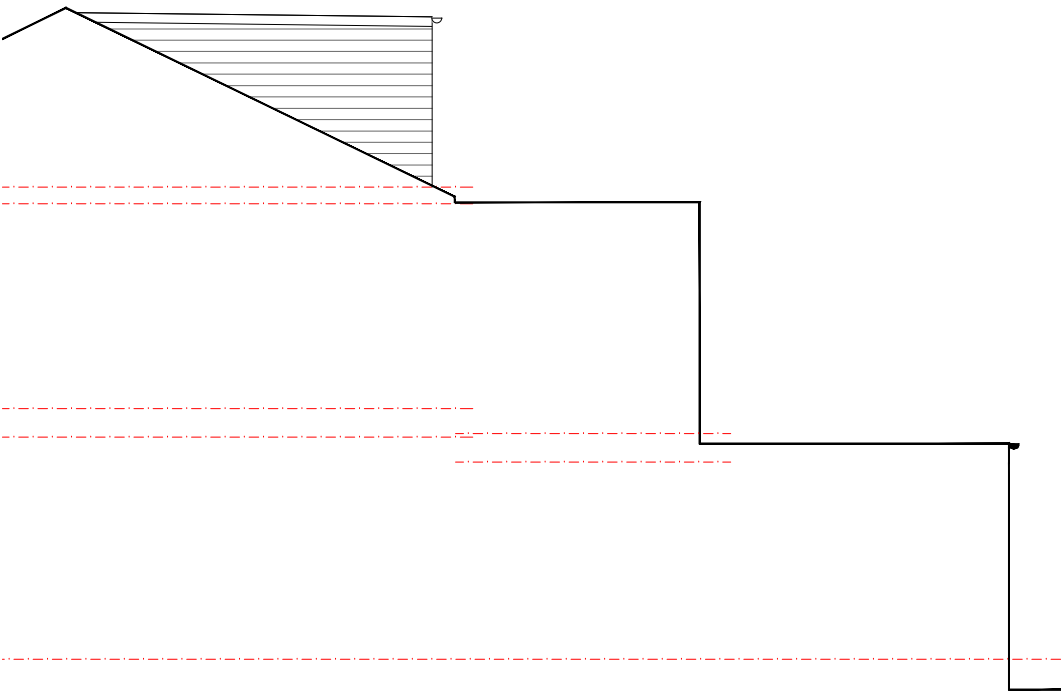

Proposed Side Elevation
Scale 1:100

DORMER CHEEKS:
Dormer cheeks to be clad in hung
roofing tiles to match existing .

FLAT ROOF:
Flat roof to be single ply membrane,
colour to be grey.

WINDOWS:
Windows to be UPVC, double
glazed panel to match existing.

RAINWATER GOODS:
Rainwater goods to match existing.

Volume does not exceed 40m³

Scale Bar (metres)	
0	12345
Site.	103 Tarbock Road
Drawing Title	Existing/ Proposed Drawings
Dwg. no	004
Date	August 2026
Scale	1:100 @A3
Rev	