




Proposed Development


Mixed Use, Prescott

Proposed Materials Schedule


Approved Building A Elevations

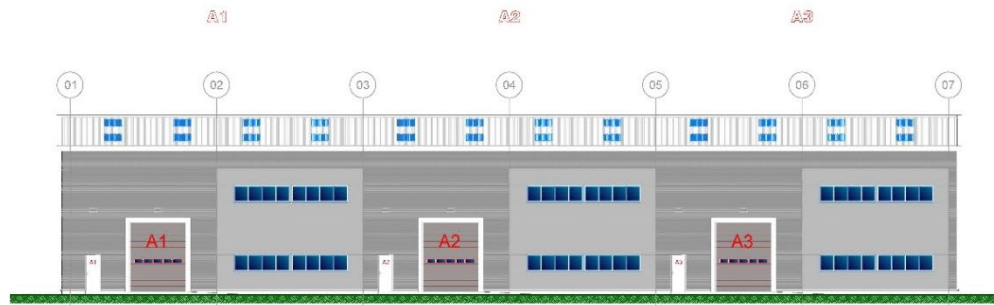


Front South-West Facing Elevation

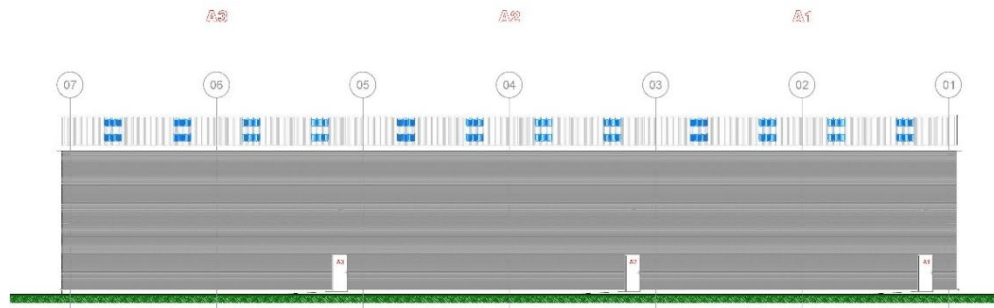


Rear North-East Facing Elevation

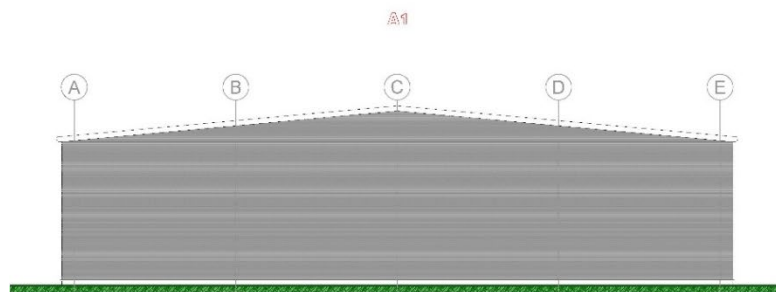


Side North-West Facing Elevation

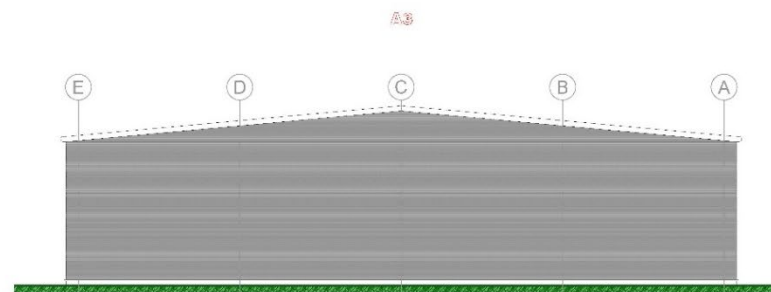

Side South-East Facing Elevation

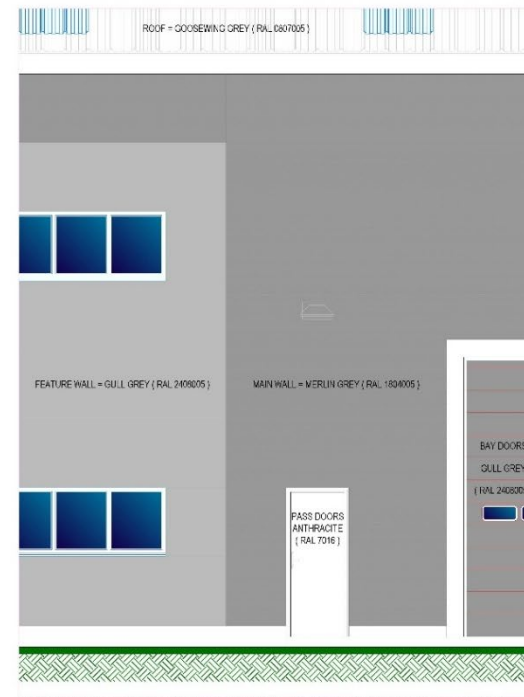


Part Elevation - Colour Scheme @ 1:25 - (Applies to Both Buildings A & B)

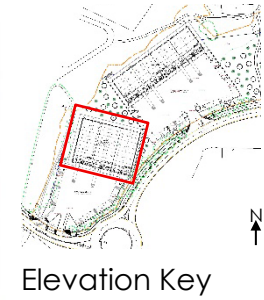


Elevation Key


Approved Building B Elevations

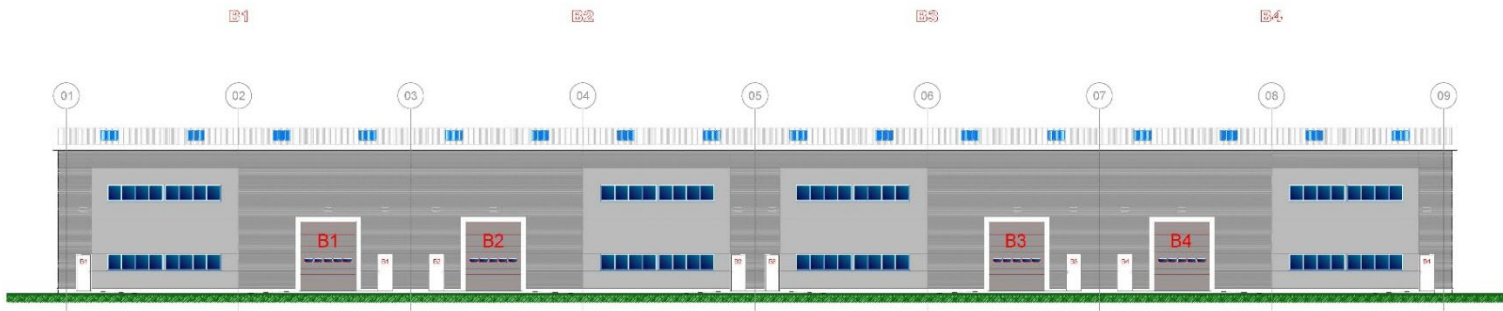


Front South-East Facing Elevation

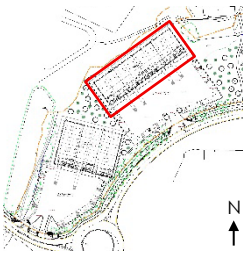


Elevation Key

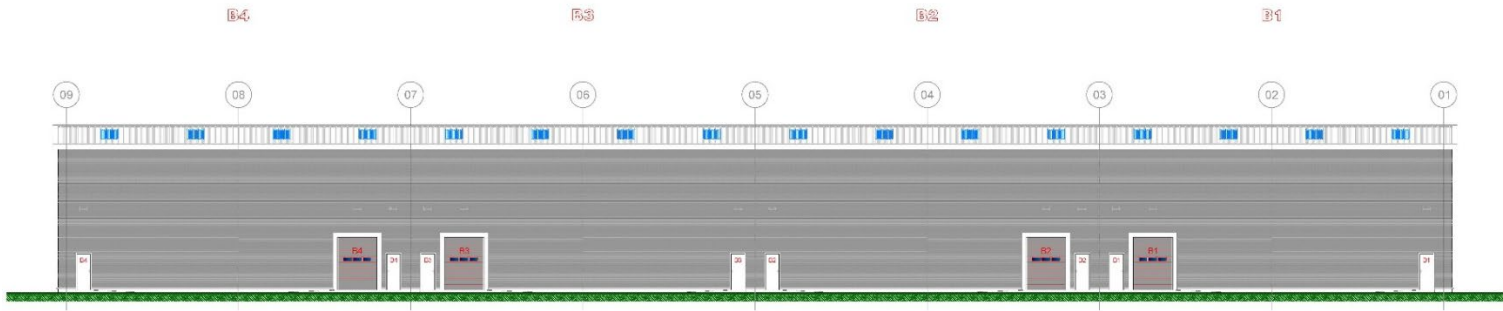


Rear North-West Facing Elevation

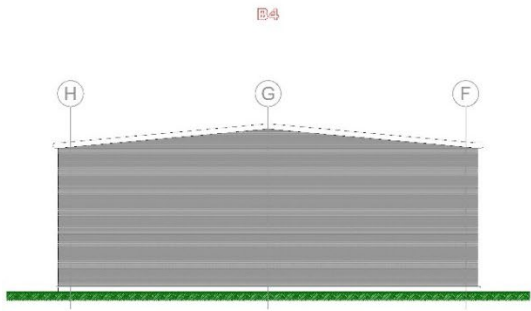


Side North-West Facing Elevation

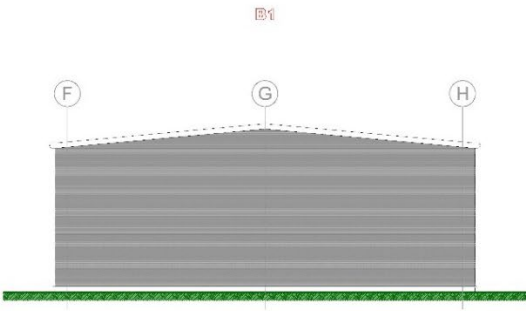

Side South-West Facing Elevation

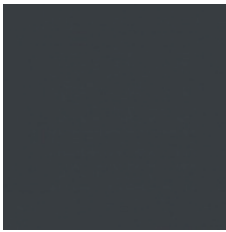Application	Material Reference & Description	Example Image	Colour/ Finish
Roof	<u>Profiled Trapezoidal Insulated Roof Panel</u> Kingspan QuadCore KS1000RW Roof Panel	  Goosewing Grey RAL 080 70 05 BS 10A05	Colour: Goosewing Grey (RAL 0807005) <i>A physical sample and colour swatch can be provided. Please advise if required.</i>
External walls (Feature Walls)	<u>Profiled Trapezoidal Insulated Wall Panel</u> Kingspan QuadCore KS1000RW Wall Panel, laid horizontally	  Gull Grey RAL 240 80 05 BS 18B17	Colour: Gull Grey (RAL2408005) <i>A physical sample can be provided. Please advise if required.</i>
External walls (Main Walls)	<u>Profiled Micro-Rib Insulated Wall Panel</u> Kingspan QuadCore AWP Wall Panel, laid horizontally	  Merlin Grey RAL 180 40 05 BS 18B25	Colour: Merlin Grey (RAL 1804005) <i>A physical sample can be provided. Please advise if required.</i>
Glazing	<u>Aluminium Polyester Powder Coated Windows</u>		Colour: Anthracite Grey (RAL 7016) <i>A physical colour swatch can be provided. Please advise if required.</i>

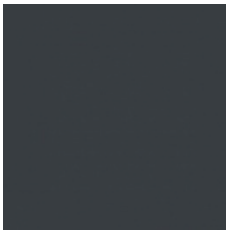Application	Material Reference & Description	Example Image	Colour/ Finish
Doors	<u>Pass Doors</u> Steel Doors, Polyester Powder Coated		Colour: Anthracite Grey (RAL 7016) <i>A physical colour swatch can be provided. Please advise if required.</i>
Doors	<u>Bay Doors</u>		Colour: Anthracite Grey (RAL 7016) <i>A physical colour swatch can be provided. Please advise if required.</i>