




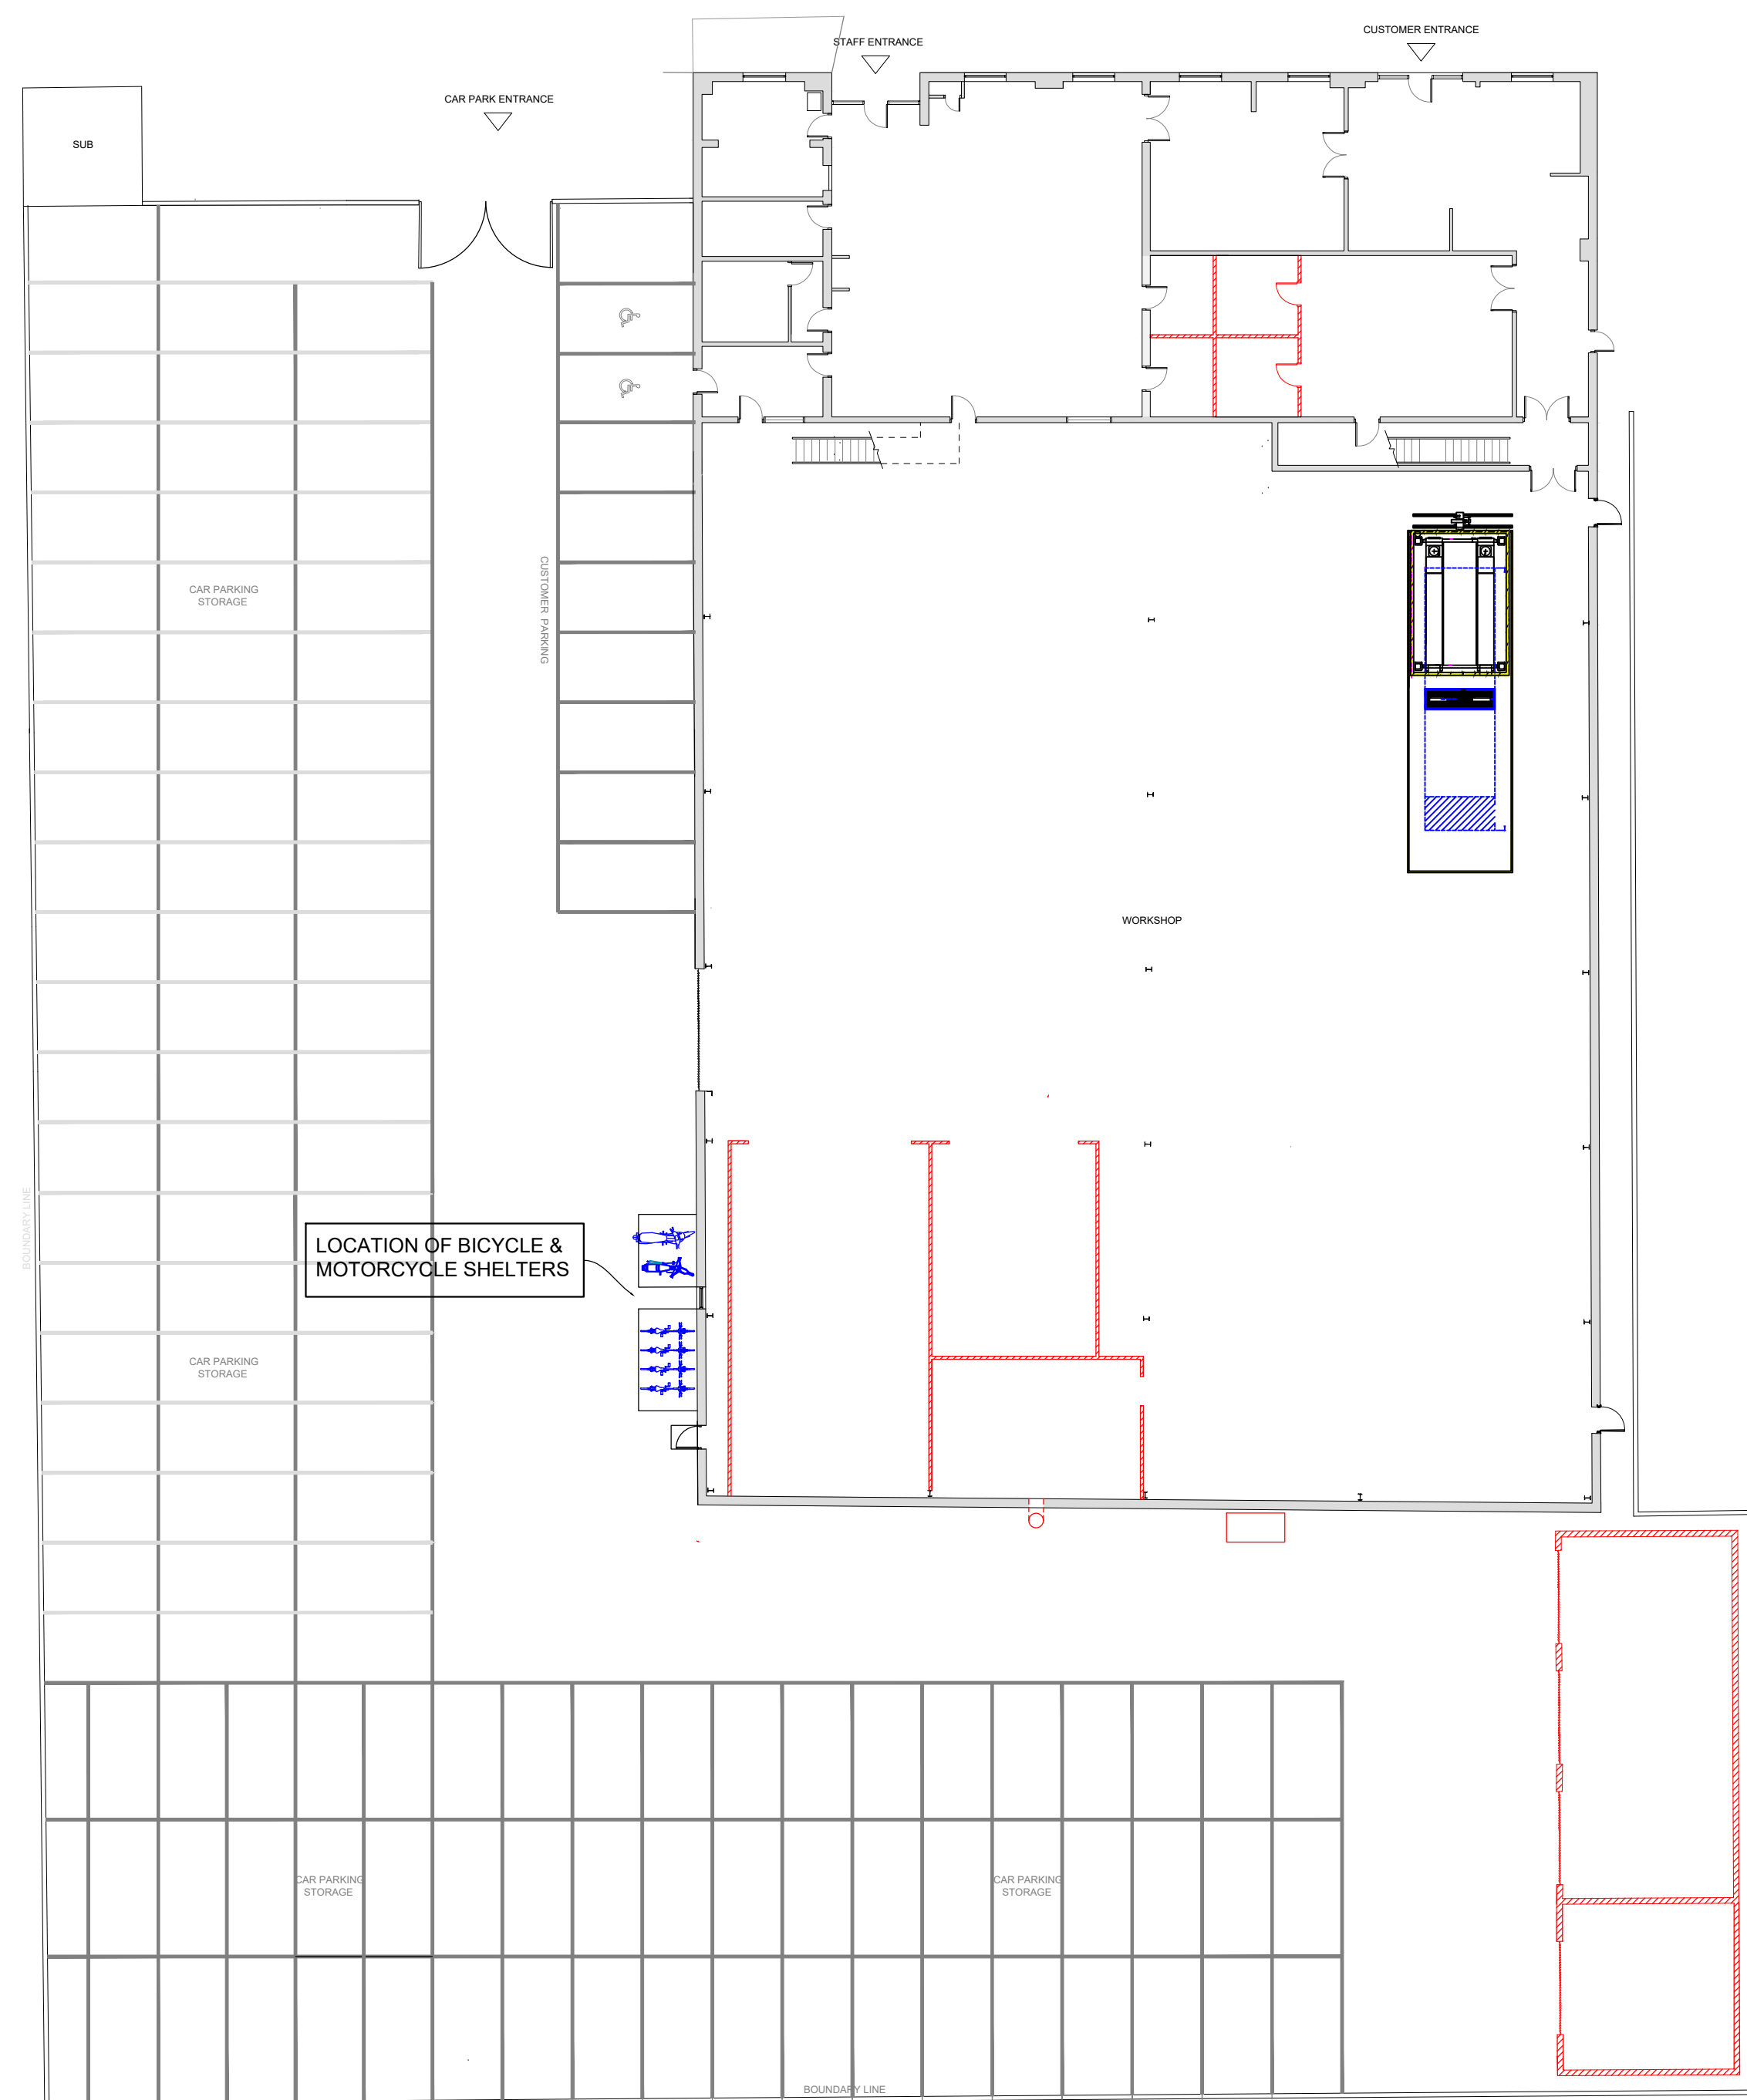


SHELTER LOCATION PLAN

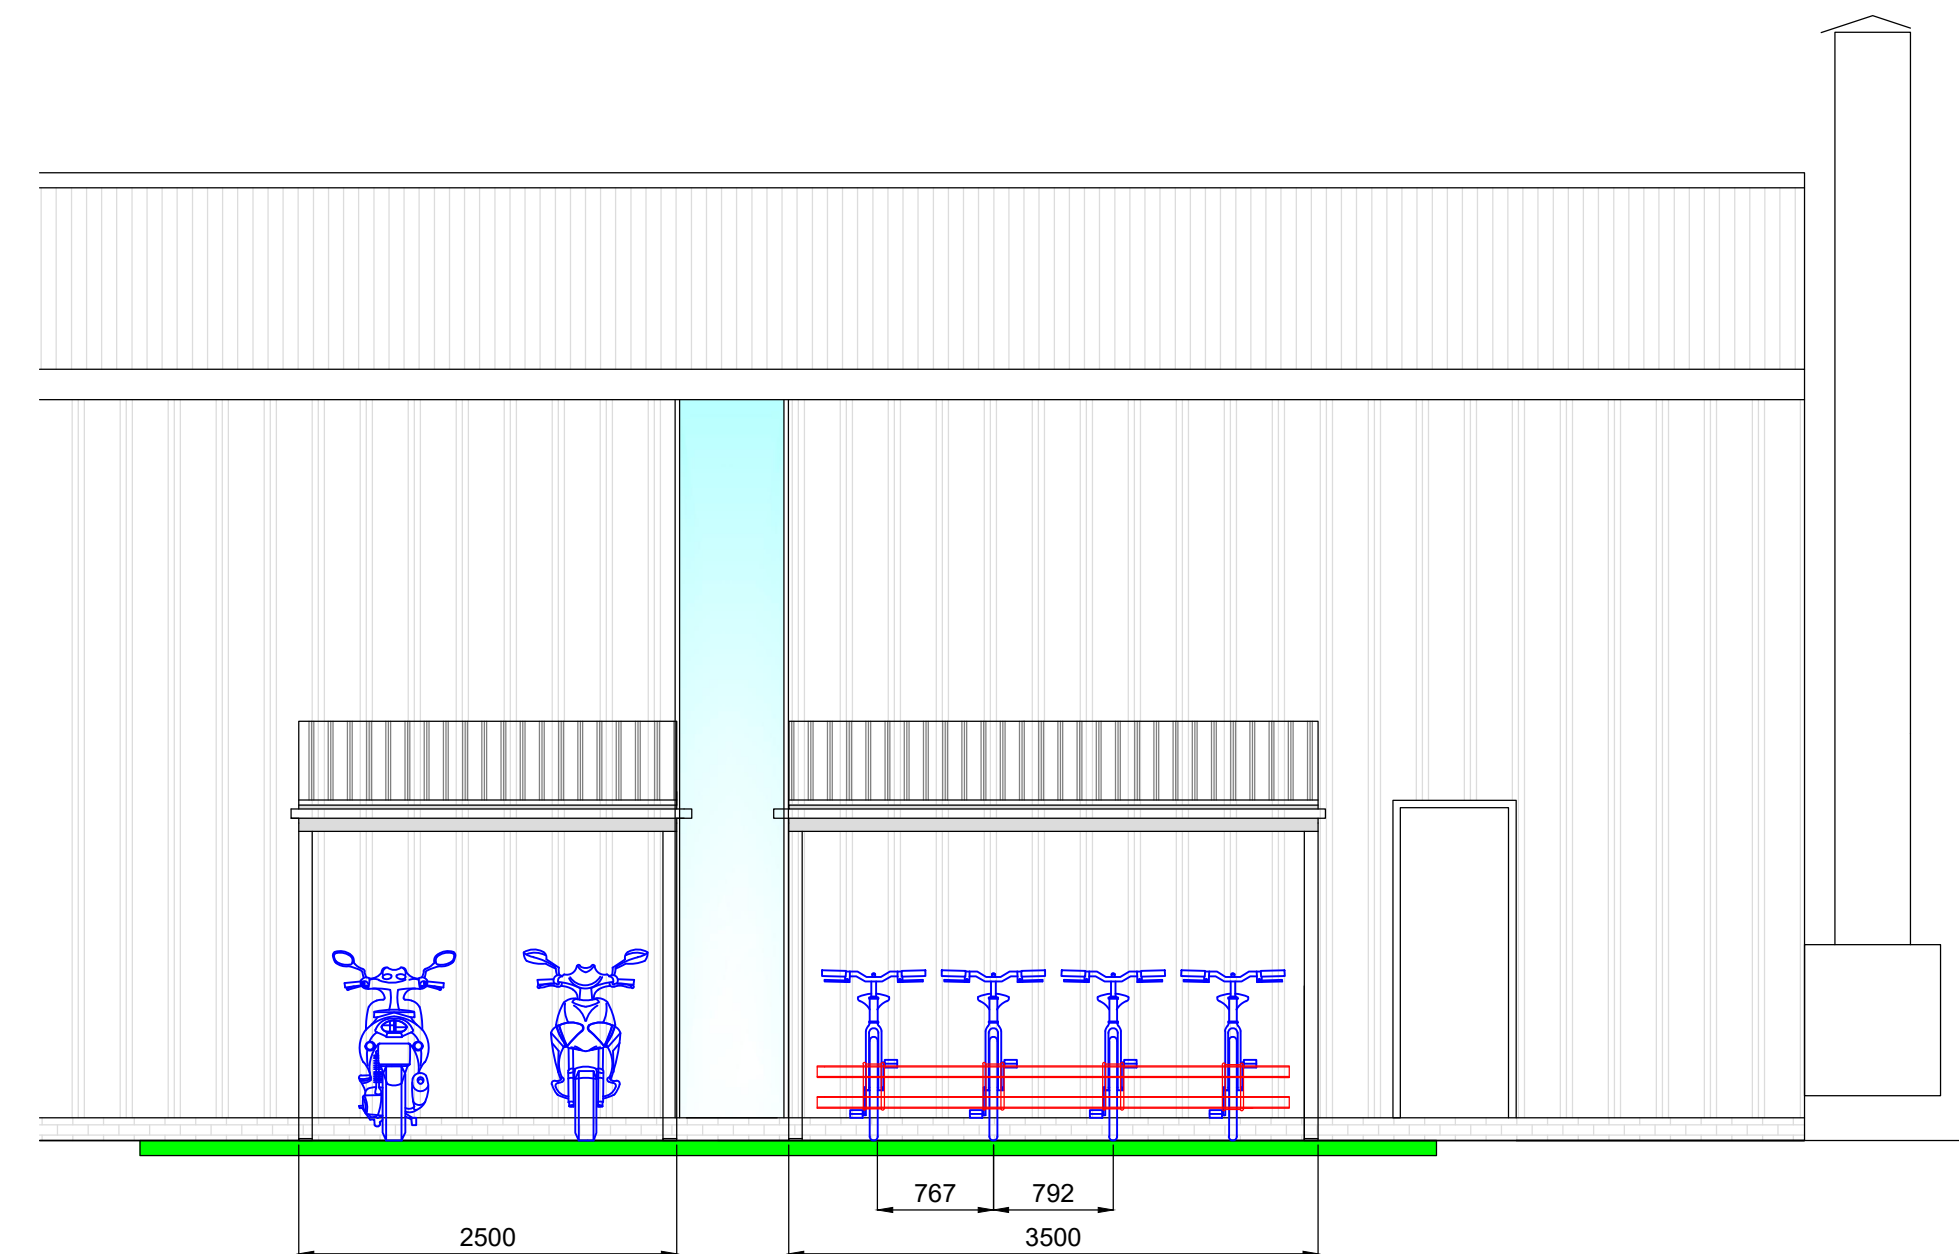

proposed western elevation

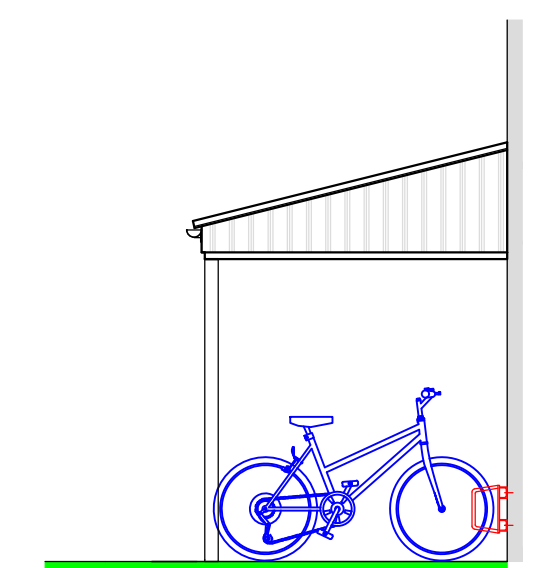

proposed southern elevation

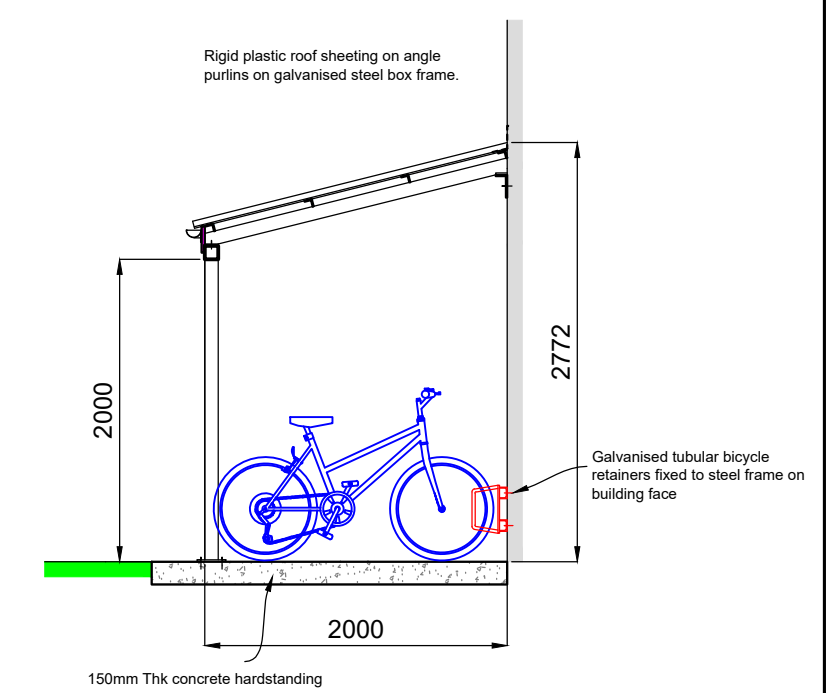

typical cross section

Designed in accordance with  
Knowsley cycle & motorcycle  
standards Appendix A

DP DESIGN SERVICES

TEL: 0755 131 6517 E-mail: dave@dpdesignservices.co.uk  
www.dpdesignservices.co.uk


Client Mr C Killen  
Georgesons Knowsley  
42 Randles Road  
Knowsley  
Prescot.L34 9HX



Project Georgesons Knowsley  
42 Randles Road  
Knowsley  
Prescot.L34 9HX

Drawing Motorcycle & Bicycle Storage Facility

| Dwg. No. | Drawing | Scale       | Date    |
|----------|---------|-------------|---------|
| 0986/22/ | A1      | 1:50, 1:200 | 9-10-22 |

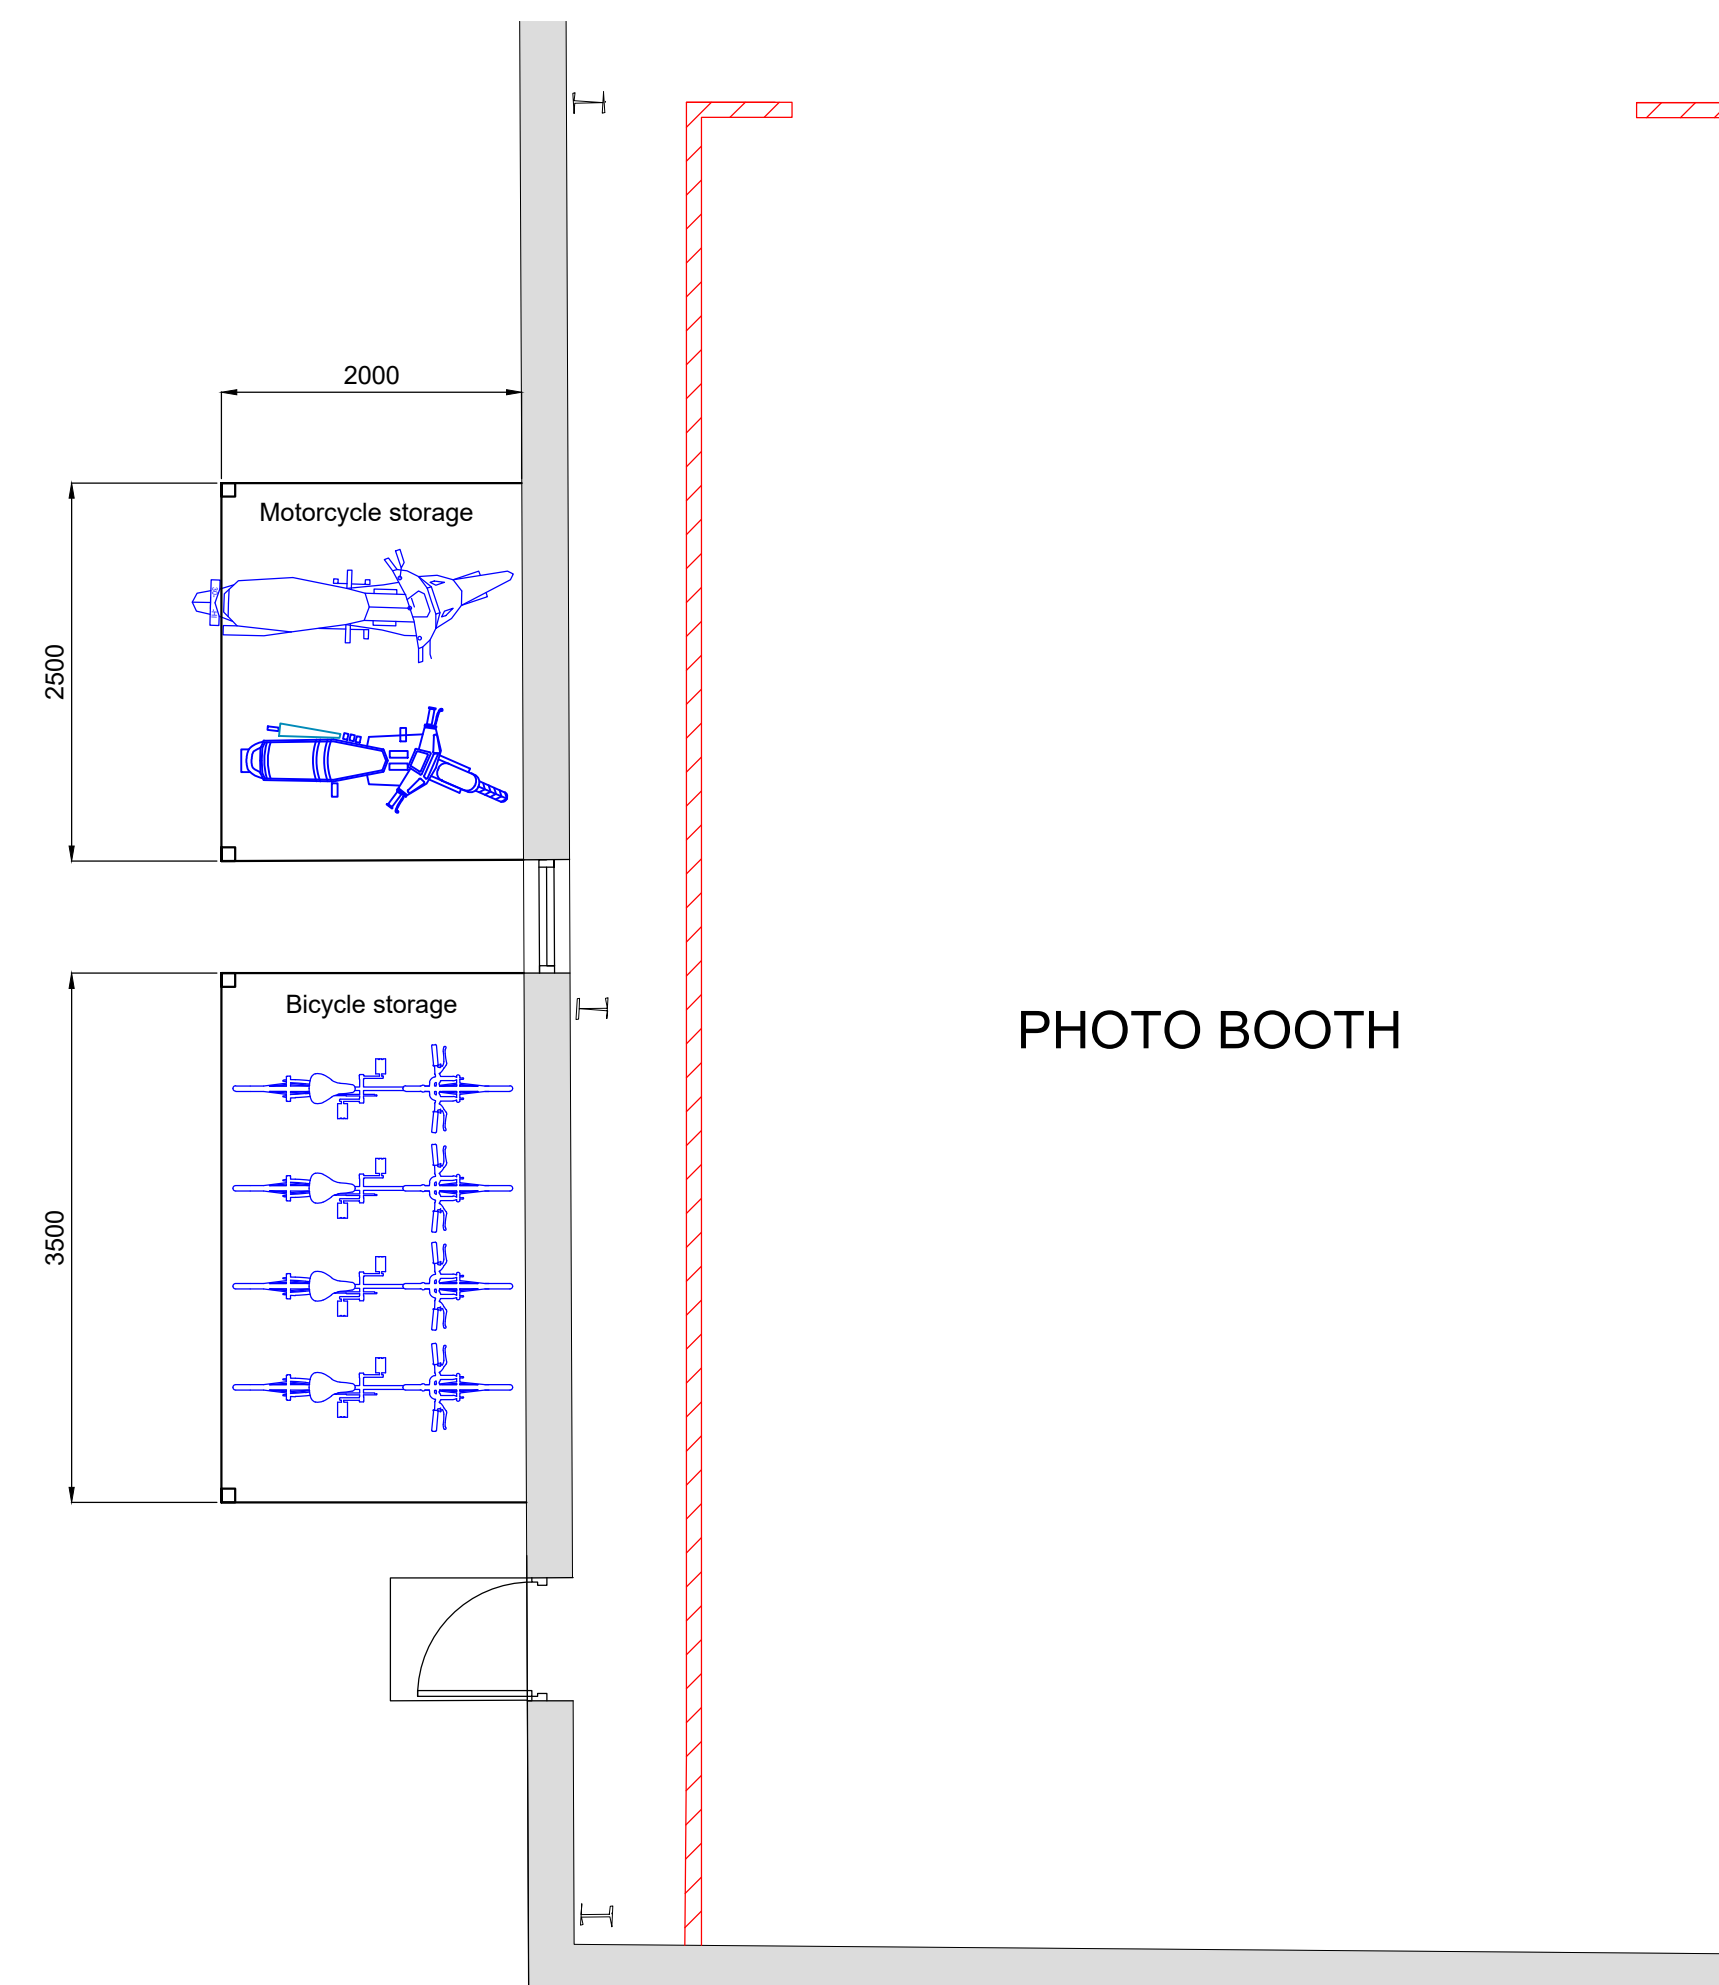

proposed plan layout