


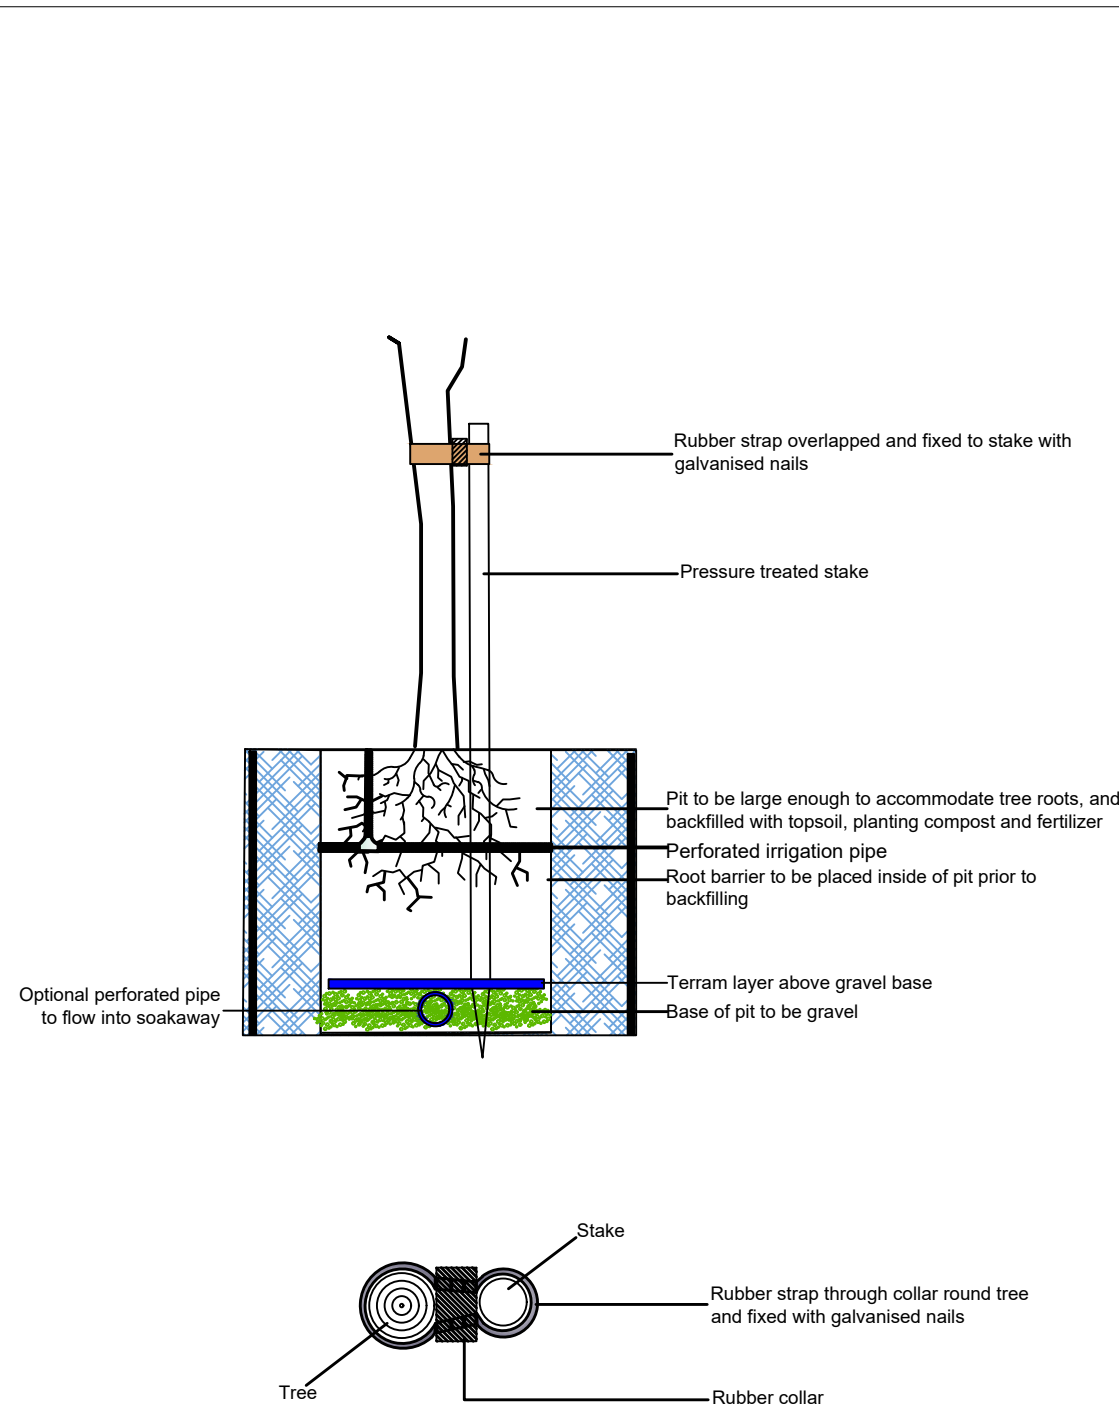

Grasses						
Abbreviation	Species	Height	Pot Size	Density	Number	Area
CaP	Carex Pendula	2L	4m²		93No	22.42m²
DaG	Dactylis glomerata	1-1.5L	5m²		26No	5.01m²
DeC	Deschampsia caespitosa	2L	4m²		93No	22.42m²
					Total: 212No	Total: 49.85m²

Grass Areas Turf	
Seed Mix Name	Area
Turf	260.65m²
Total: 260.65m²	

Grass Areas EH1	
Seed Mix Name	Area
EH1	847.75m²
Total: 847.75m²	

Grass Areas EG10	
Seed Mix Name	Area
EG10	6876.43m²
Total: 6876.43m²	

Grass Areas EM8	
Seed Mix Name	Area
EM8	231.78m²
Total: 231.78m²	

Pedestrian bollards placed at junction, spaced to allow maintenance vehicles to pass through, but not full sized vehicles.


Copyright © Acceter Design Limited. This drawing may not be amended in anyway without written permission from Acceter Design Limited.

Intake
FFL: 40.50

Landscape Key

- Proposed Tree Planting
- Proposed Shrub Planting
- Proposed Hedge Planting
- Proposed Native Planting
- Proposed Woodland Planting
- Proposed Grass Areas

- Proposed EG10 Tussock Mix
- Proposed EH1 Hedge Mix
- Proposed EM8 Water Mix
- Proposed Artificial Grass
- Proposed Sand Areas

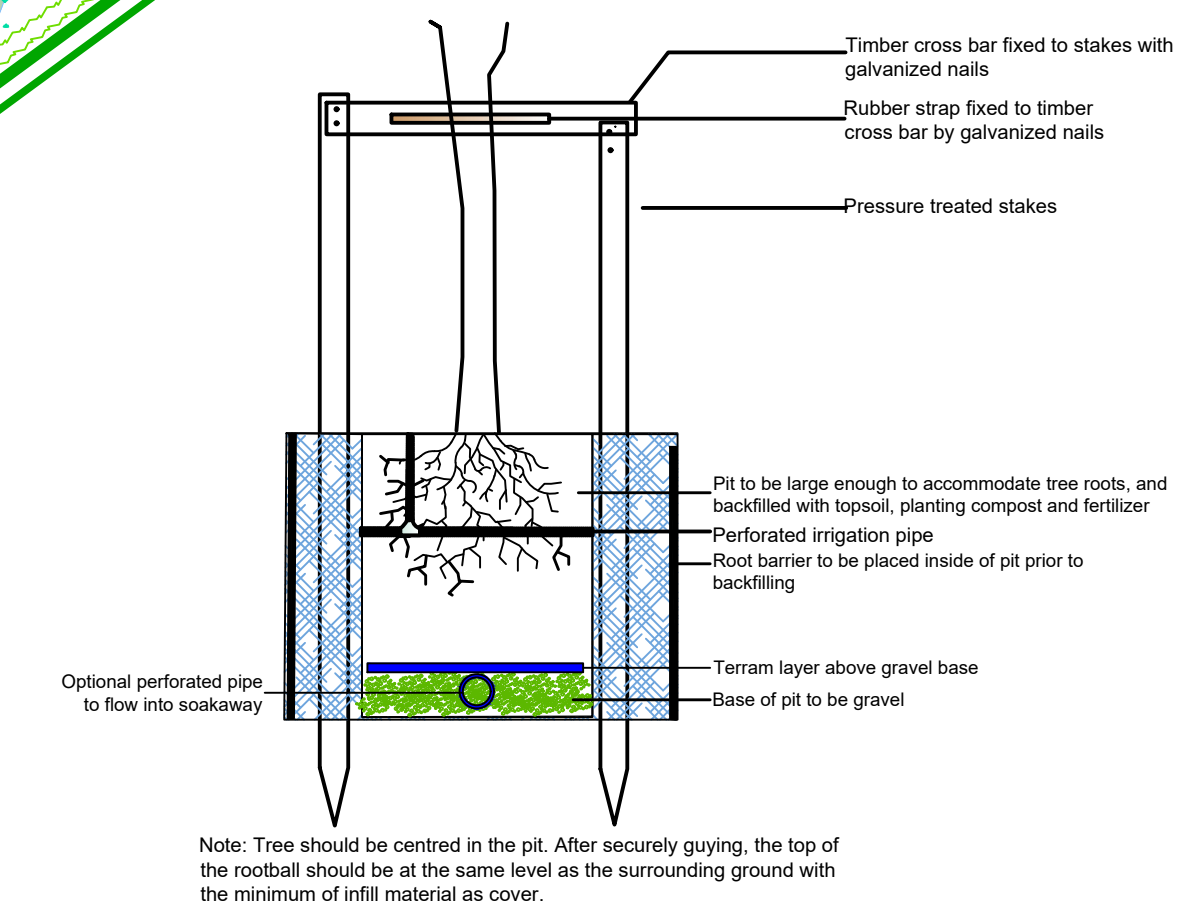

Rev.	Date	Description
D	10.05.24	Revised new layout & LA comments
C	09.02.24	Trees added to frontage
B	23.07.23	Revised for BNG calculations
A	14.07.23	Revised to new layout
	27.06.23	Initial design and scheme

Brewood Landscapes Ltd

Lower Laches Farm, Laches Lane,
Coven, WV10 7PA
Tel: 01902 703505 Fax: 01902 703685
e-mail: info@brewoodlandscapes.co.uk
www.brewoodlandscapes.co.uk

DTRC Merseyside Landscaping 1 of 2		
Drawing No: ADL386	Revision: D	Scale: 1:250 @ A1