

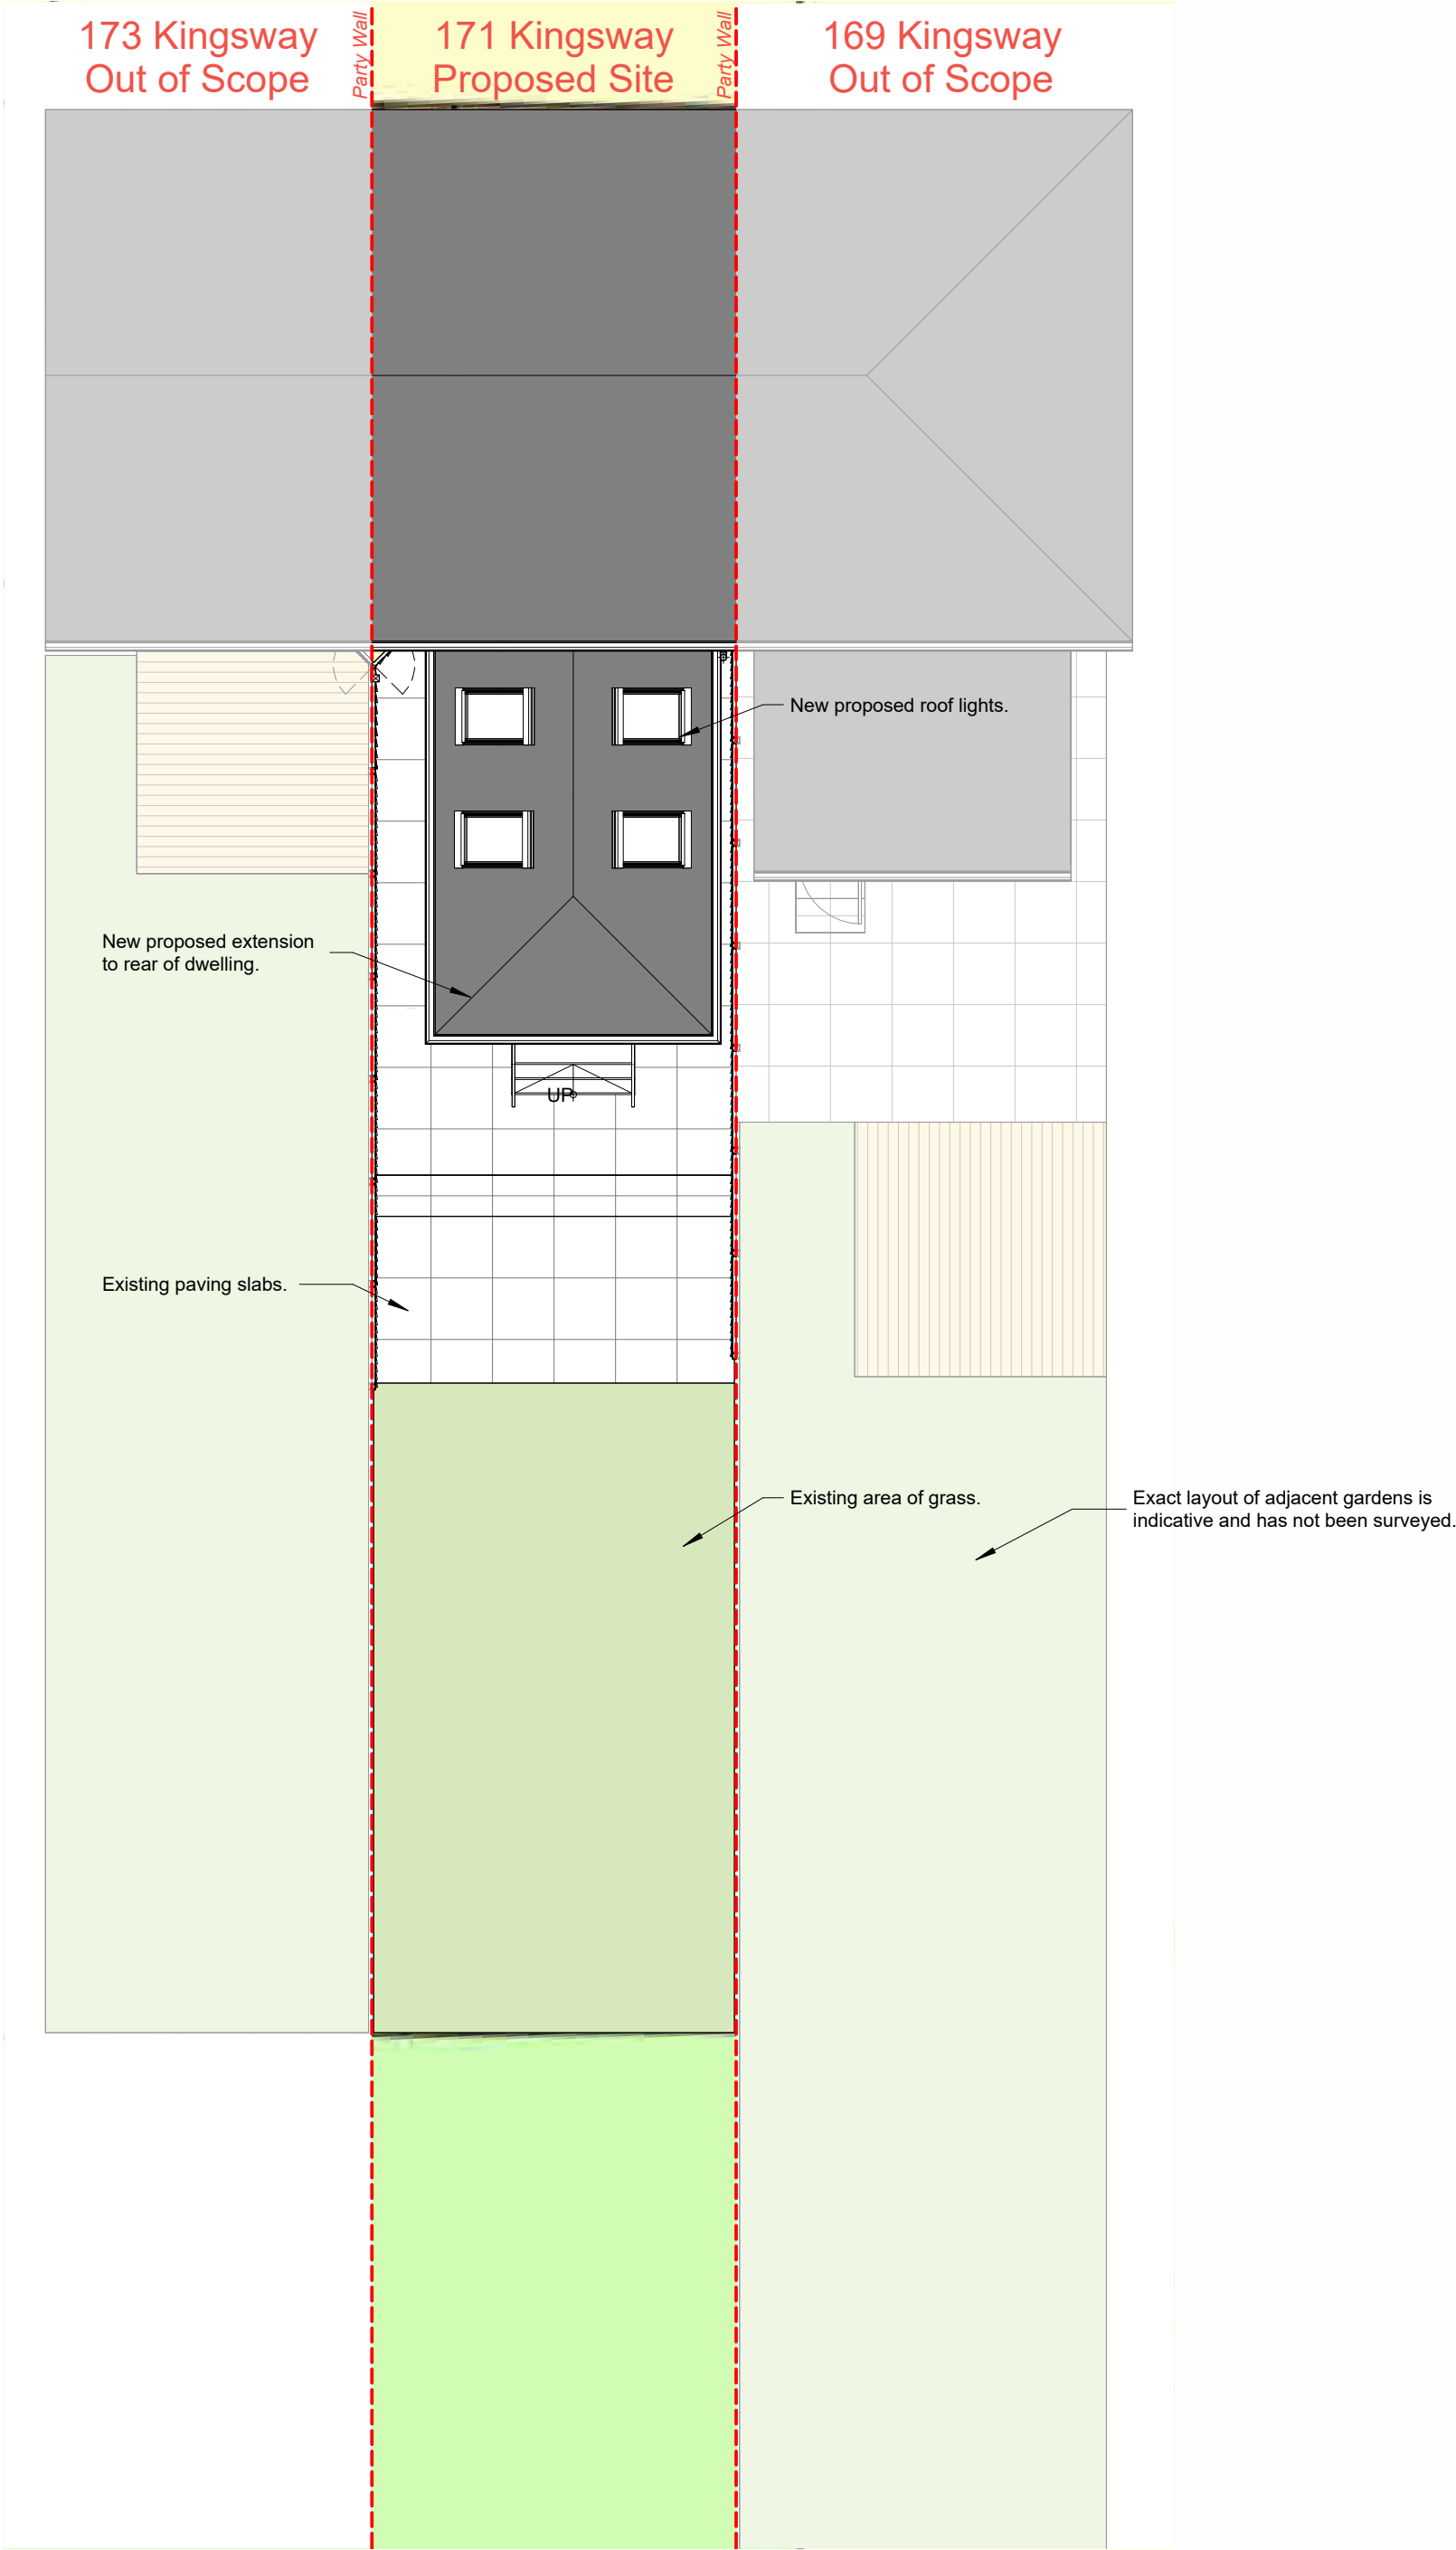
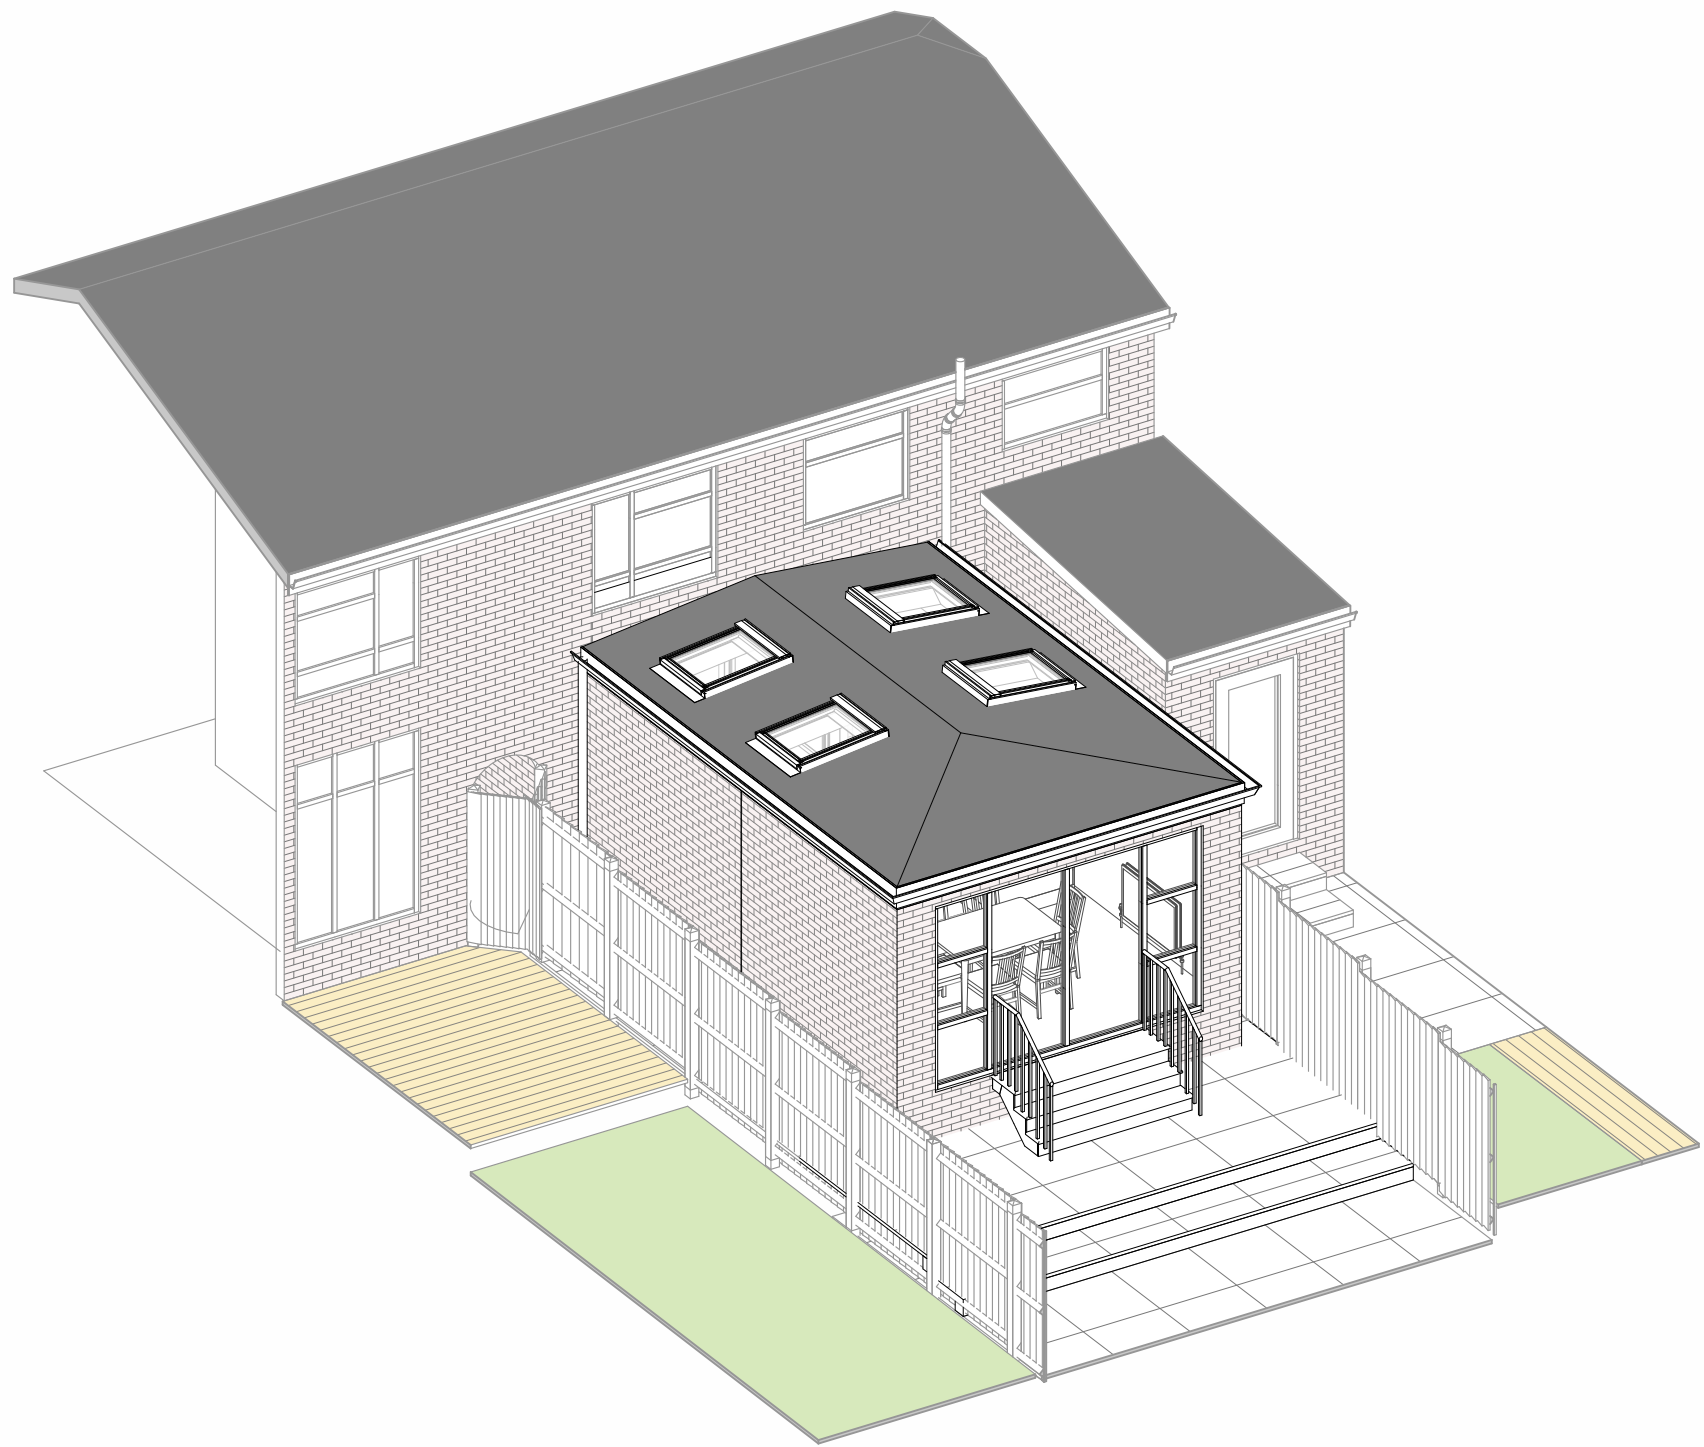


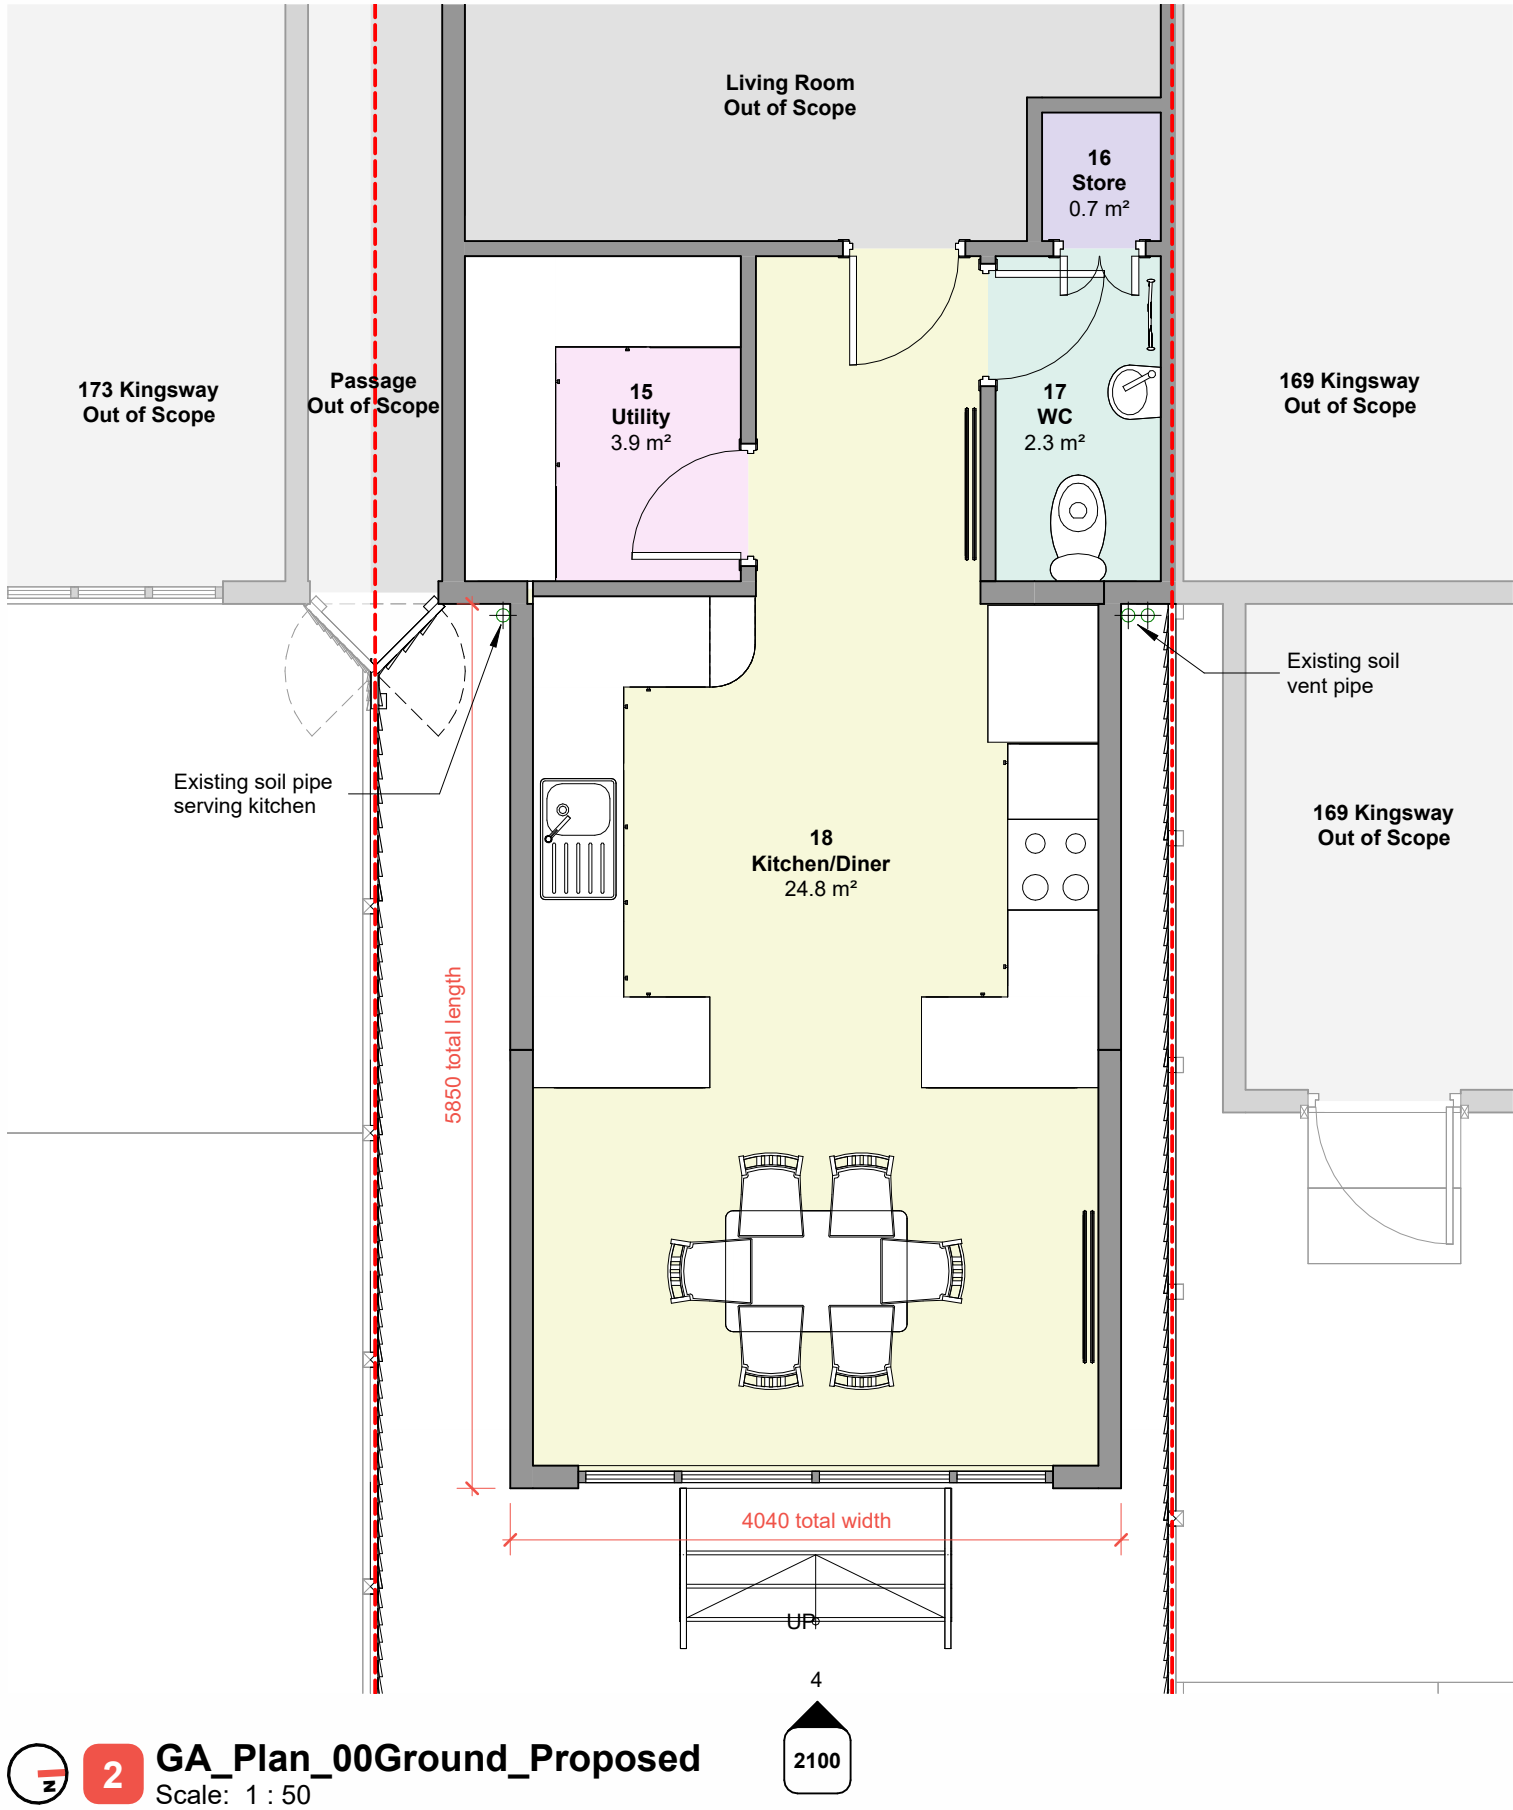

1 Site_Plan_Proposed
Scale: 1 : 100

Room Schedule		
Number	Name	Area
00Ground		
15	Utility	3.9 m²
16	Store	0.7 m²
17	WC	2.3 m²
18	Kitchen/Diner	24.8 m²

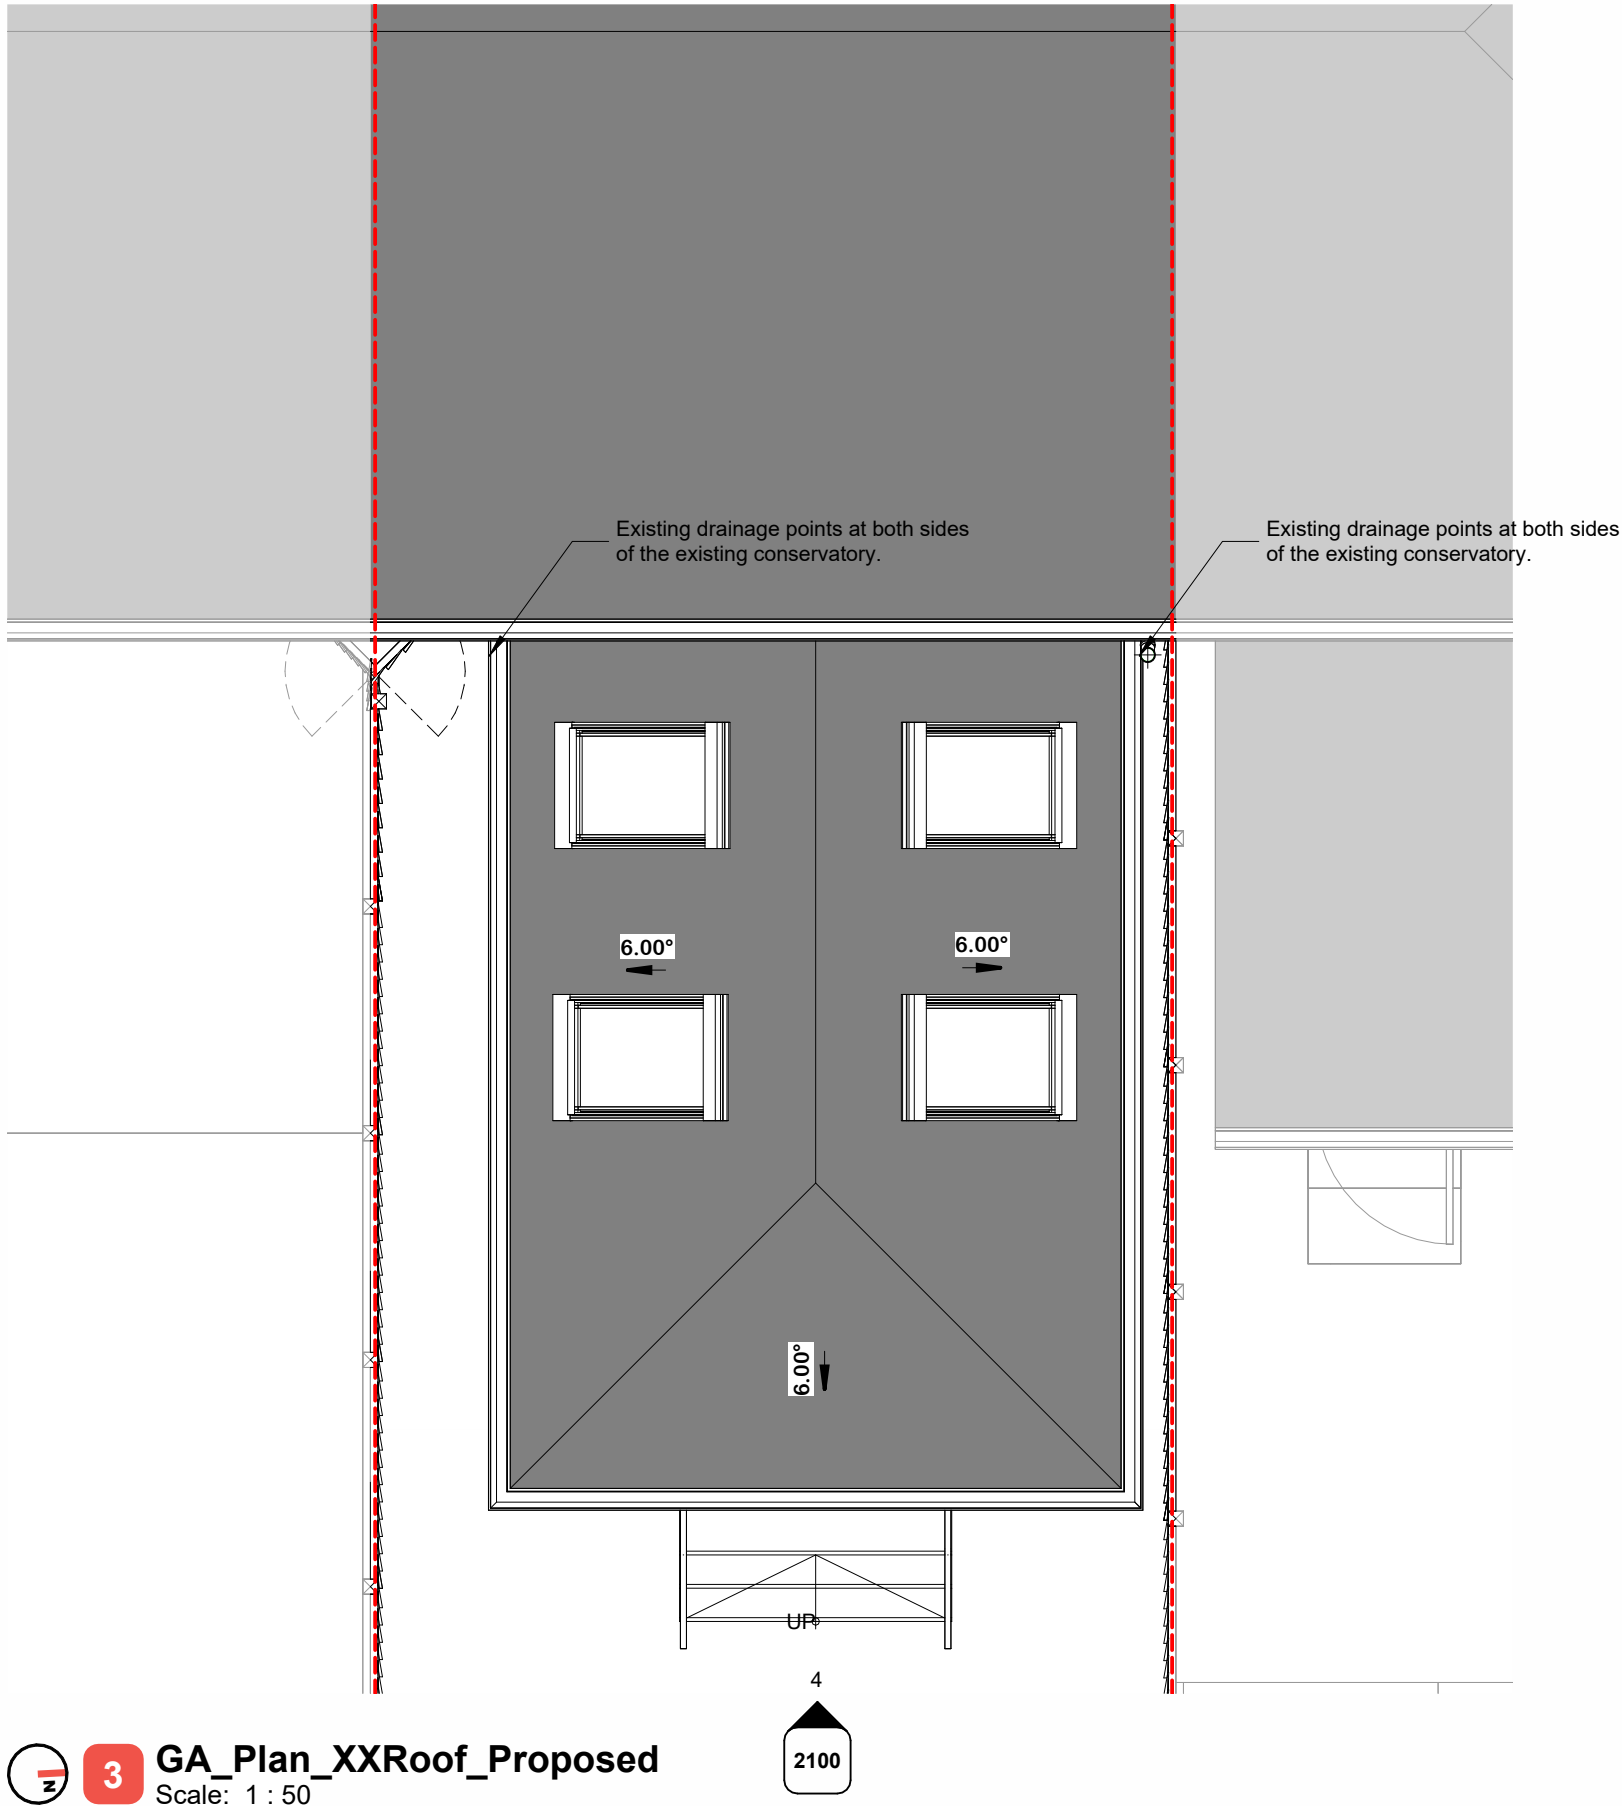

0 0.5 1 1.5 2m


1:50 @ A1

Notes:

- Figured dimensions are to be used in all cases.
- Dimensions should not be scaled from drawings.
- All existing dimensions should be checked on site before commencement of the works.
- Any discrepancies in dimensions should be clarified with the Architect prior to commencement of the works.
- No deviation from this drawing will be permitted without the prior written consent of the Architect.
- This drawing is to be read in conjunction with all other relevant drawings, and the drawings and information produced by other professionals/consultants involved in the project.
- Please note that the use of any quantification data is done in the owner's own risk.

This drawing is the copyright of TCArchitecture and is to be retained for the full duration of the project. The drawing is not to be used for any other purpose without the written permission of TCArchitecture.

This drawing must be printed in colour to be read correctly.

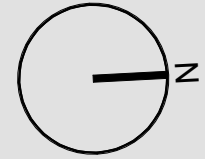

P3	12.05.25	Change of roof structure THAC	THAC	THAC
P2	10.07.25	Drawing issued for prior THAC	THAC	THAC
P1	11.05.25	Final issue of drawing	THAC	THAC
Rev.	Date	Revision/Description	Drawn	Checked

LHE | TCA | 01 | ZZ | DR | A
2100 P3

GA_General Proposal

171 Kingsway - Rear Extension
171 Kingsway, Huyton,
Liverpool, L36 2PN

Status: S4 | Stage Approval

Project Number: 1002

TCArchitecture
073 9854 9854