



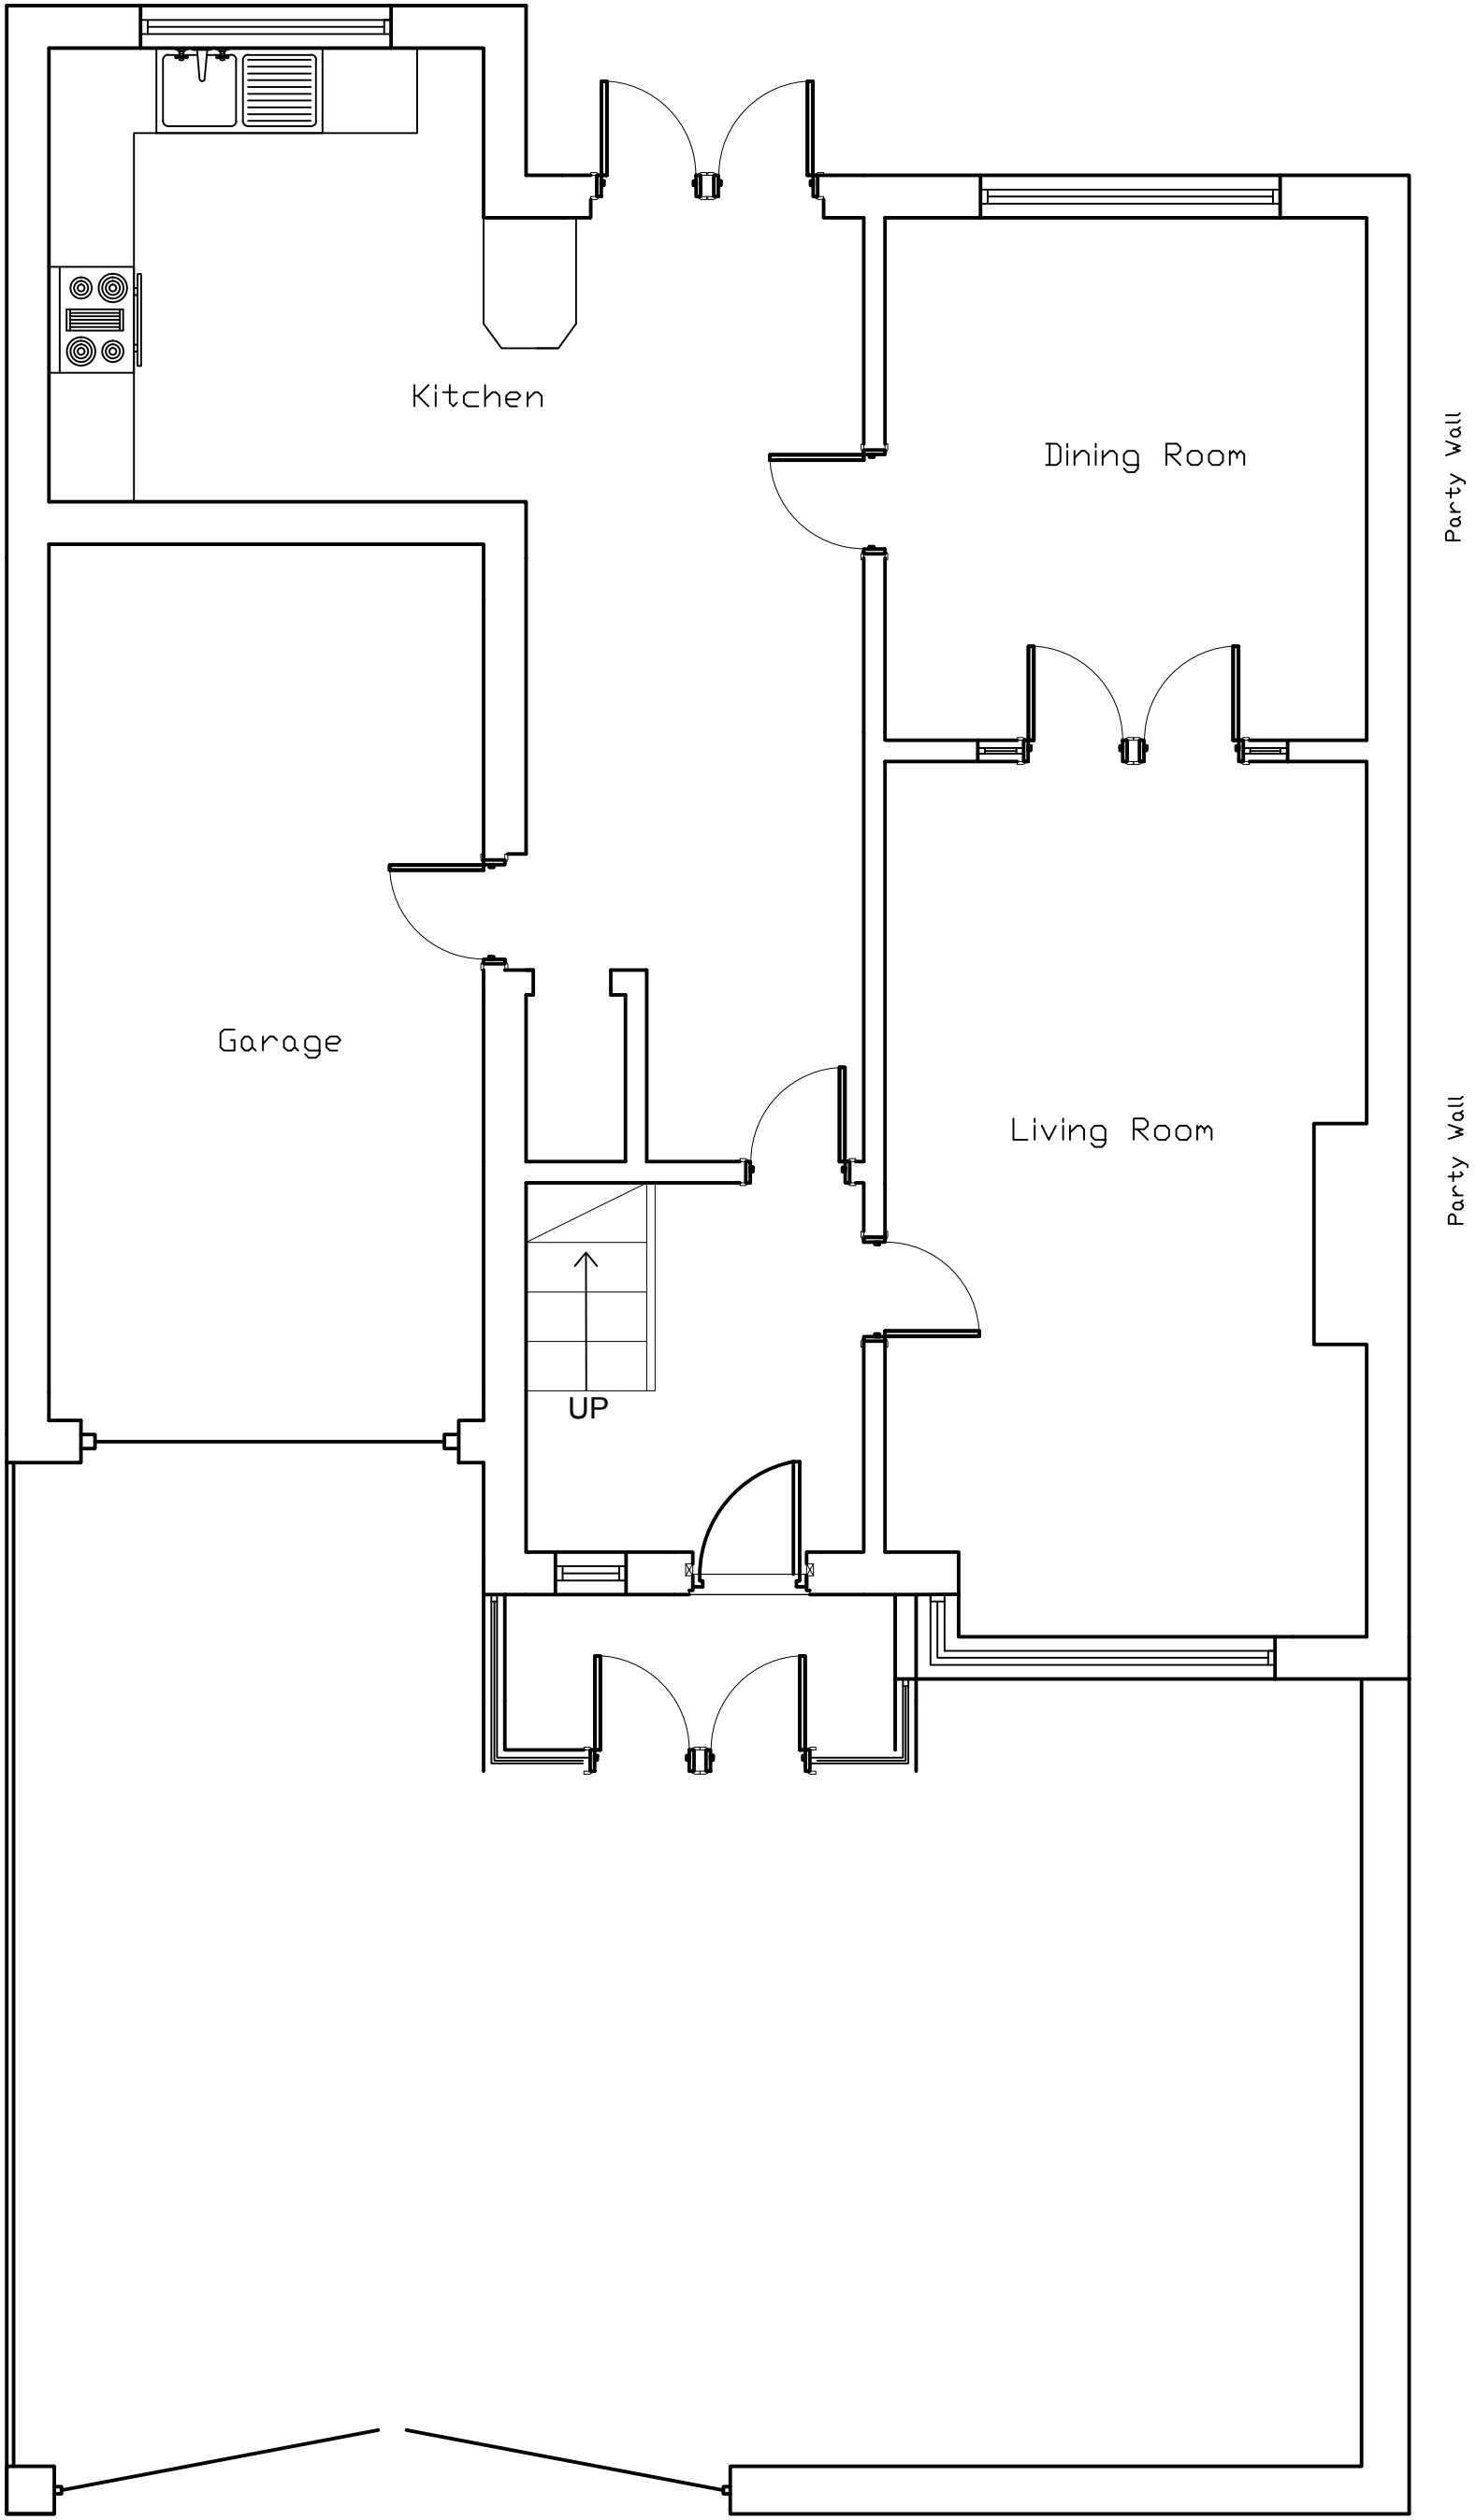

Existing Parking Layout

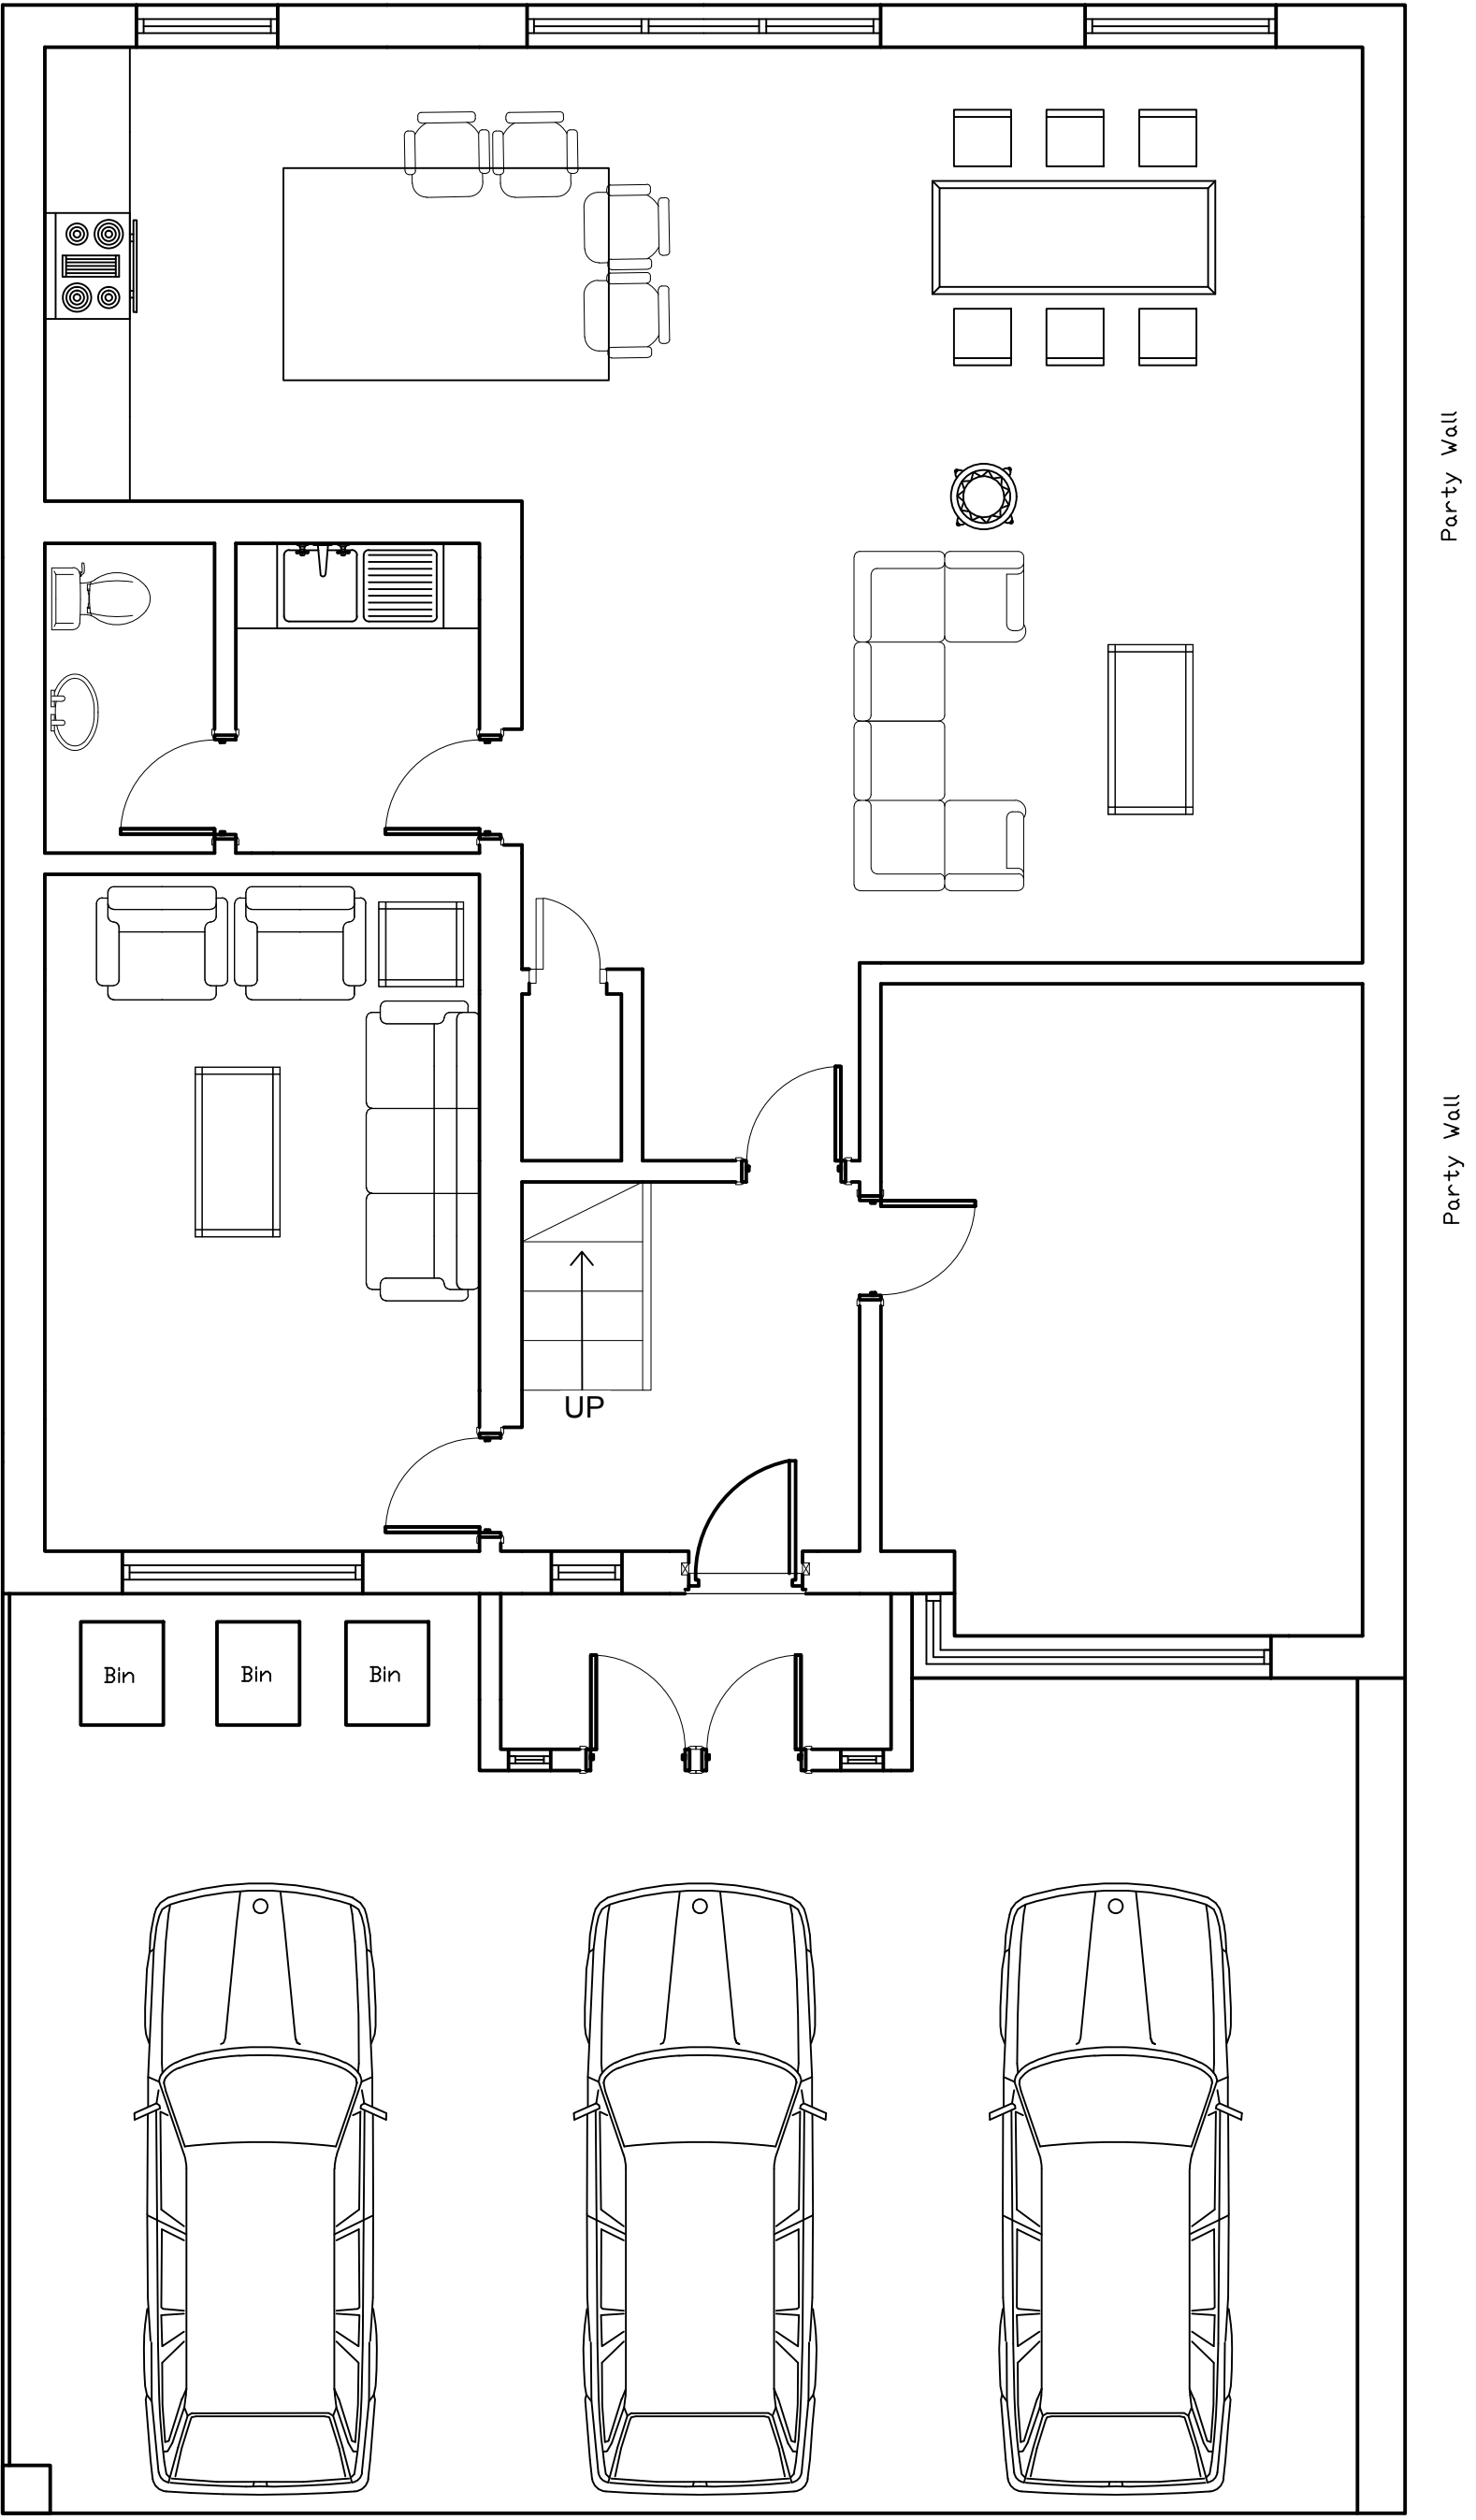

Proposed Parking Layout

Client: Daniel Rees				
Project: 9 Ewart Road Liverpool, L16 2LH				
Drawing Title: Existing/Proposed Parking Layout				
Drawn by	FH	Checked by	MG	Date 05.09.25
Status	PRELIMINARY		Scale @ A1	1:30
Job no.	160		Dwg.no.	Rev.
		P04		1