
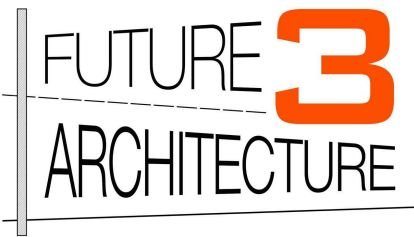


This drawing (or any part thereof) may not be copied, transmitted or disclosed to any third party or unauthorized person without the prior written permission of Future3Architecture
This drawing is to be read in conjunction with all other relevant drawings prepared by consultants and sub-contractors. Do not scale from this drawing. Work only to printed dimensions. Report any discrepancies to the Architect or representatives thereof.

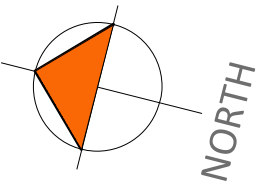

Contact:
07919222347
hello@future3.co.uk
155 Score Lane, Liverpool, L16 5EE
www.future3.co.uk

PROJECT
6 The Crescent
Prescot
L35 2XF

PROJECT N° 21009

CLIENT
Joanne Reilly & Kenneth Black

DRAWING
Existing Plans


STATUS Planning

SCALE (@ A3) 1 : 100


DRAWN BY C.F.

DATE 12.02.21

DRAWING NUMBER	REV
21009 - 02	A

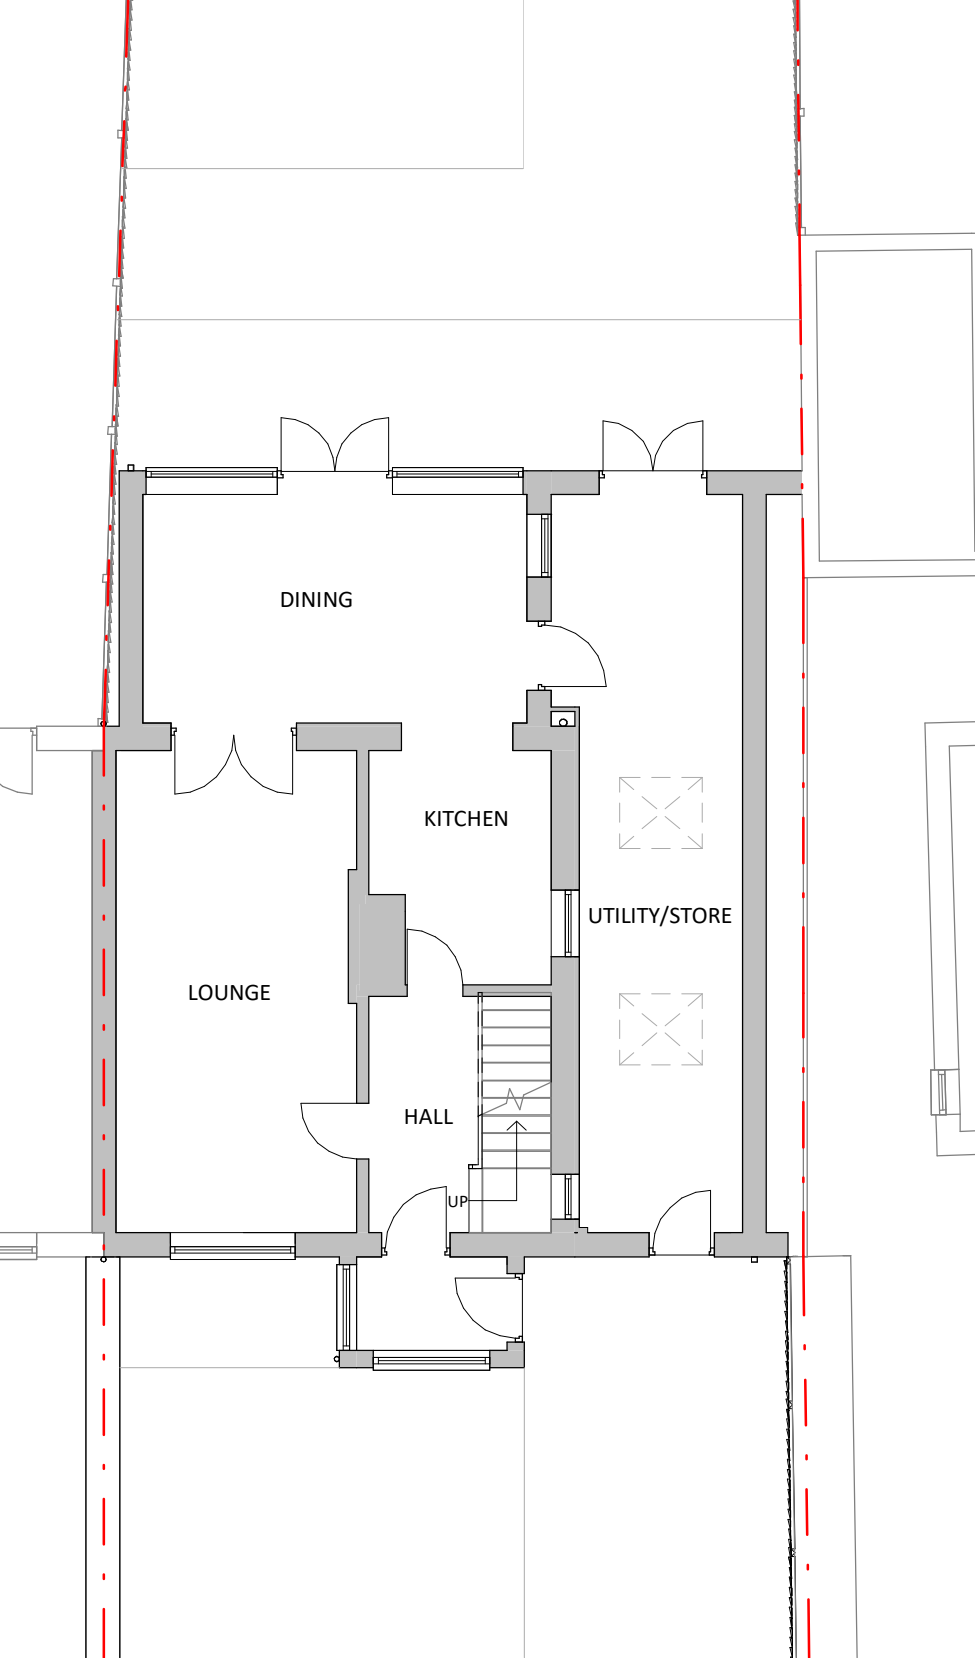

GF PLAN
SCALE 1:100 @ A3

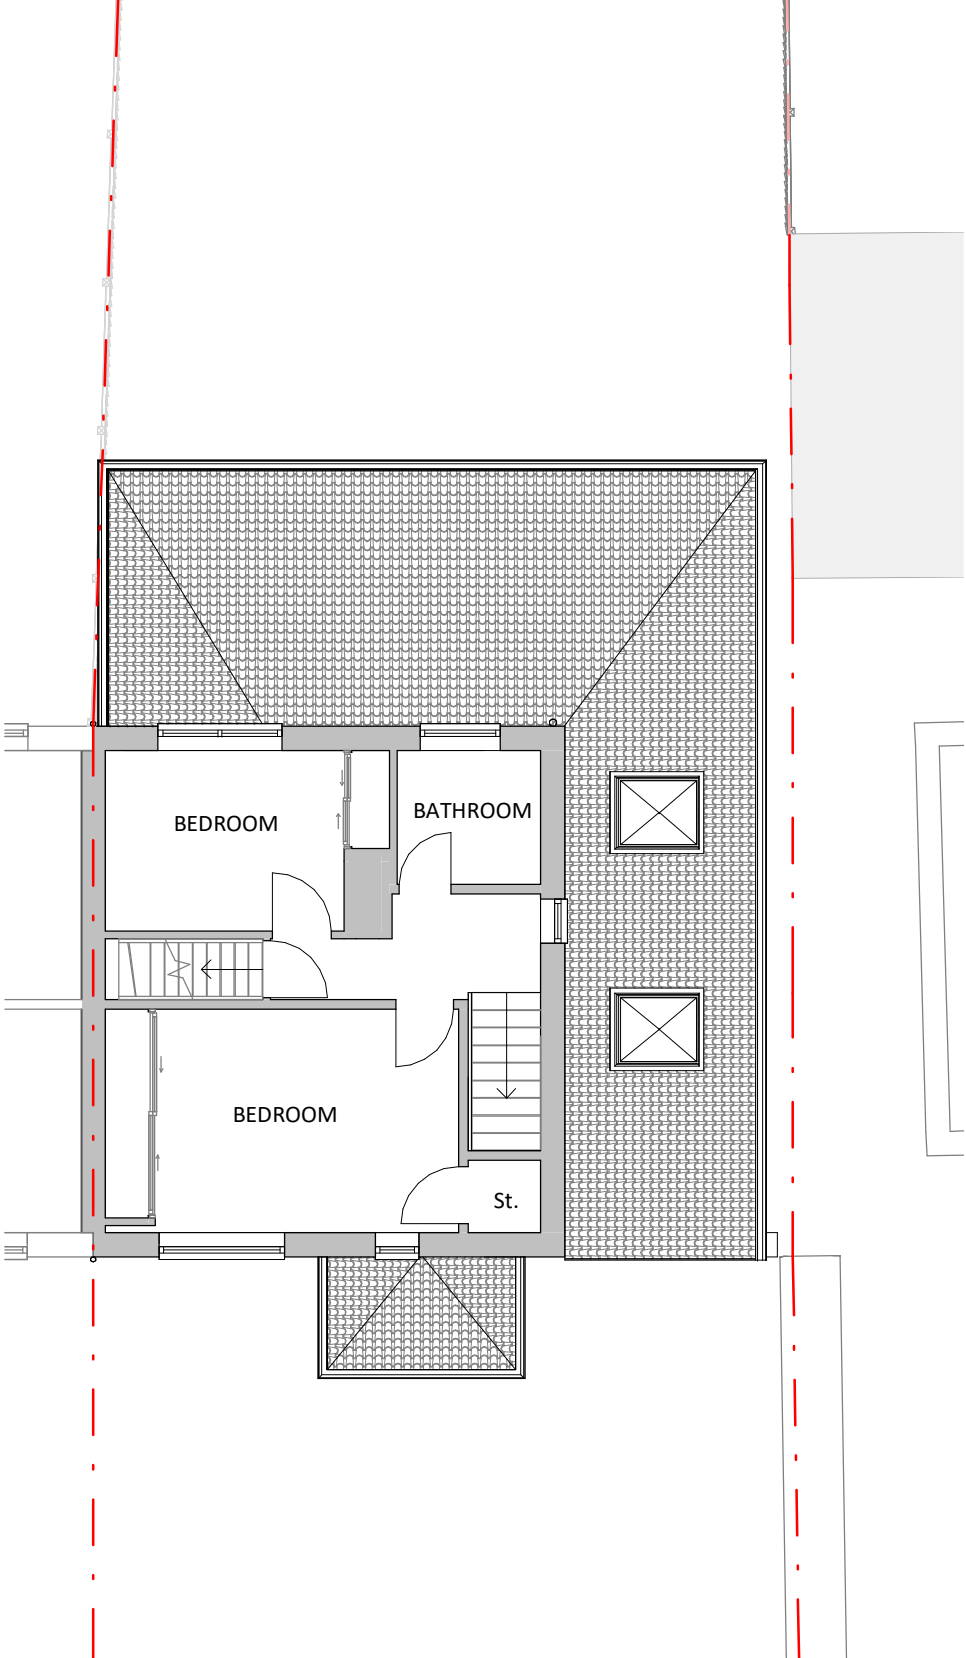

1F PLAN
SCALE 1:100 @ A3

