


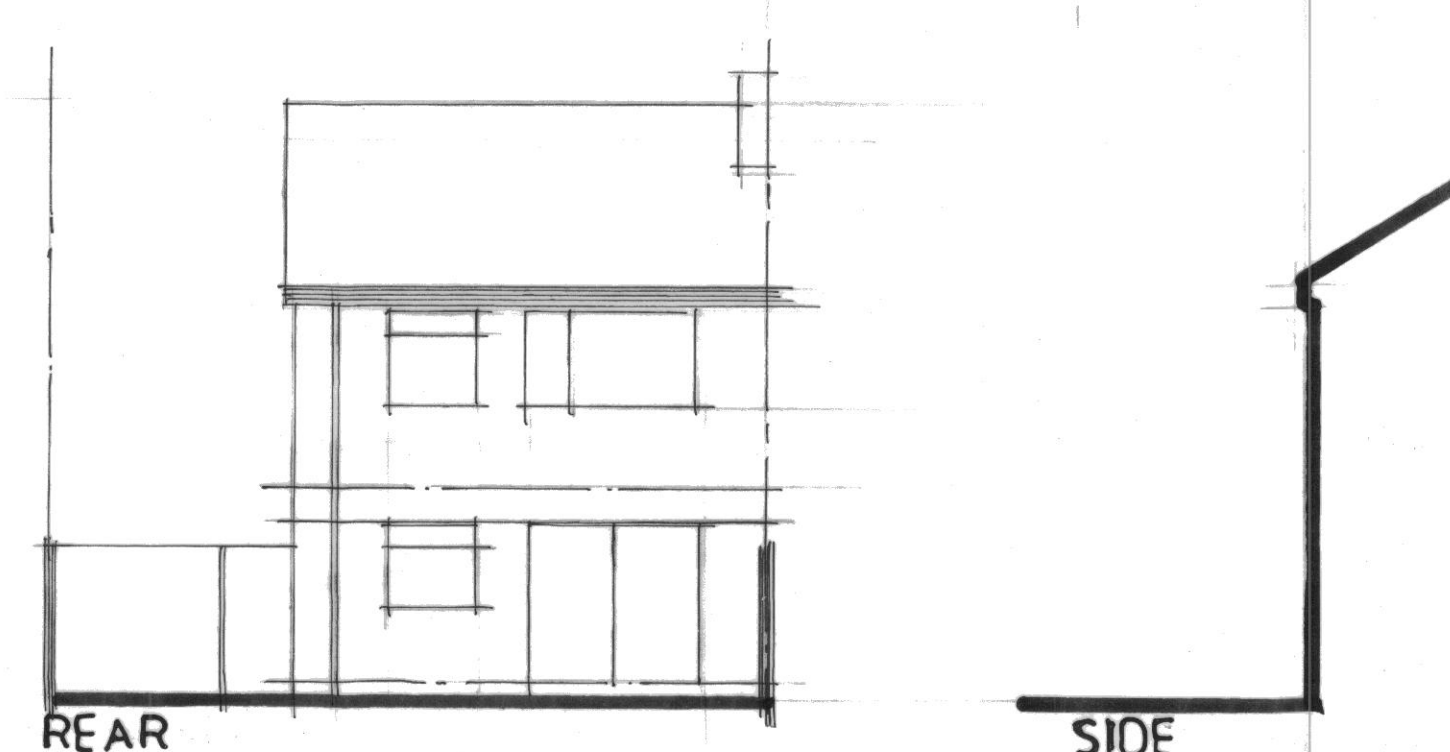
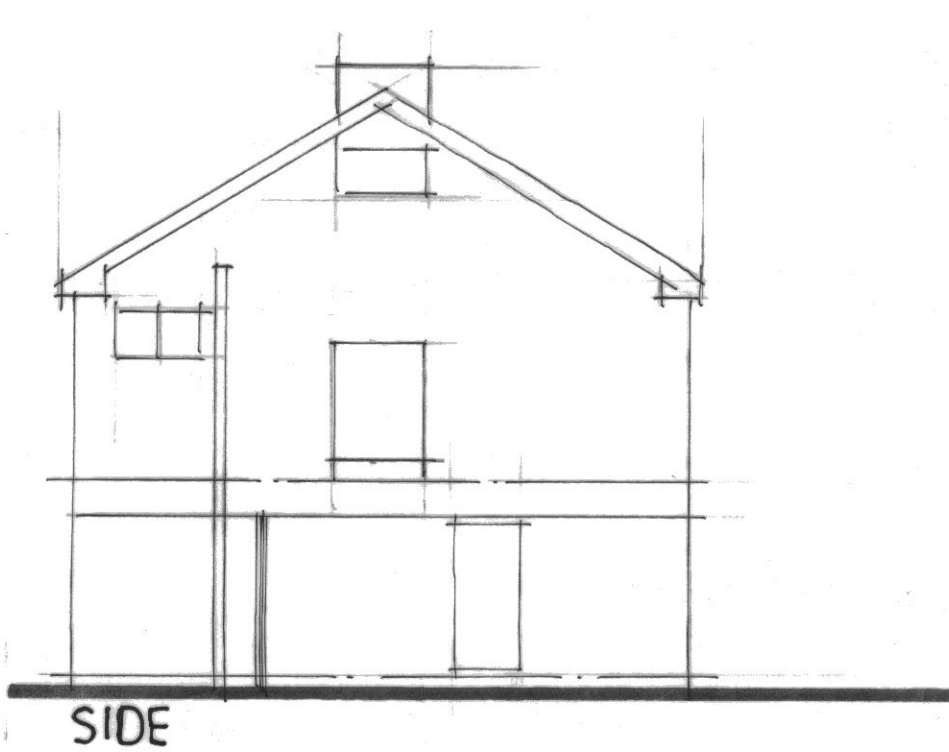
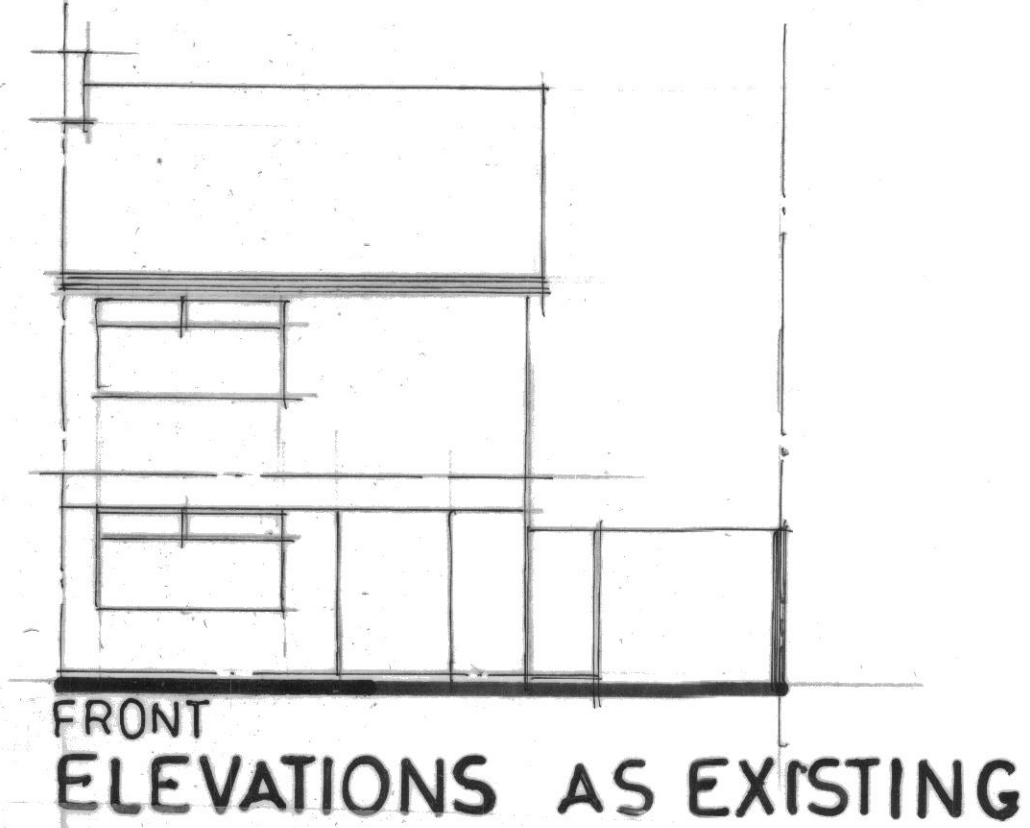
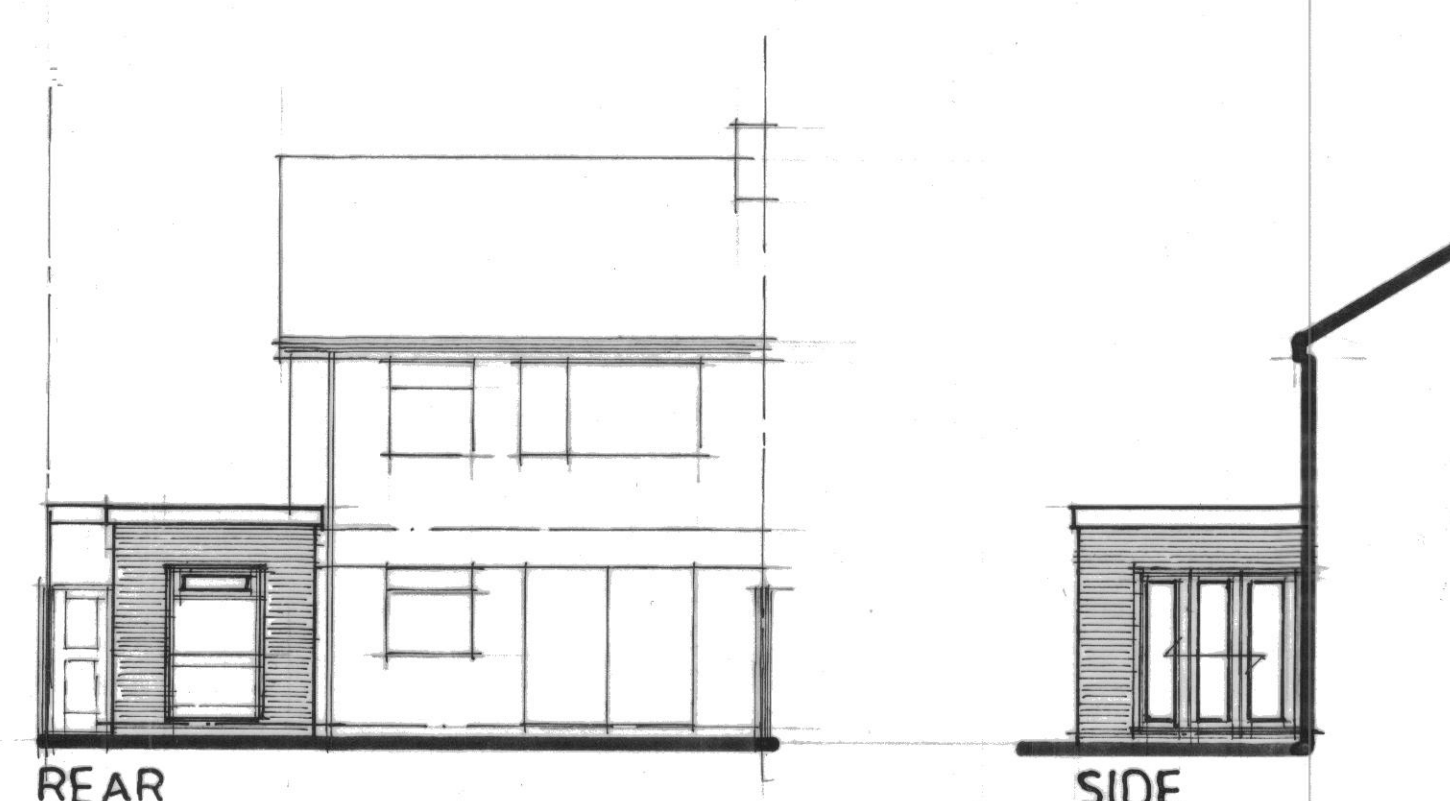


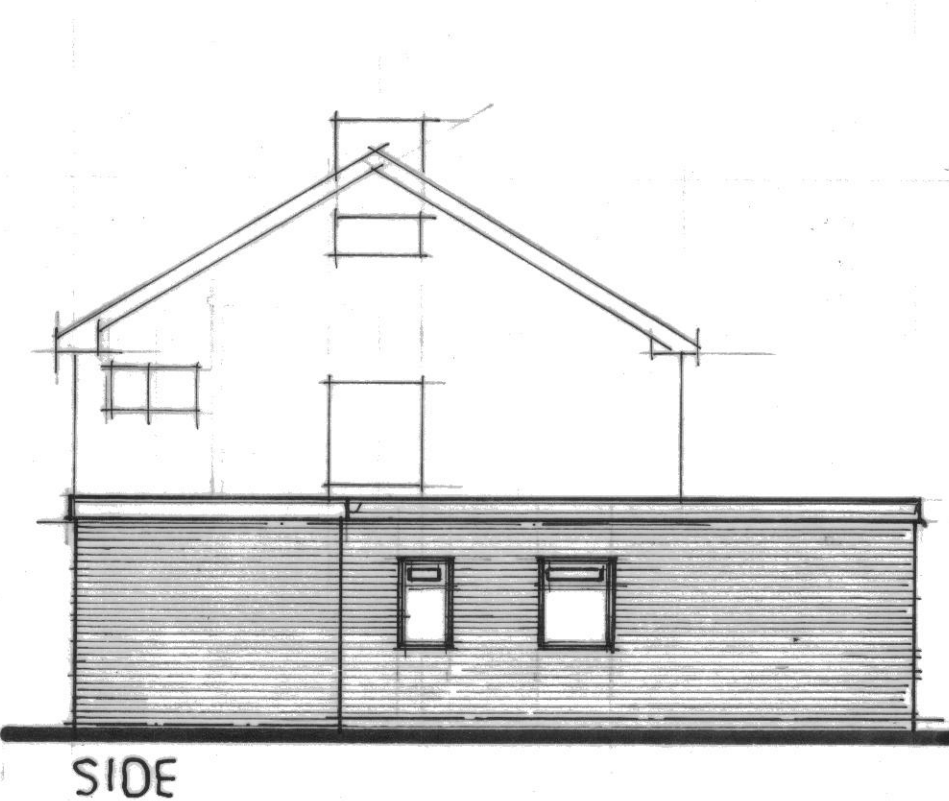

SIDE

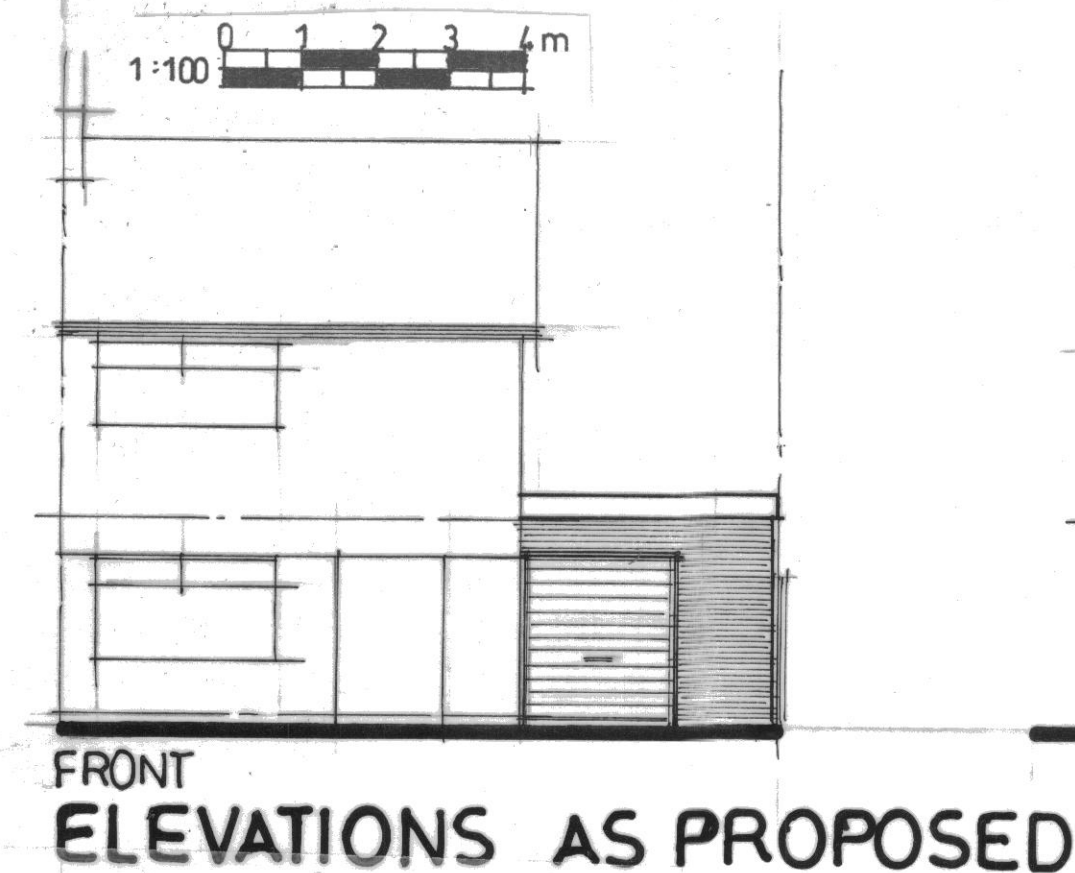


SIDE

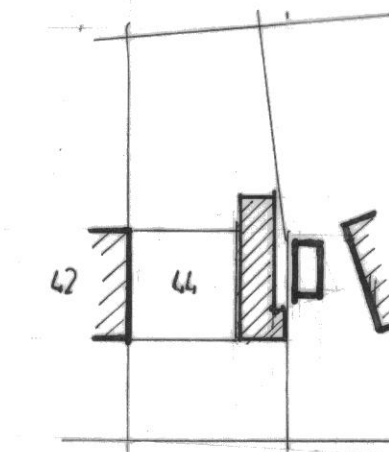


PLANNING DRAWING



BEAM SCHEDULE	
A	203 x 133 x 25kg UB or 178 x 102 x 19kg UB
B	2 No 178 x 102 x 19kg [bolted together]
C	178 x 102 x 19kg UB
POST	100 x 100 x 6 SHS

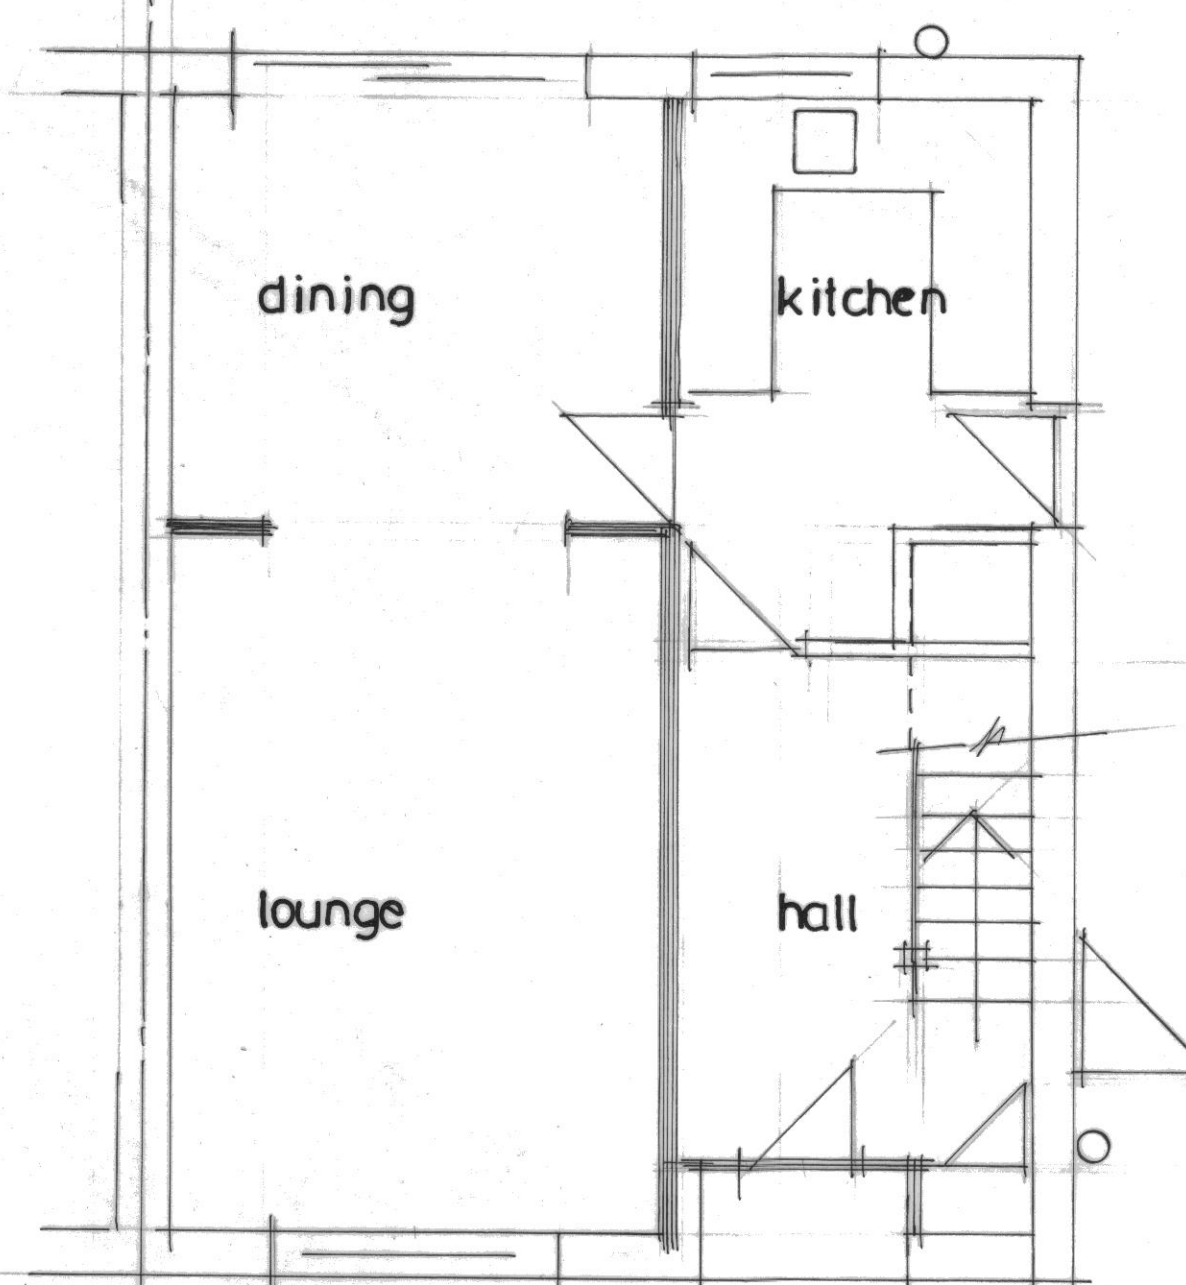

GROUND FLOOR AS EXISTING

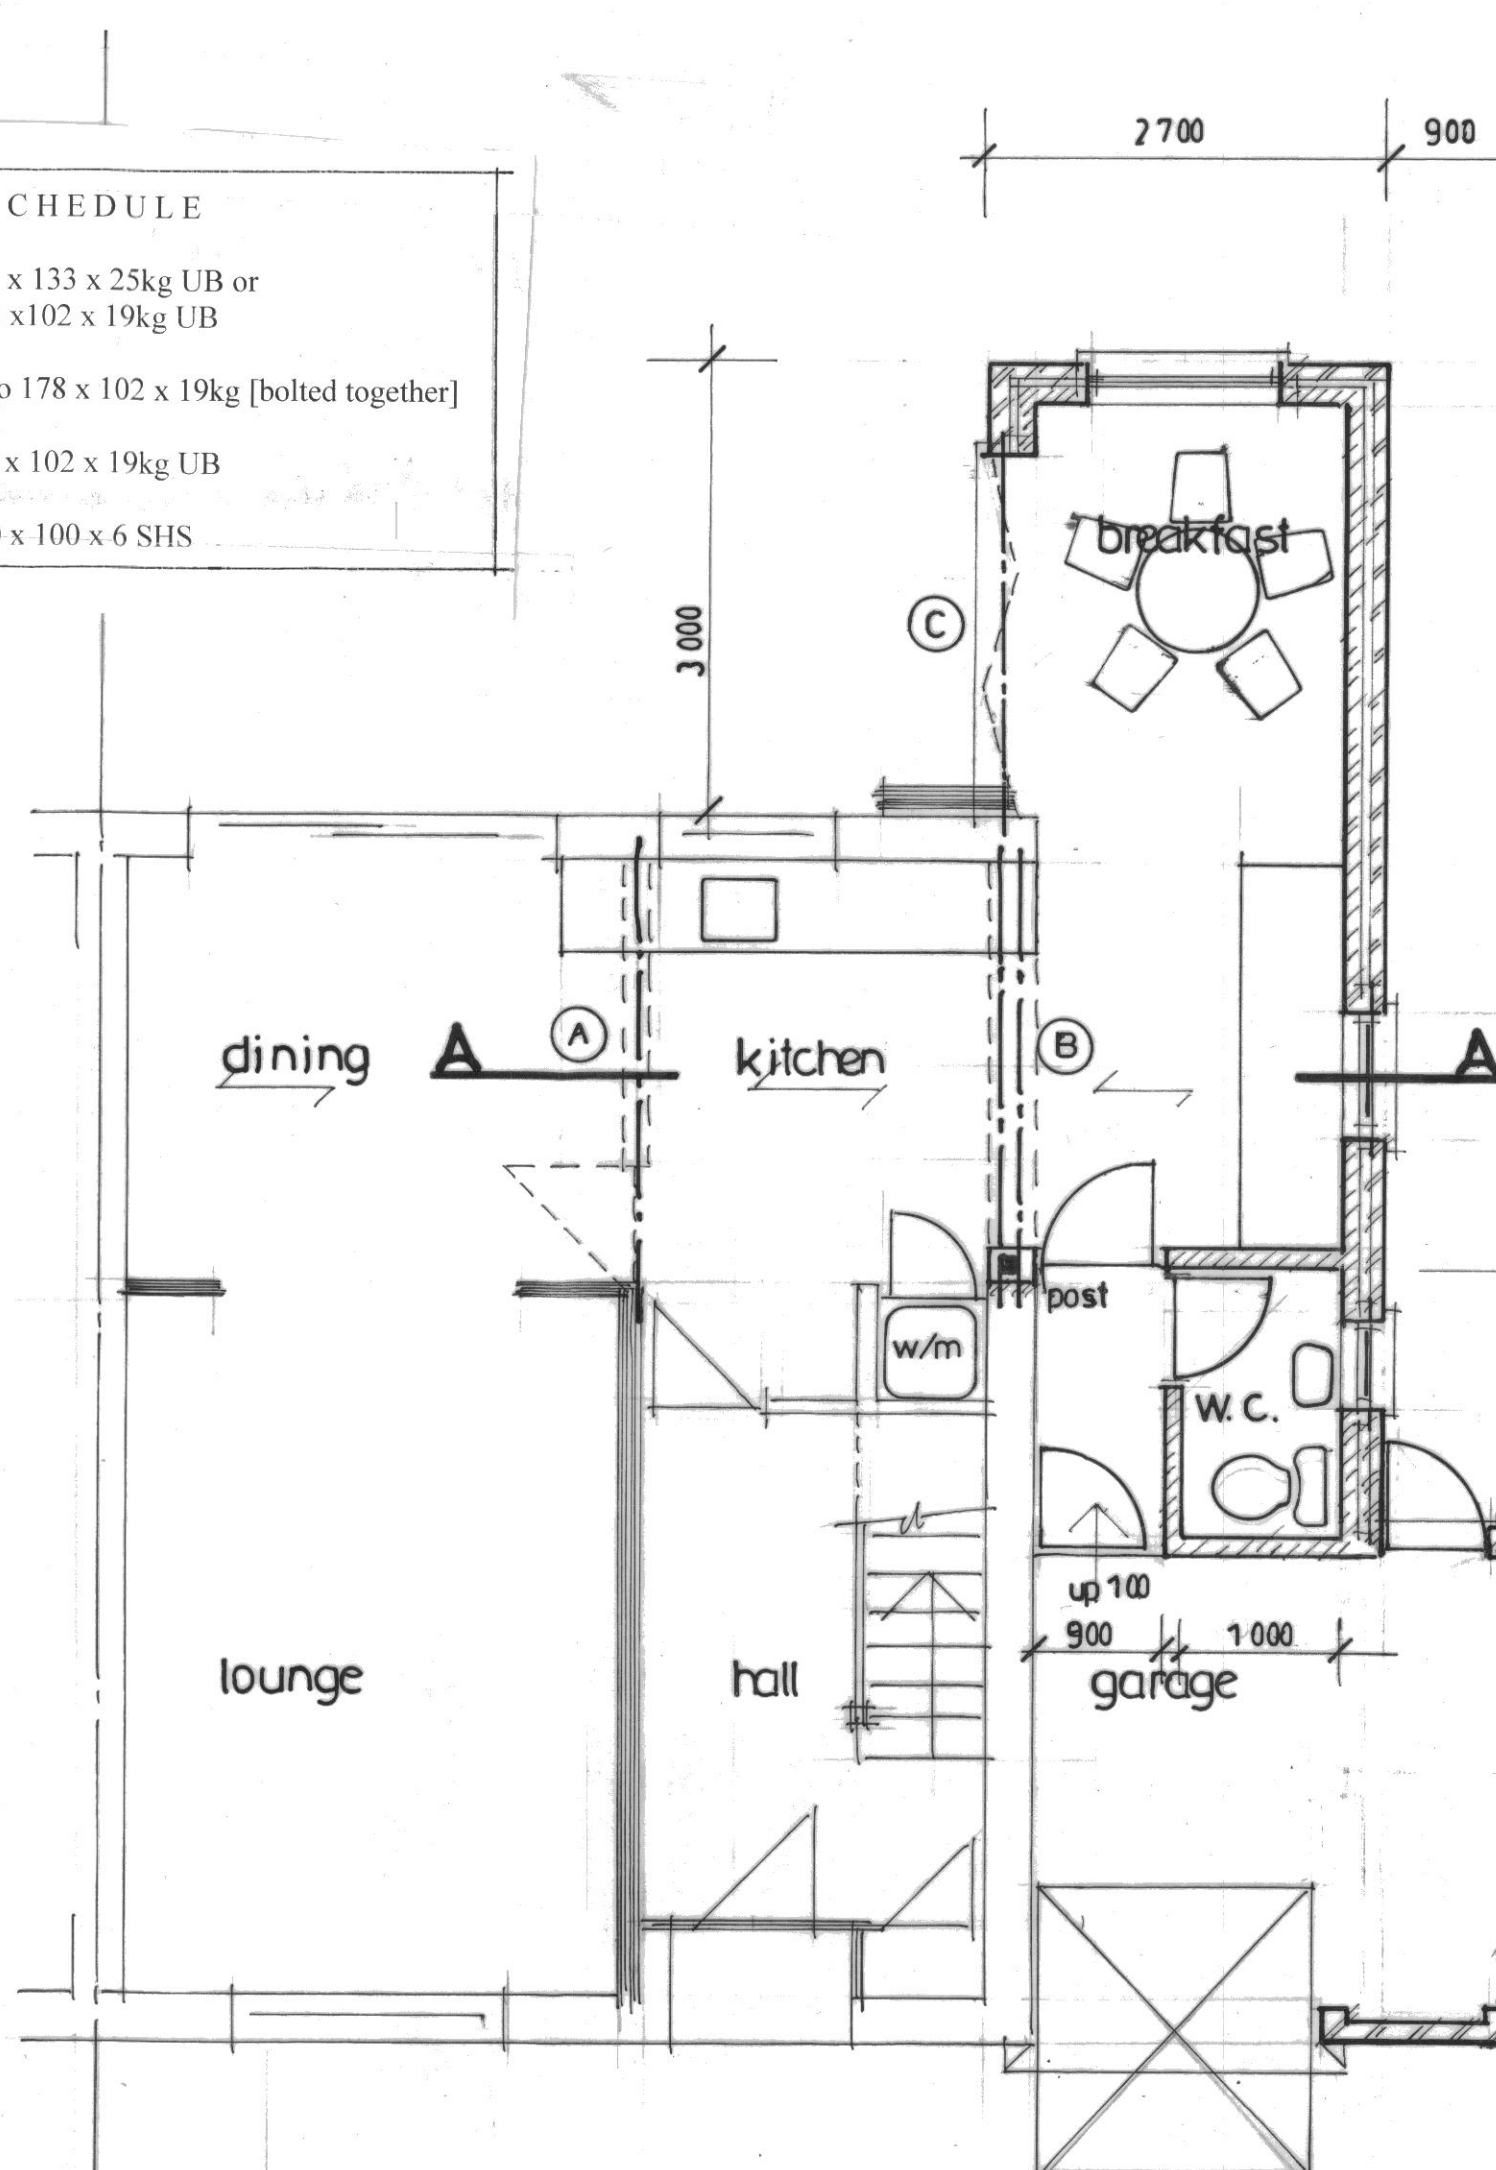

GROUND FLOOR AS PROPOSED

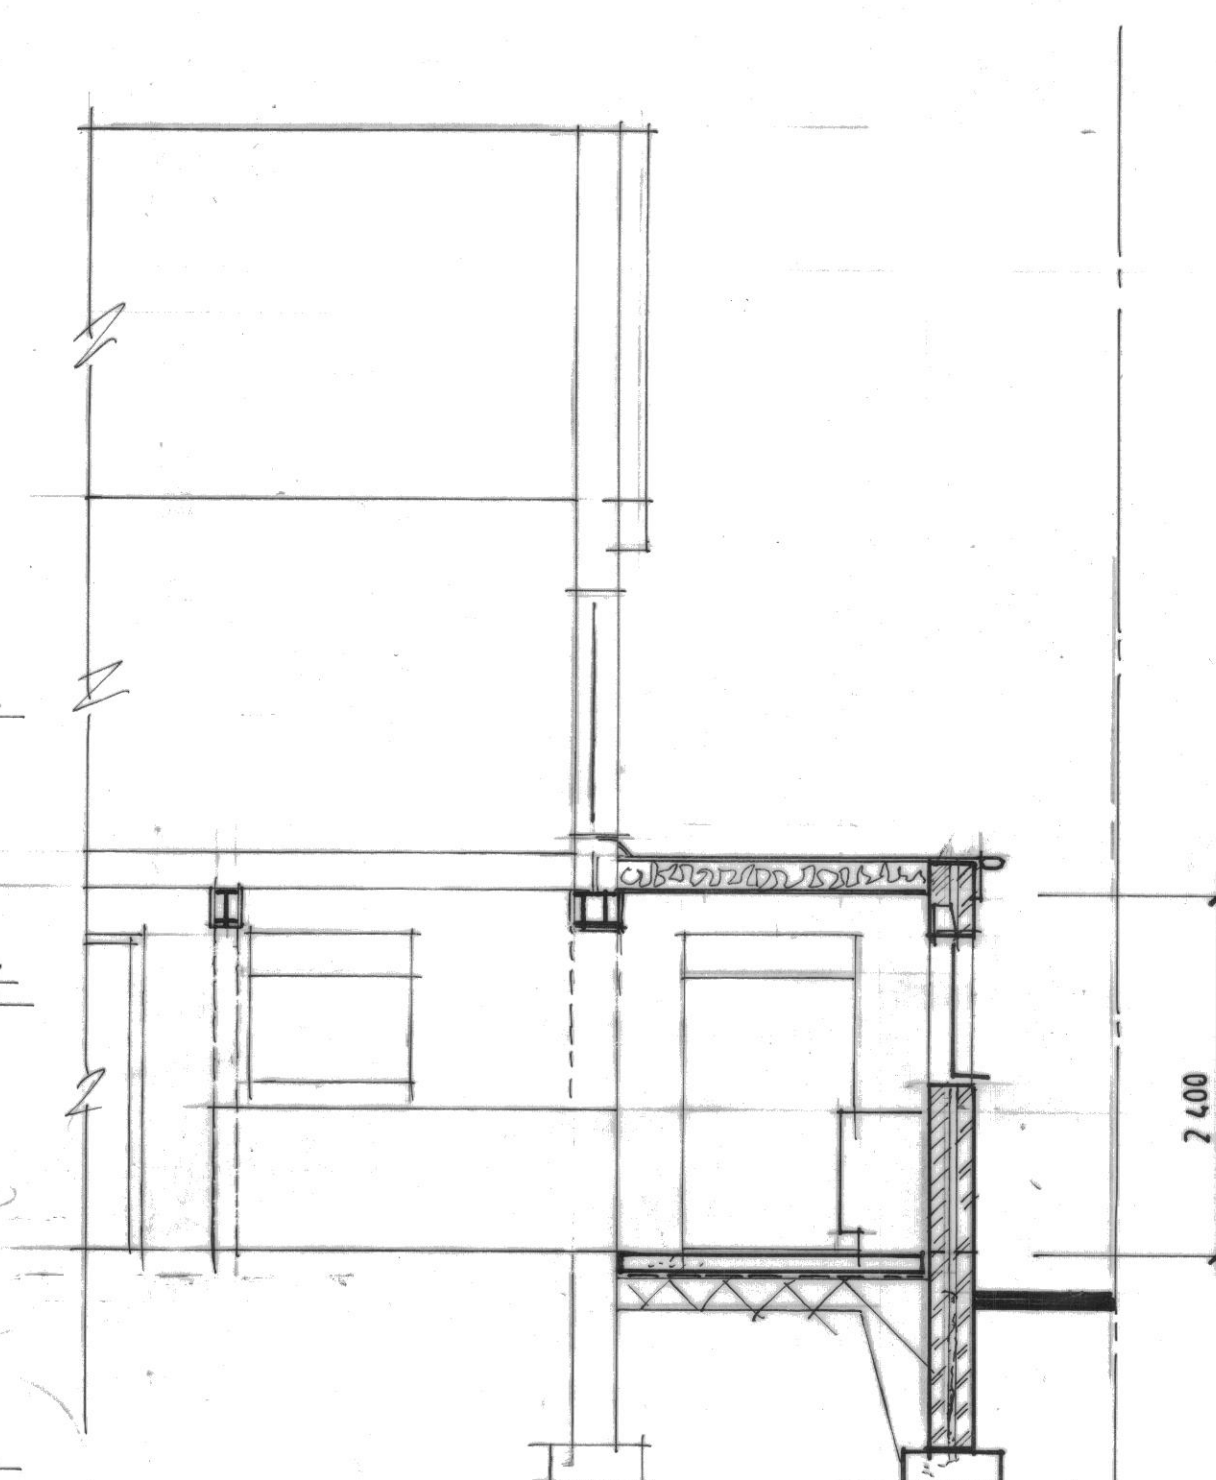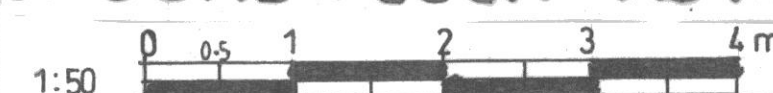

SECTION A-A



Client:
MR + MRS G CAMPBELL
Site:
44 MILLBROOK DRIVE
KIRBY L32 2BH.
Drawing:
SINGLE STOREY SIDE / REAR
EXTENSION TO PROVIDE
GARDEN ROOM, KITCHEN EXTN
W.C., UTILITY, AND GARAGE.

Scale:
AS NOTED
Date:
FEB 2022

Revisions:

Richard J Vodrey
34 Stapleton Road, Formby,
Liverpool L37 2YN

Tel No: 07779 129 258
Email: richardvodrey@gmail.com

Dwg No: 1937 / 01