


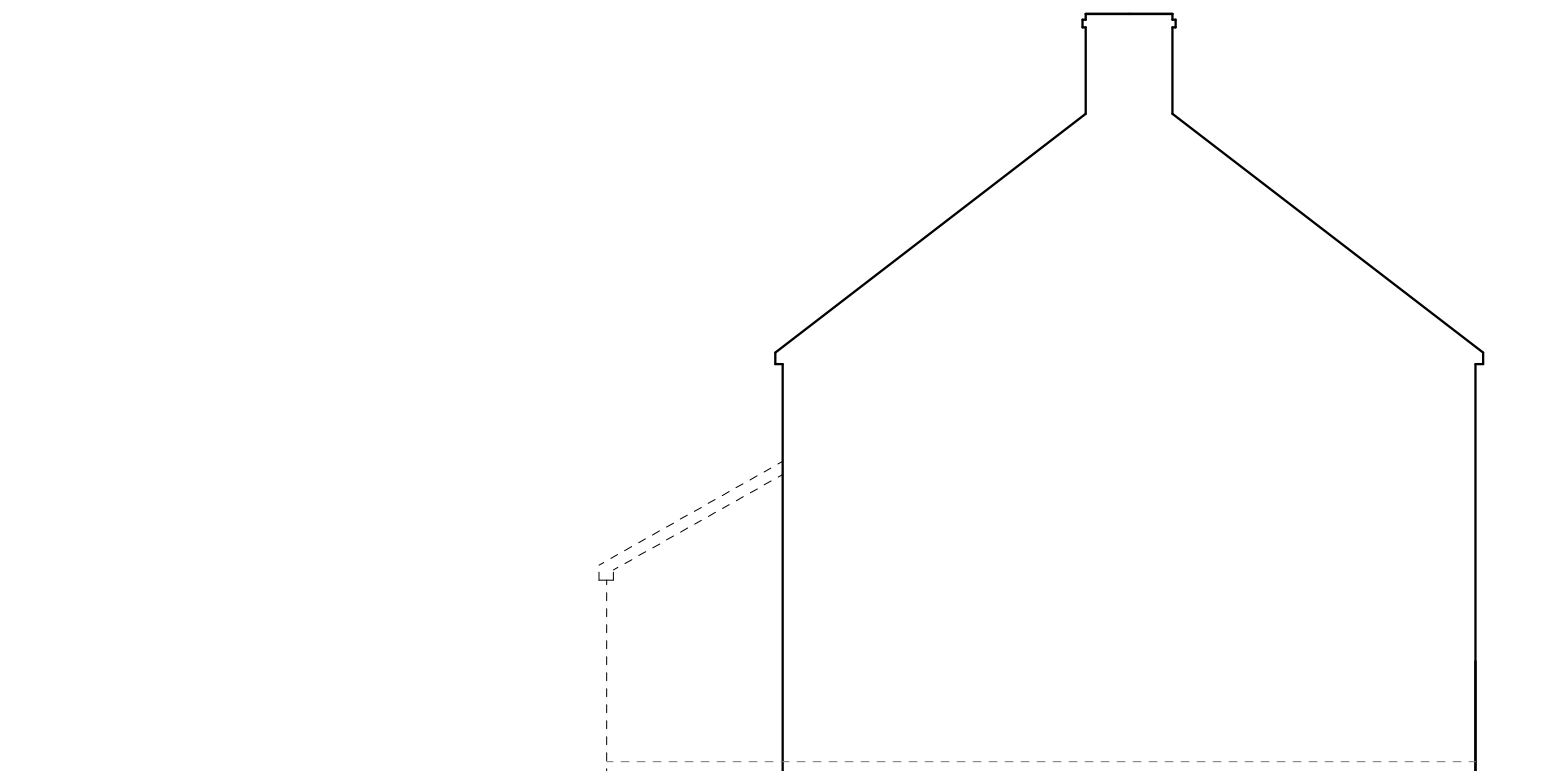

section

PLANNING APPLICATION
NOT FOR CONSTRUCTION

scale: 1-100@A3

drg no.03

Higher Road - Extension
elevation as existing