
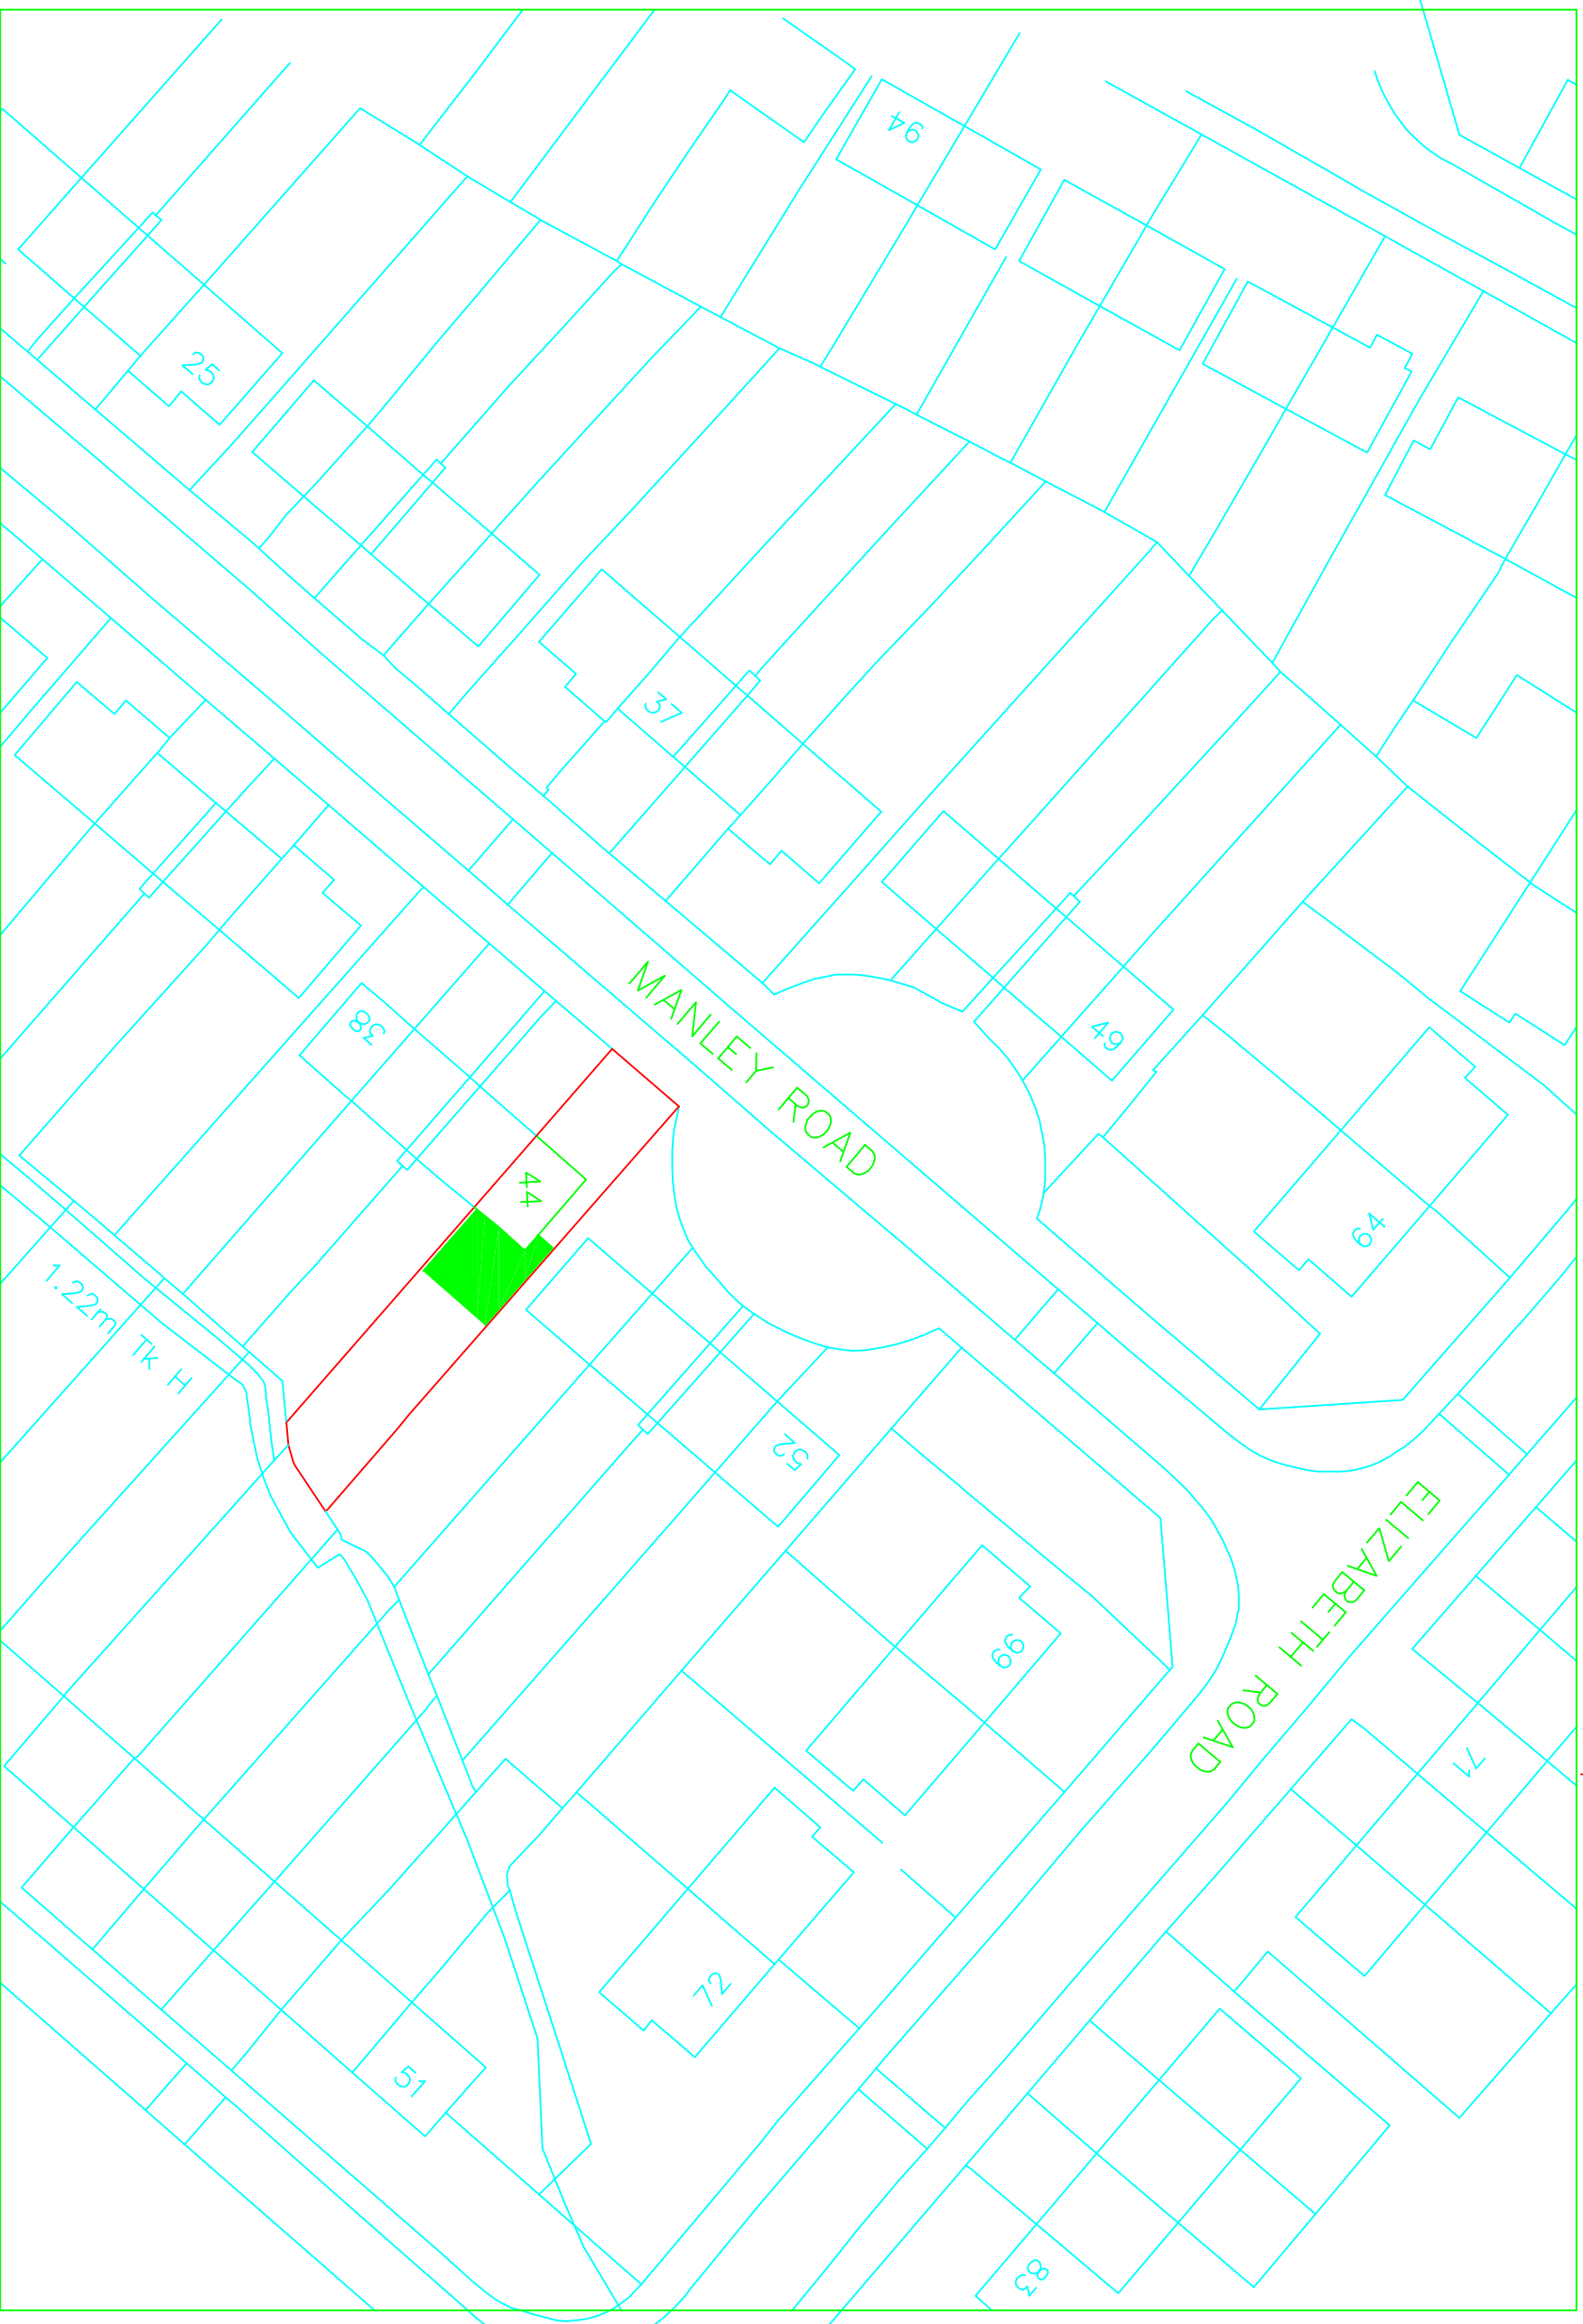


LOCATION PLAN

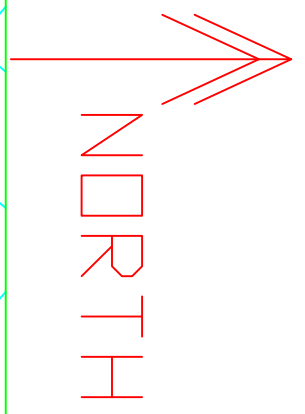

44 manley road L36 DTL