


NO ENCROACHMENT
EXTENSION 200mm
IN FROM BOUNDARY

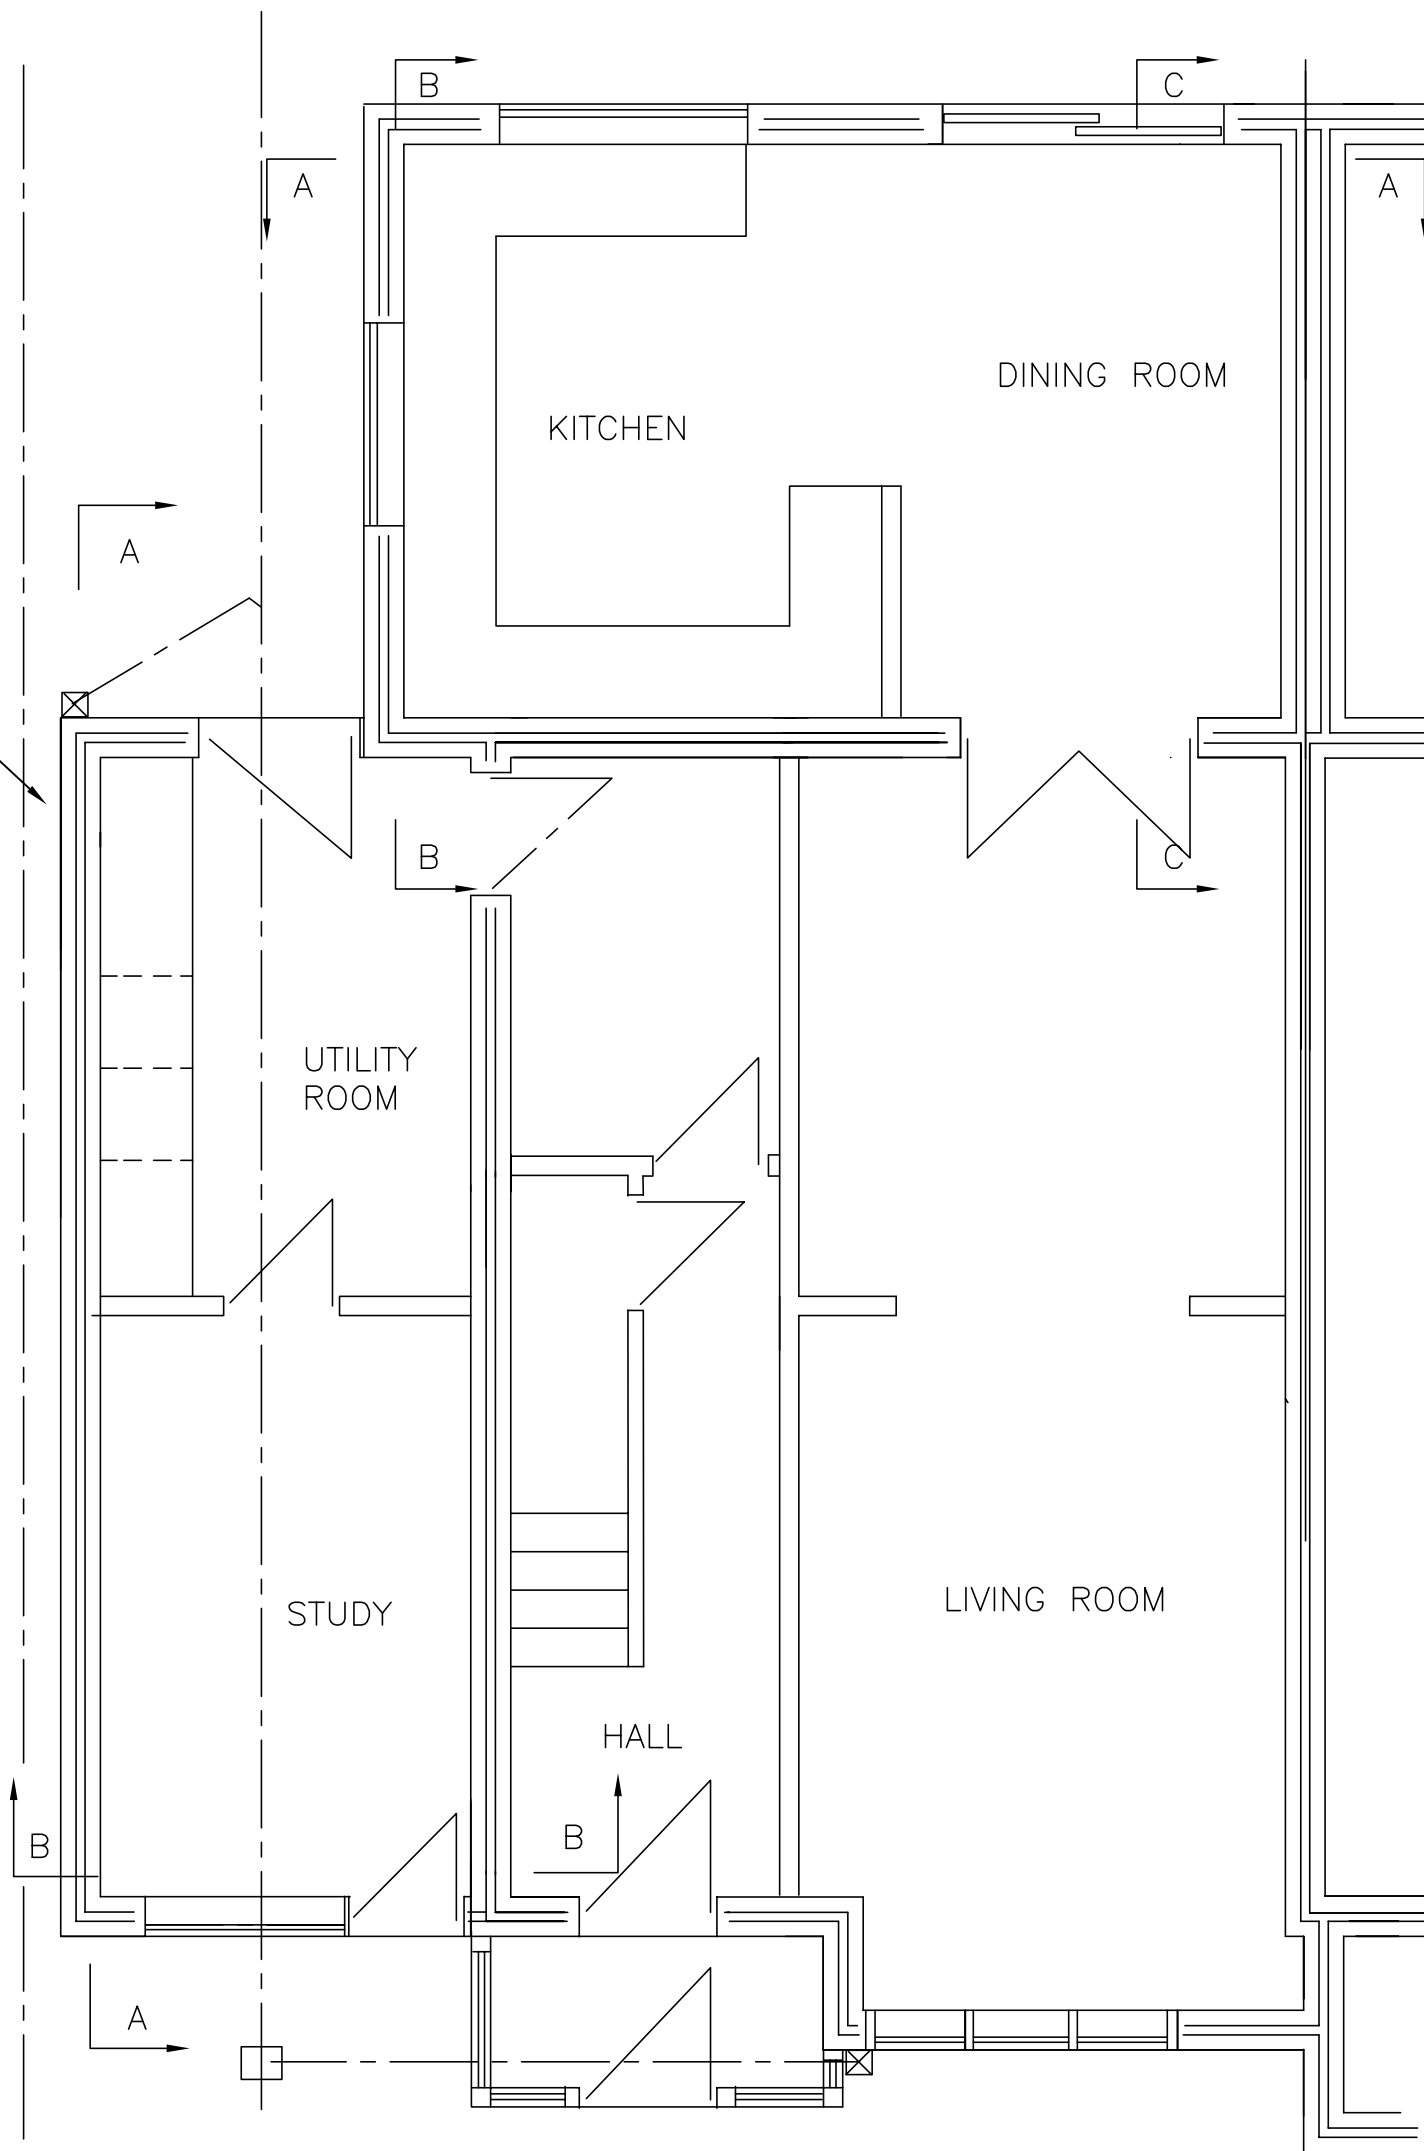

PROPOSED GROUND FLOOR PLAN

