


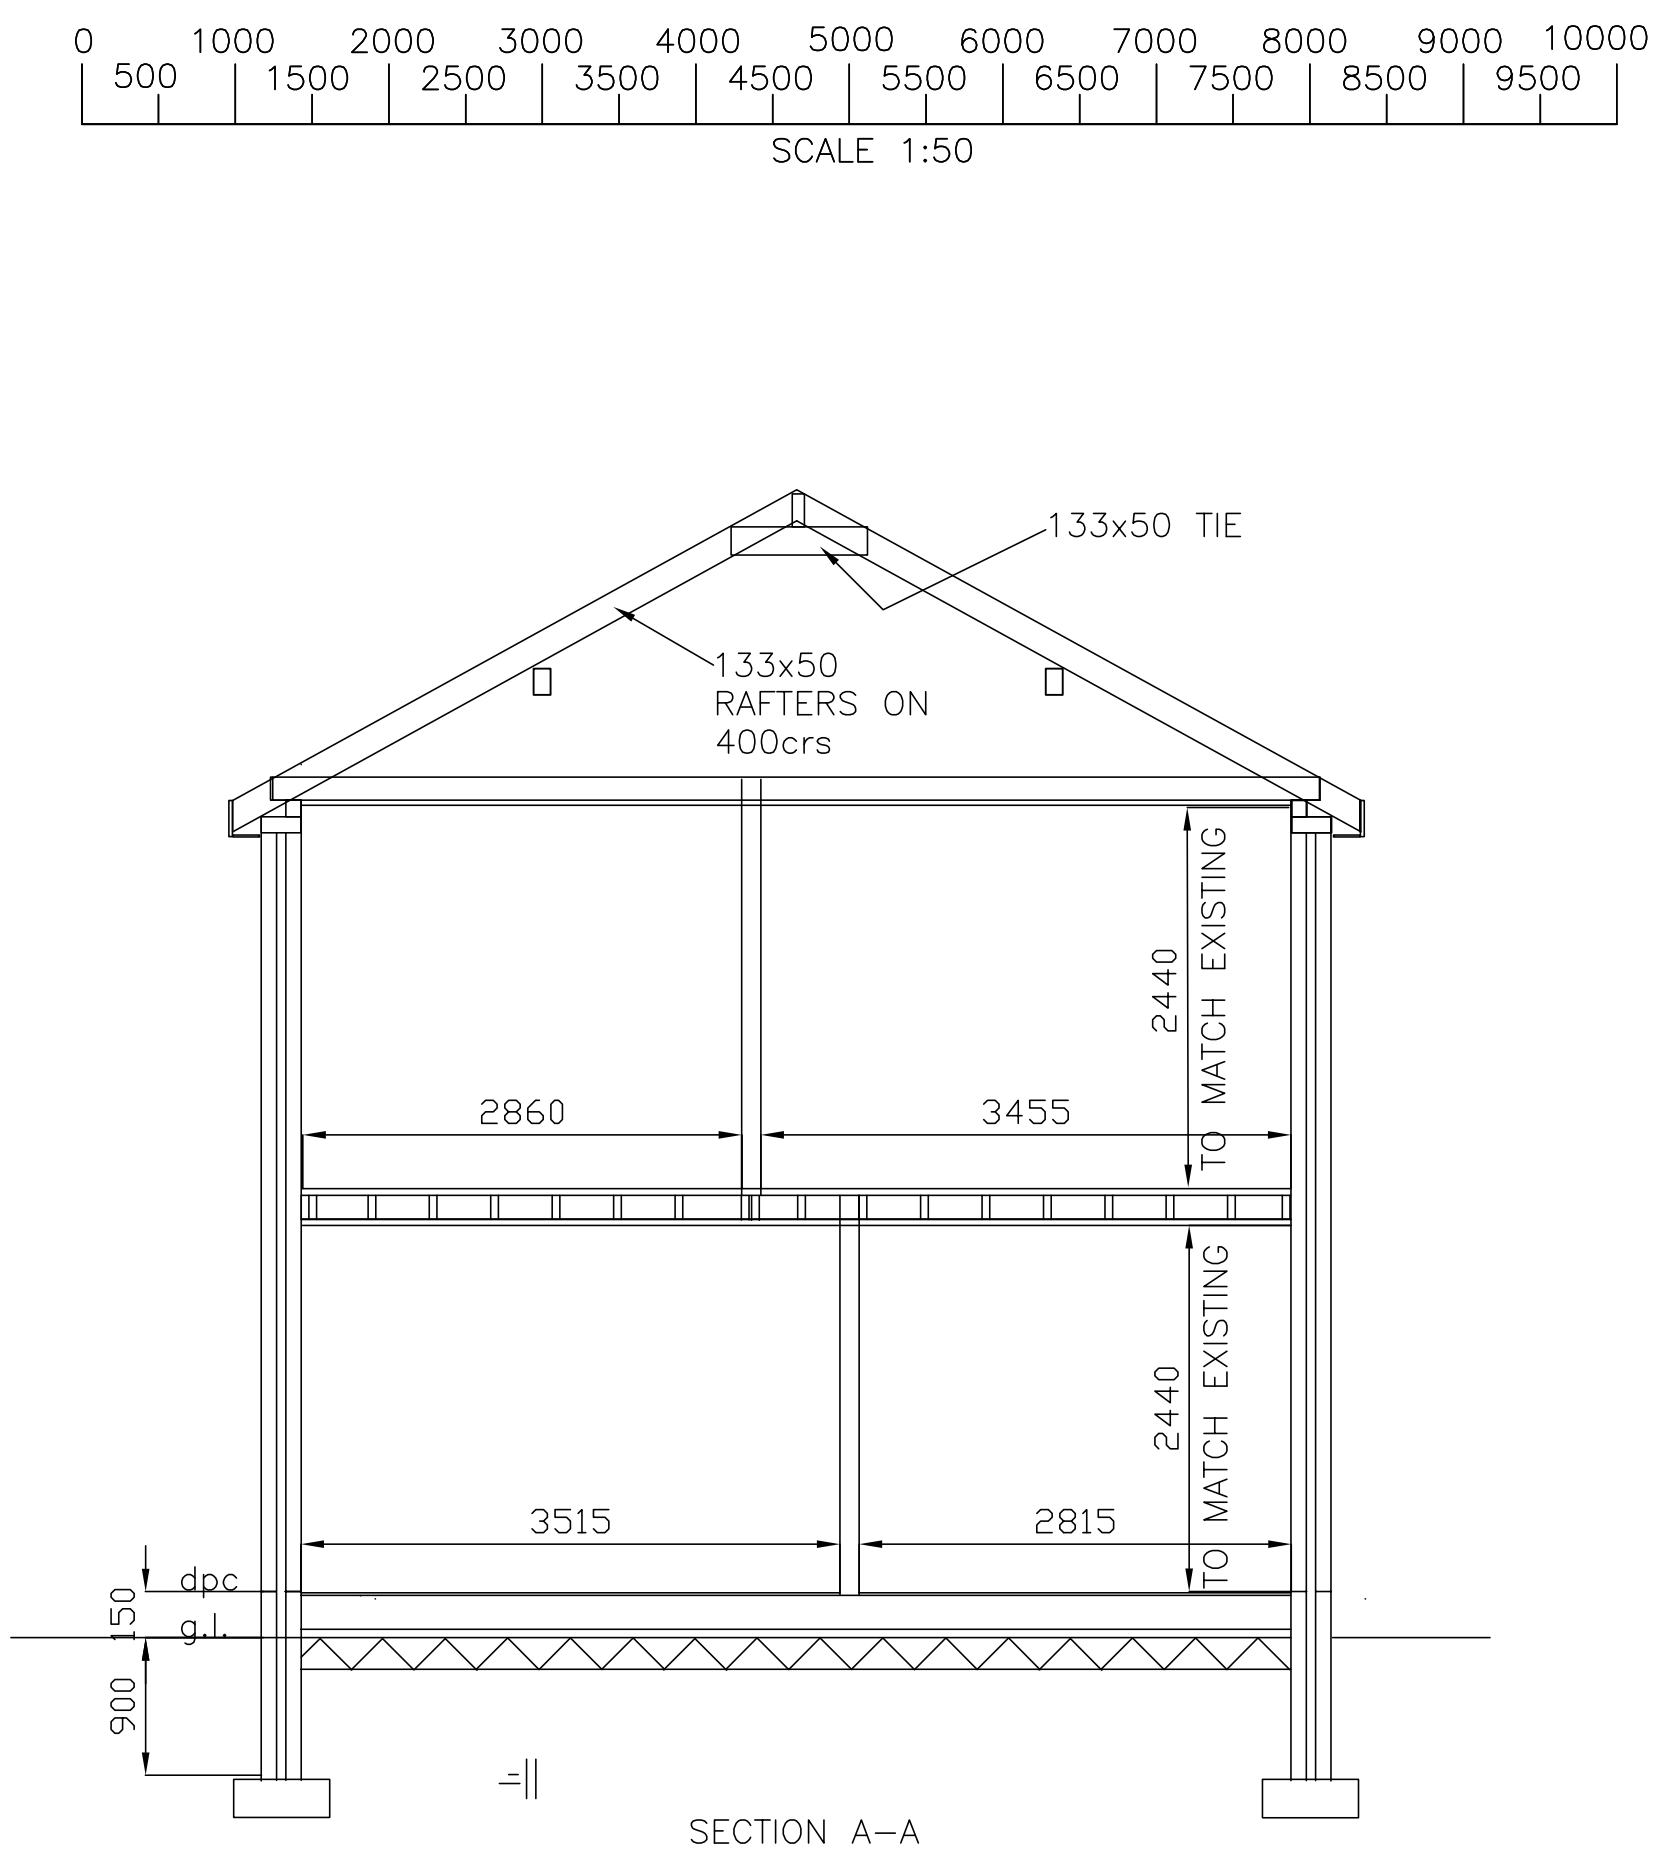

DRAWIING 7
SECTION A-A
SCALE 1:50 A3 LANDSCAPE