
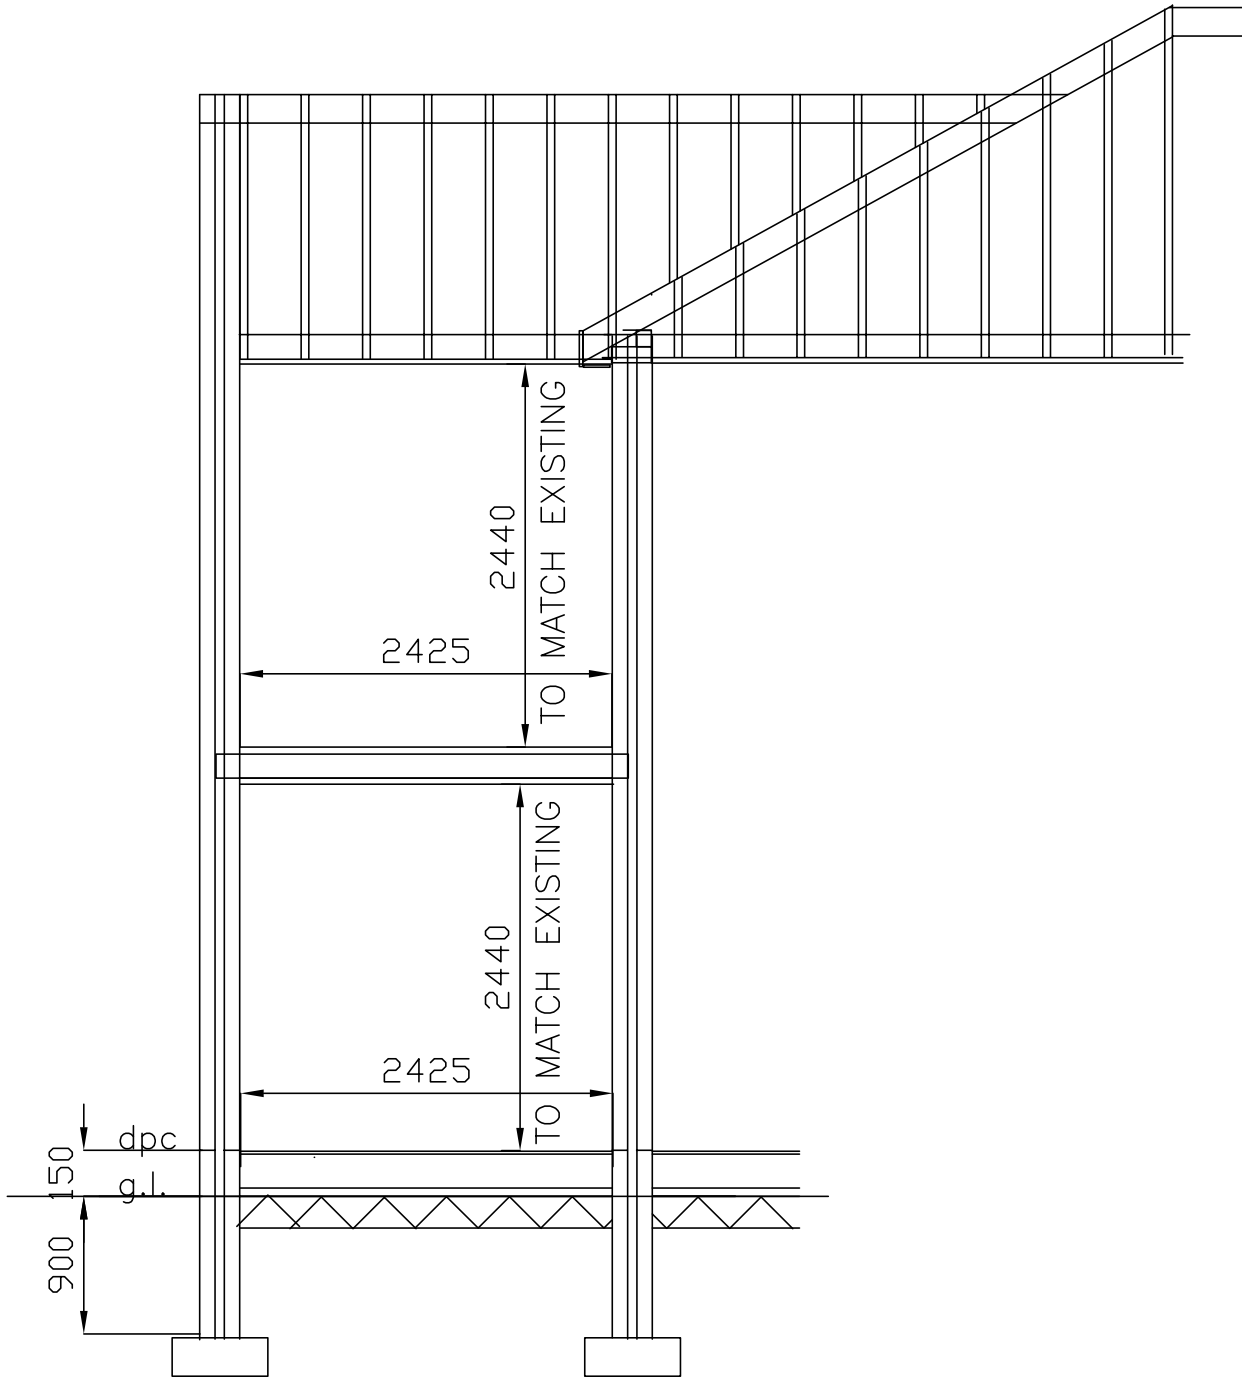


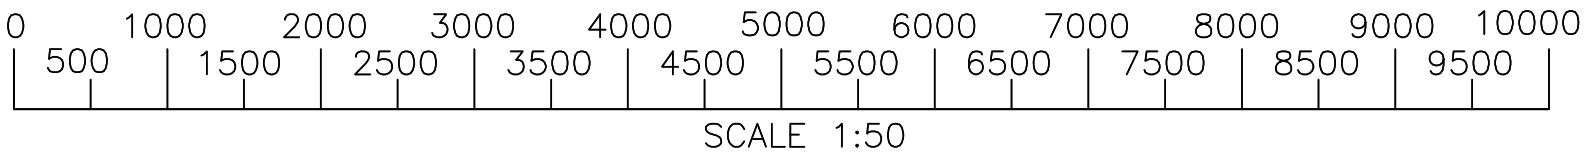

SECTION B-B

DRAWING 8
SECTION B-B
SCALE 1:50 A3 LANDSCAPE