


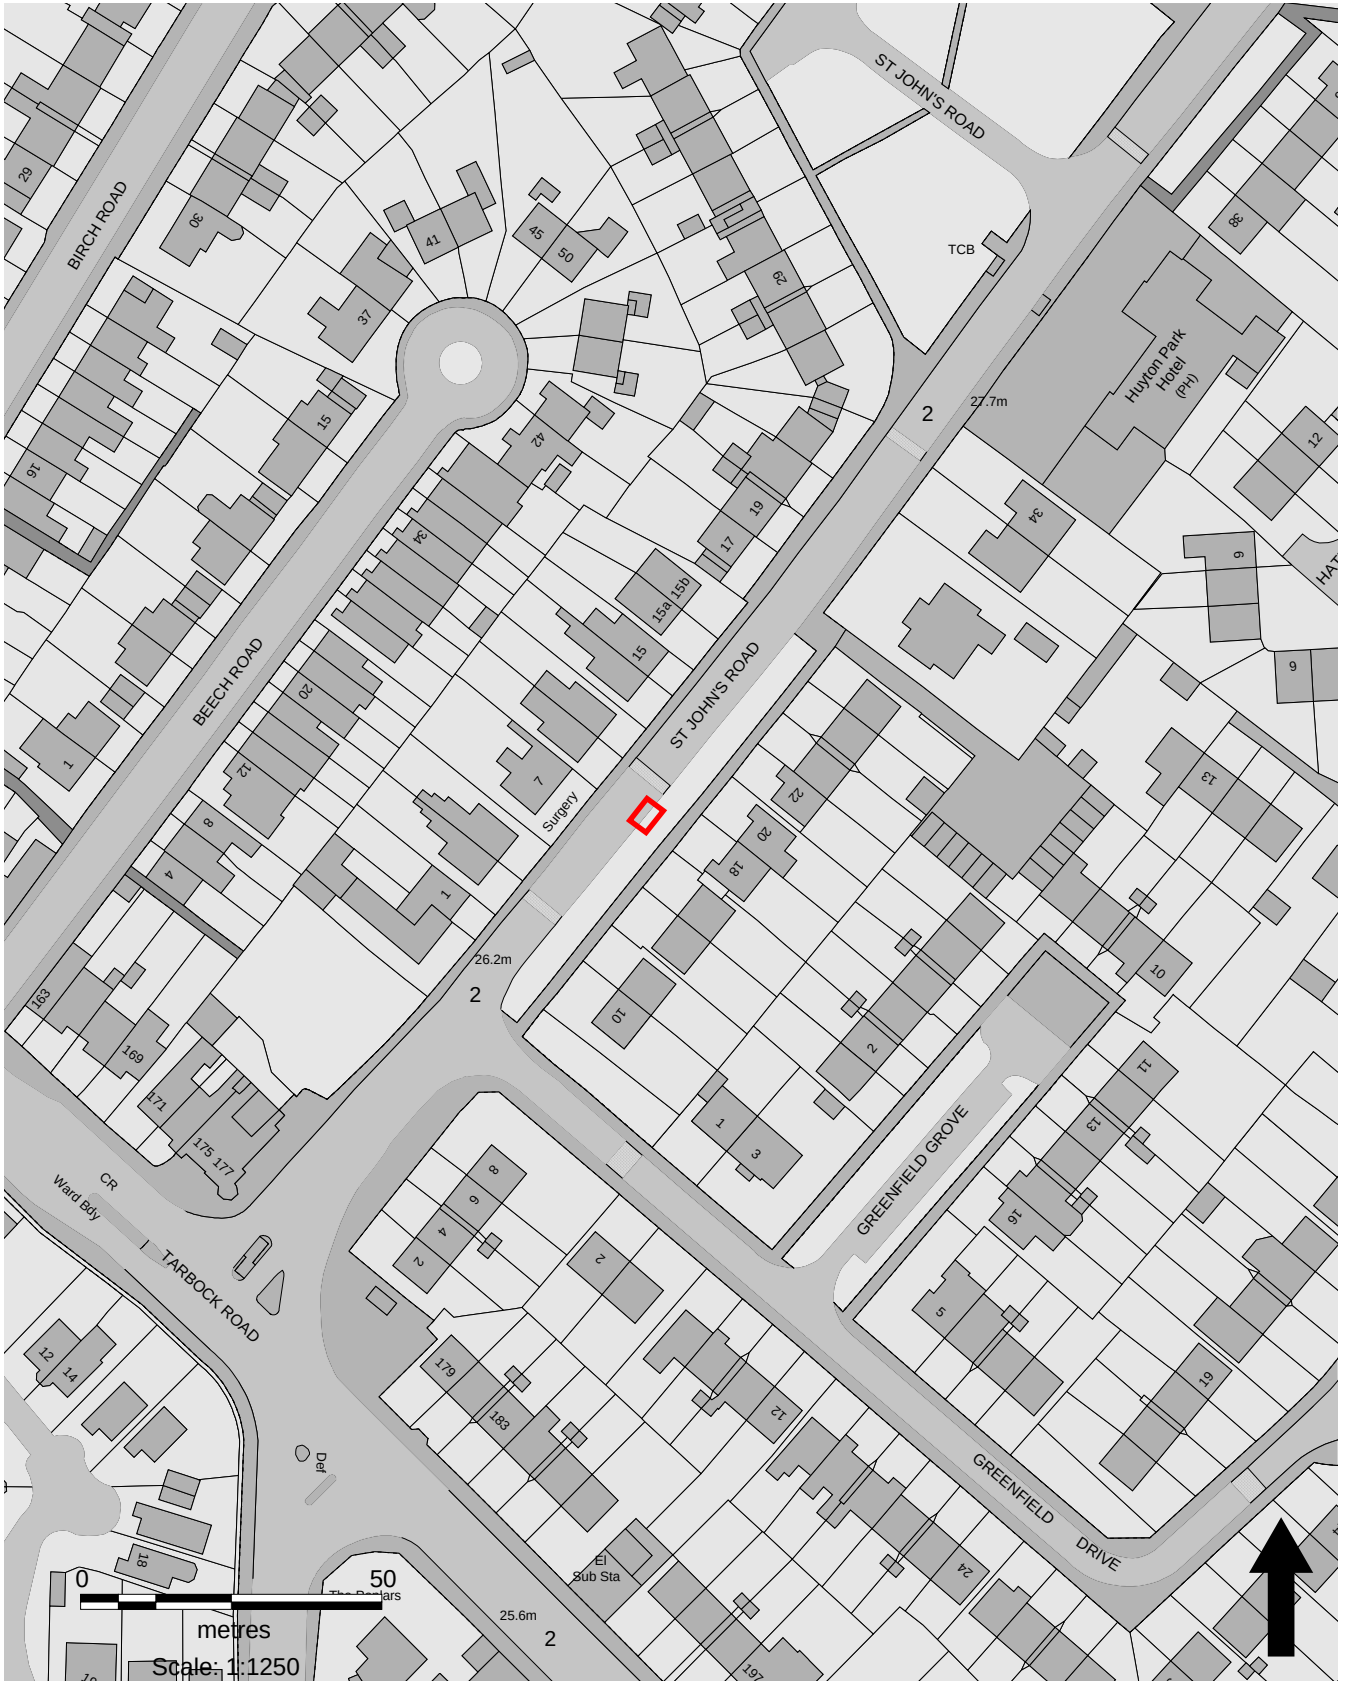

LOCATION PLAN
DWG NO: 001
SCALE: 1:1250 @ A4