




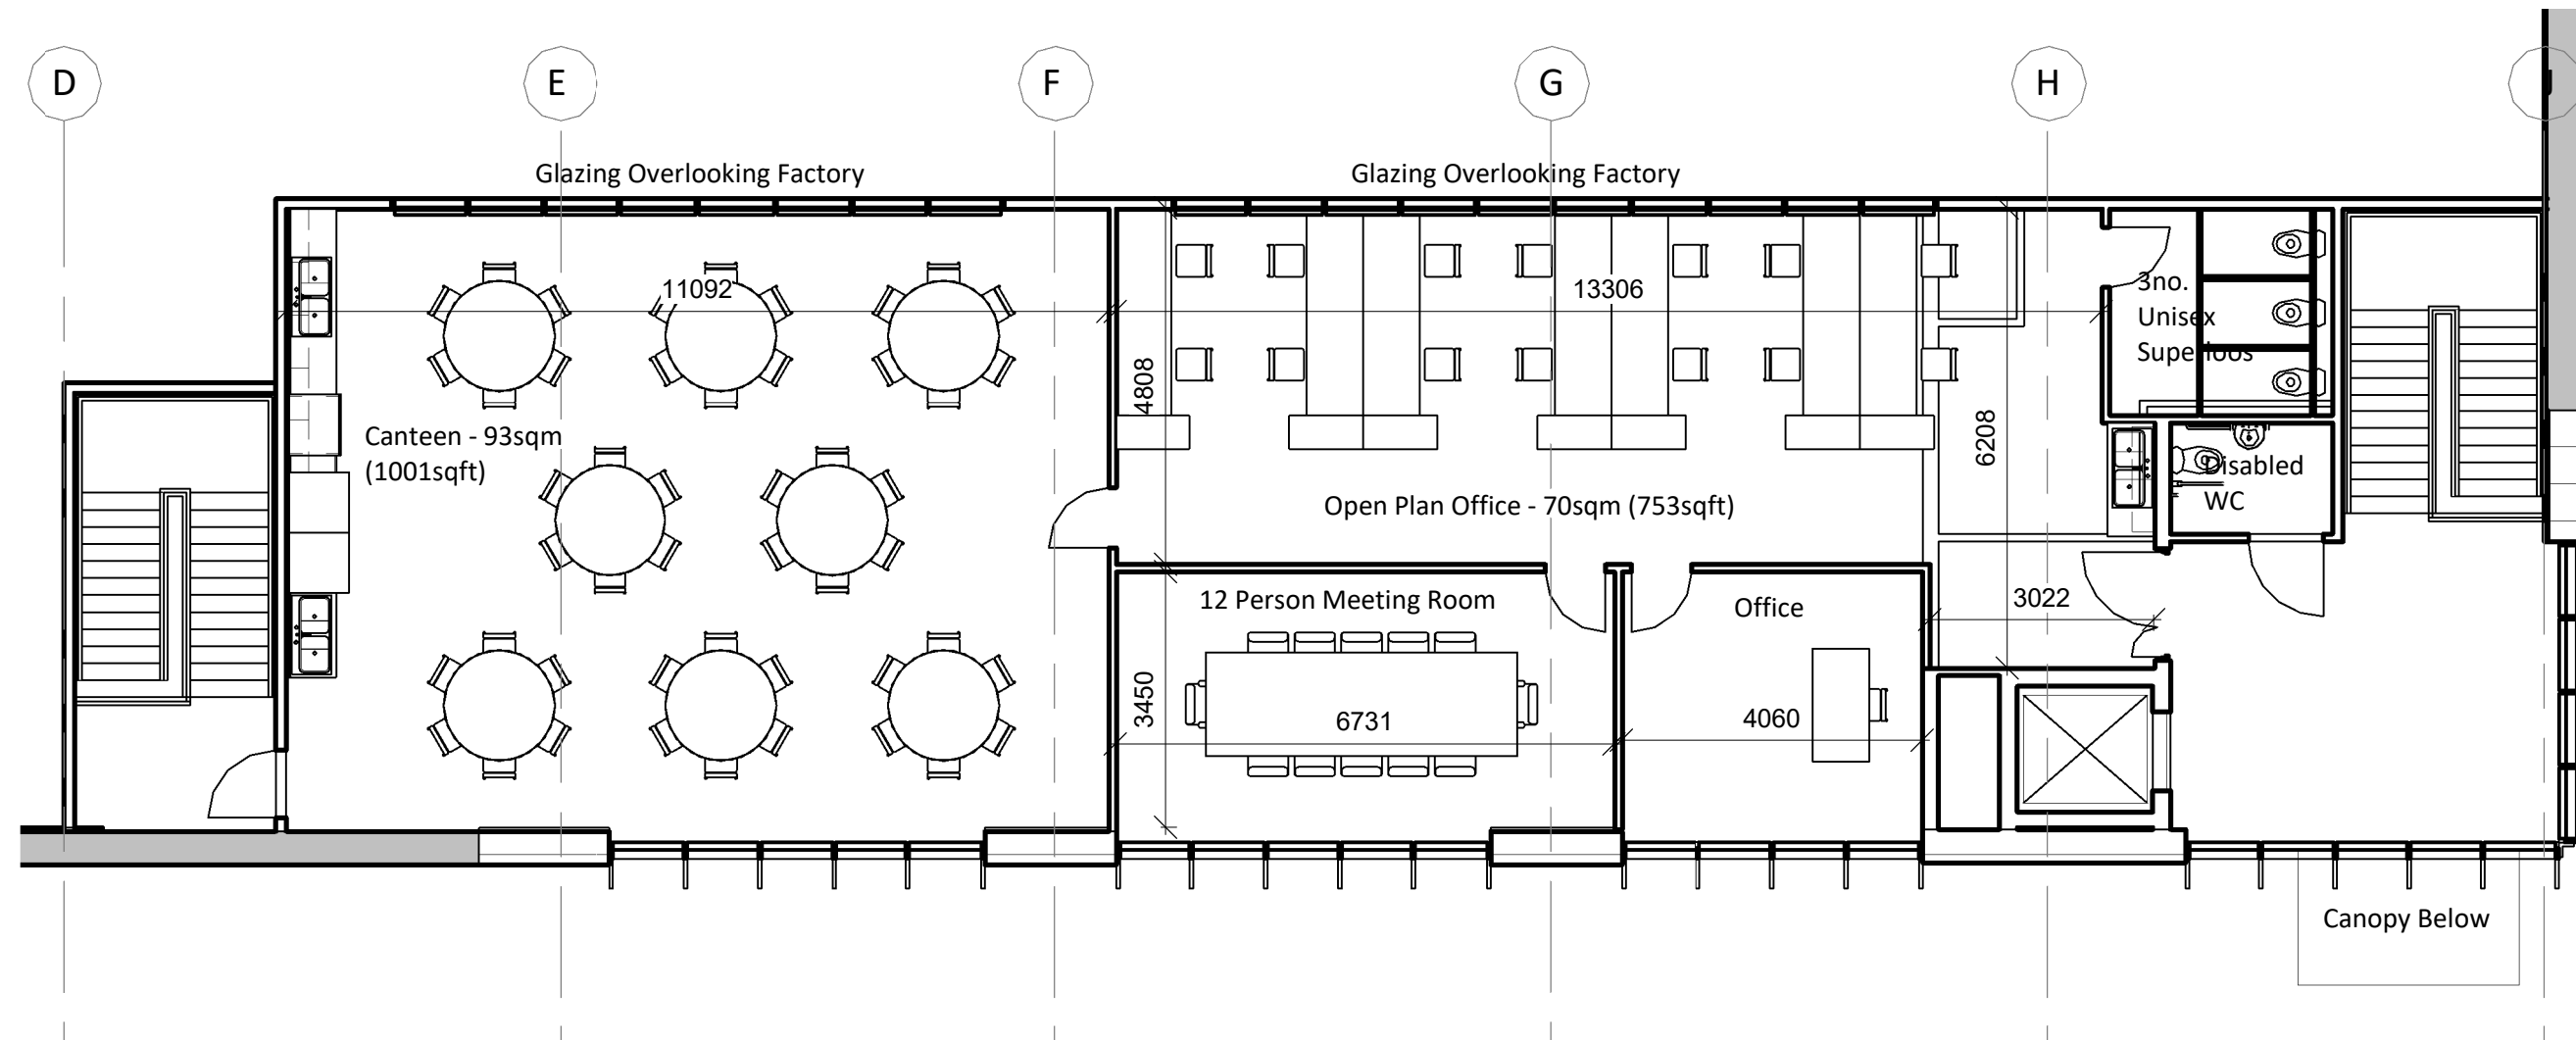

Proposed First Floor Office Plan
1 : 100

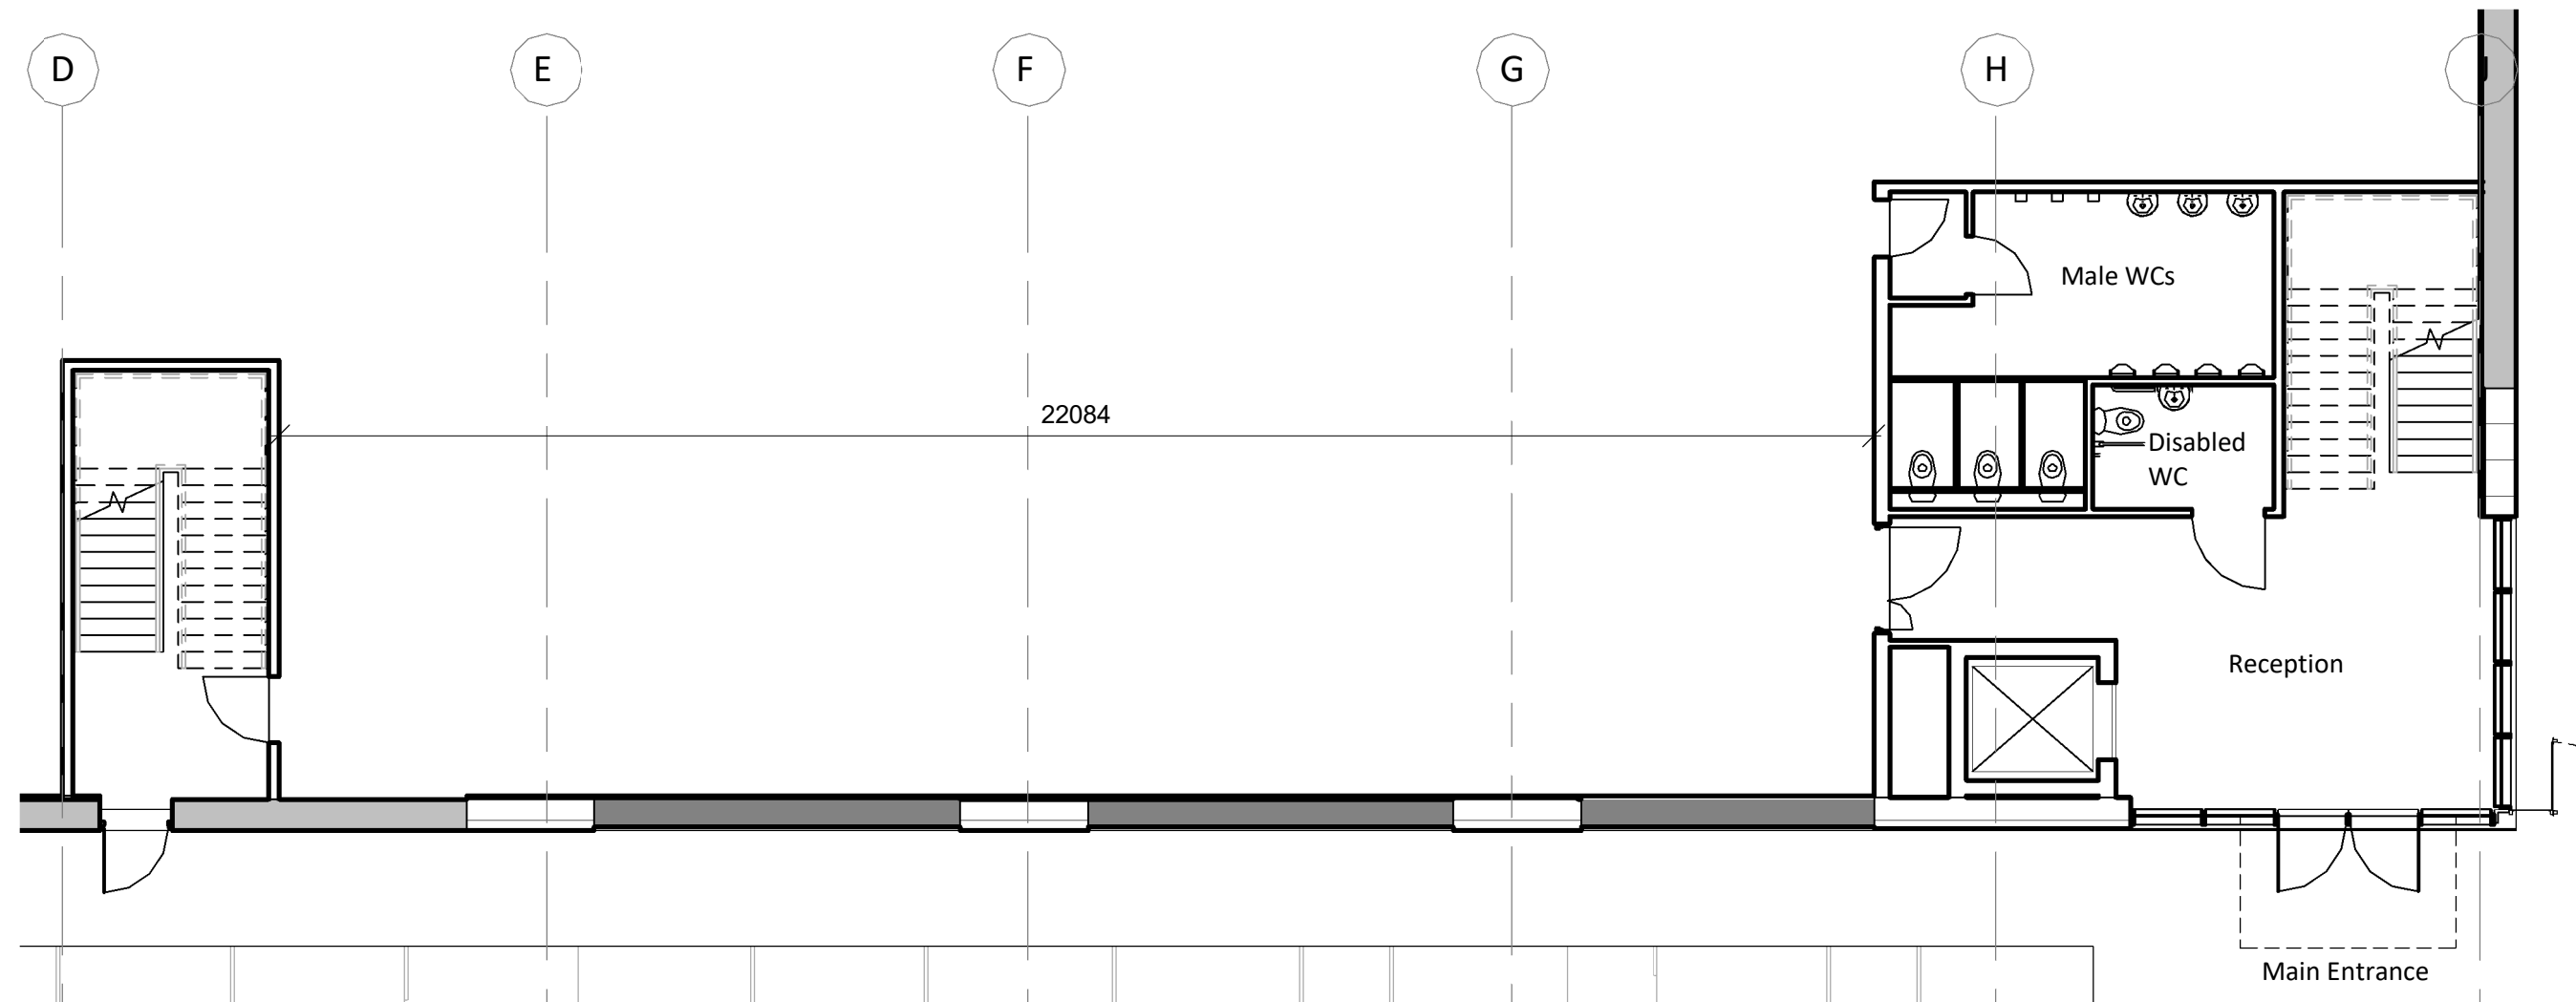

Proposed Ground Floor Office Plan
1 : 100

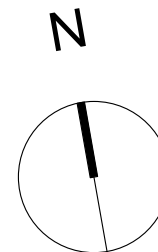

General Notes

All site dimensions shall be verified by the Contractor on site prior to commencing any works.

This drawing is the property of Fletcher-Rae (UK) Limited (t/a Fletcher-Rae) and copyright is reserved by them. The drawing is not to be copied or disclosed by or to any unauthorised persons without the prior written consent of Fletcher-Rae (UK) Limited.

P01	Issued for Planning	20/10/21	JB	
Rev.	Description	Date	ISS	APP

Scale 1 : 100 @ A2

Status

Drawn By JB

Checked By BB

Date 05/07/21

Client:

Tilstone Managing Warehouse REIT PLC
Project
Gellings Road Knowsley

Sheet Name:

Proposed Office Plans

Project No. Orig. Zone Level Type Role Cls. Dwg No. Rev
19008-FRA-01-XX-A-DR-20-1002 P01

fletcher|rae
Architects | Master Planners | Designers

Hill Quays, 5 Jordan Street, Manchester, M15 4PY

t +44 (0) 161 242 1140
f +44 (0) 161 242 1141
w www.fletcher-rae.com
e info@fletcher-rae.com