


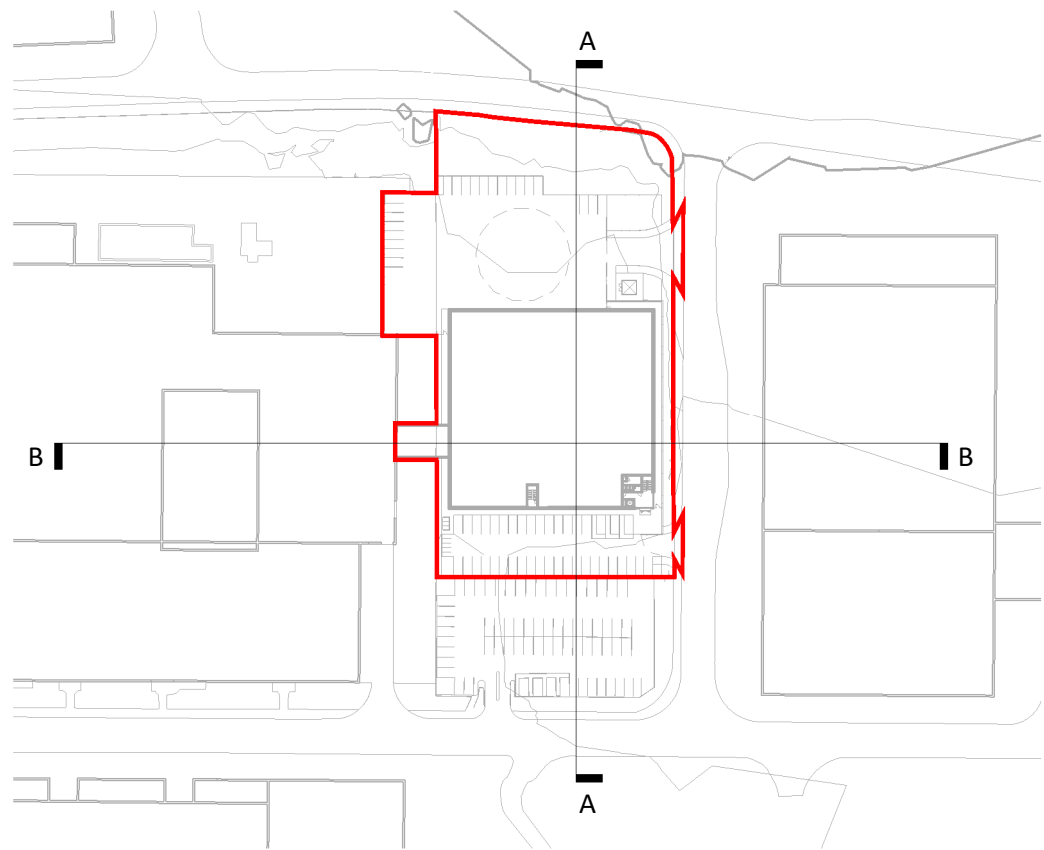


Proposed Site Section Key Plan

General Notes


Do not scale from this drawing. Only work to written dimensions.

All site dimensions shall be verified by the Contractor on site prior to commencing any works.

This drawing is the property of Fletcher-Rae (UK) Limited (t/a Fletcher-Rae) and copyright is reserved by them. The drawing is not to be copied or disclosed by or to any unauthorised persons without the prior written consent of Fletcher-Rae (UK) Limited.

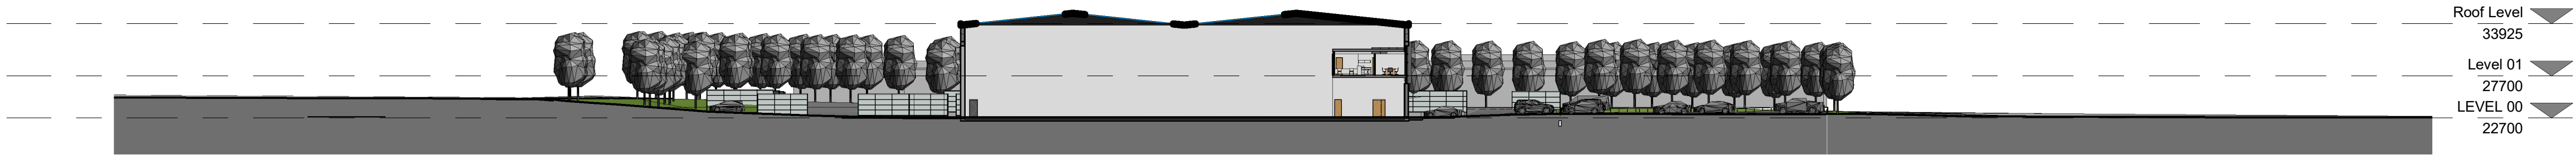

Proposed Site Section A
1 : 500

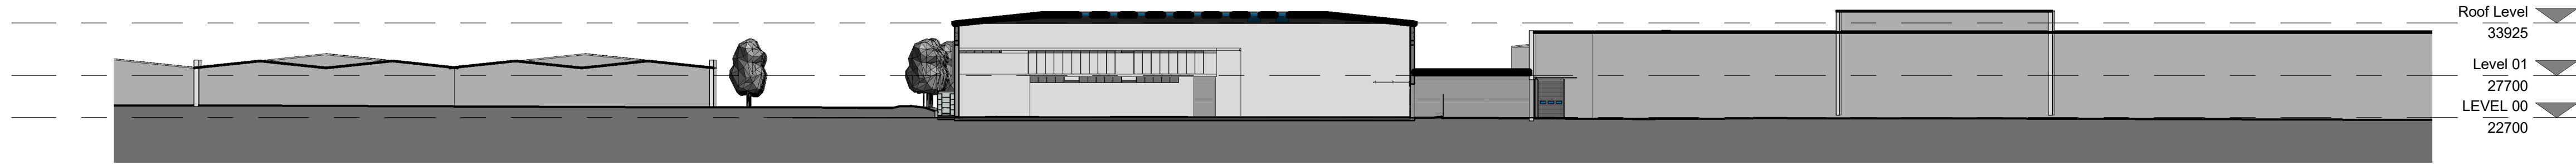

Proposed Site Section B
1 : 500

Rev.	Description	Date	ISS	APP
------	-------------	------	-----	-----

Scale: As indicated @ A1

Status:

Drawn By: JB

Checked By: BB

Date: 05/07/21

Client:

Tilstone Managing Warehouse REIT PLC
Gellings Road
Knowsley

Sheet Name:

Proposed Site Sections

Project No.	Orig.	Zone	Level	Type	Role	Cls	Dwg No.	Rev
-------------	-------	------	-------	------	------	-----	---------	-----

19008-FRA-01-XX-A-DR-90-1002 P01

fletcher|rae

Architects | Master Planners | Designers

Hill Quays, 5 Jordan Street, Manchester, M15 4PY

t +44 (0) 161 242 1140

f +44 (0) 161 242 1141

w www.fletcher-rae.com

e info@fletcher-rae.com

