


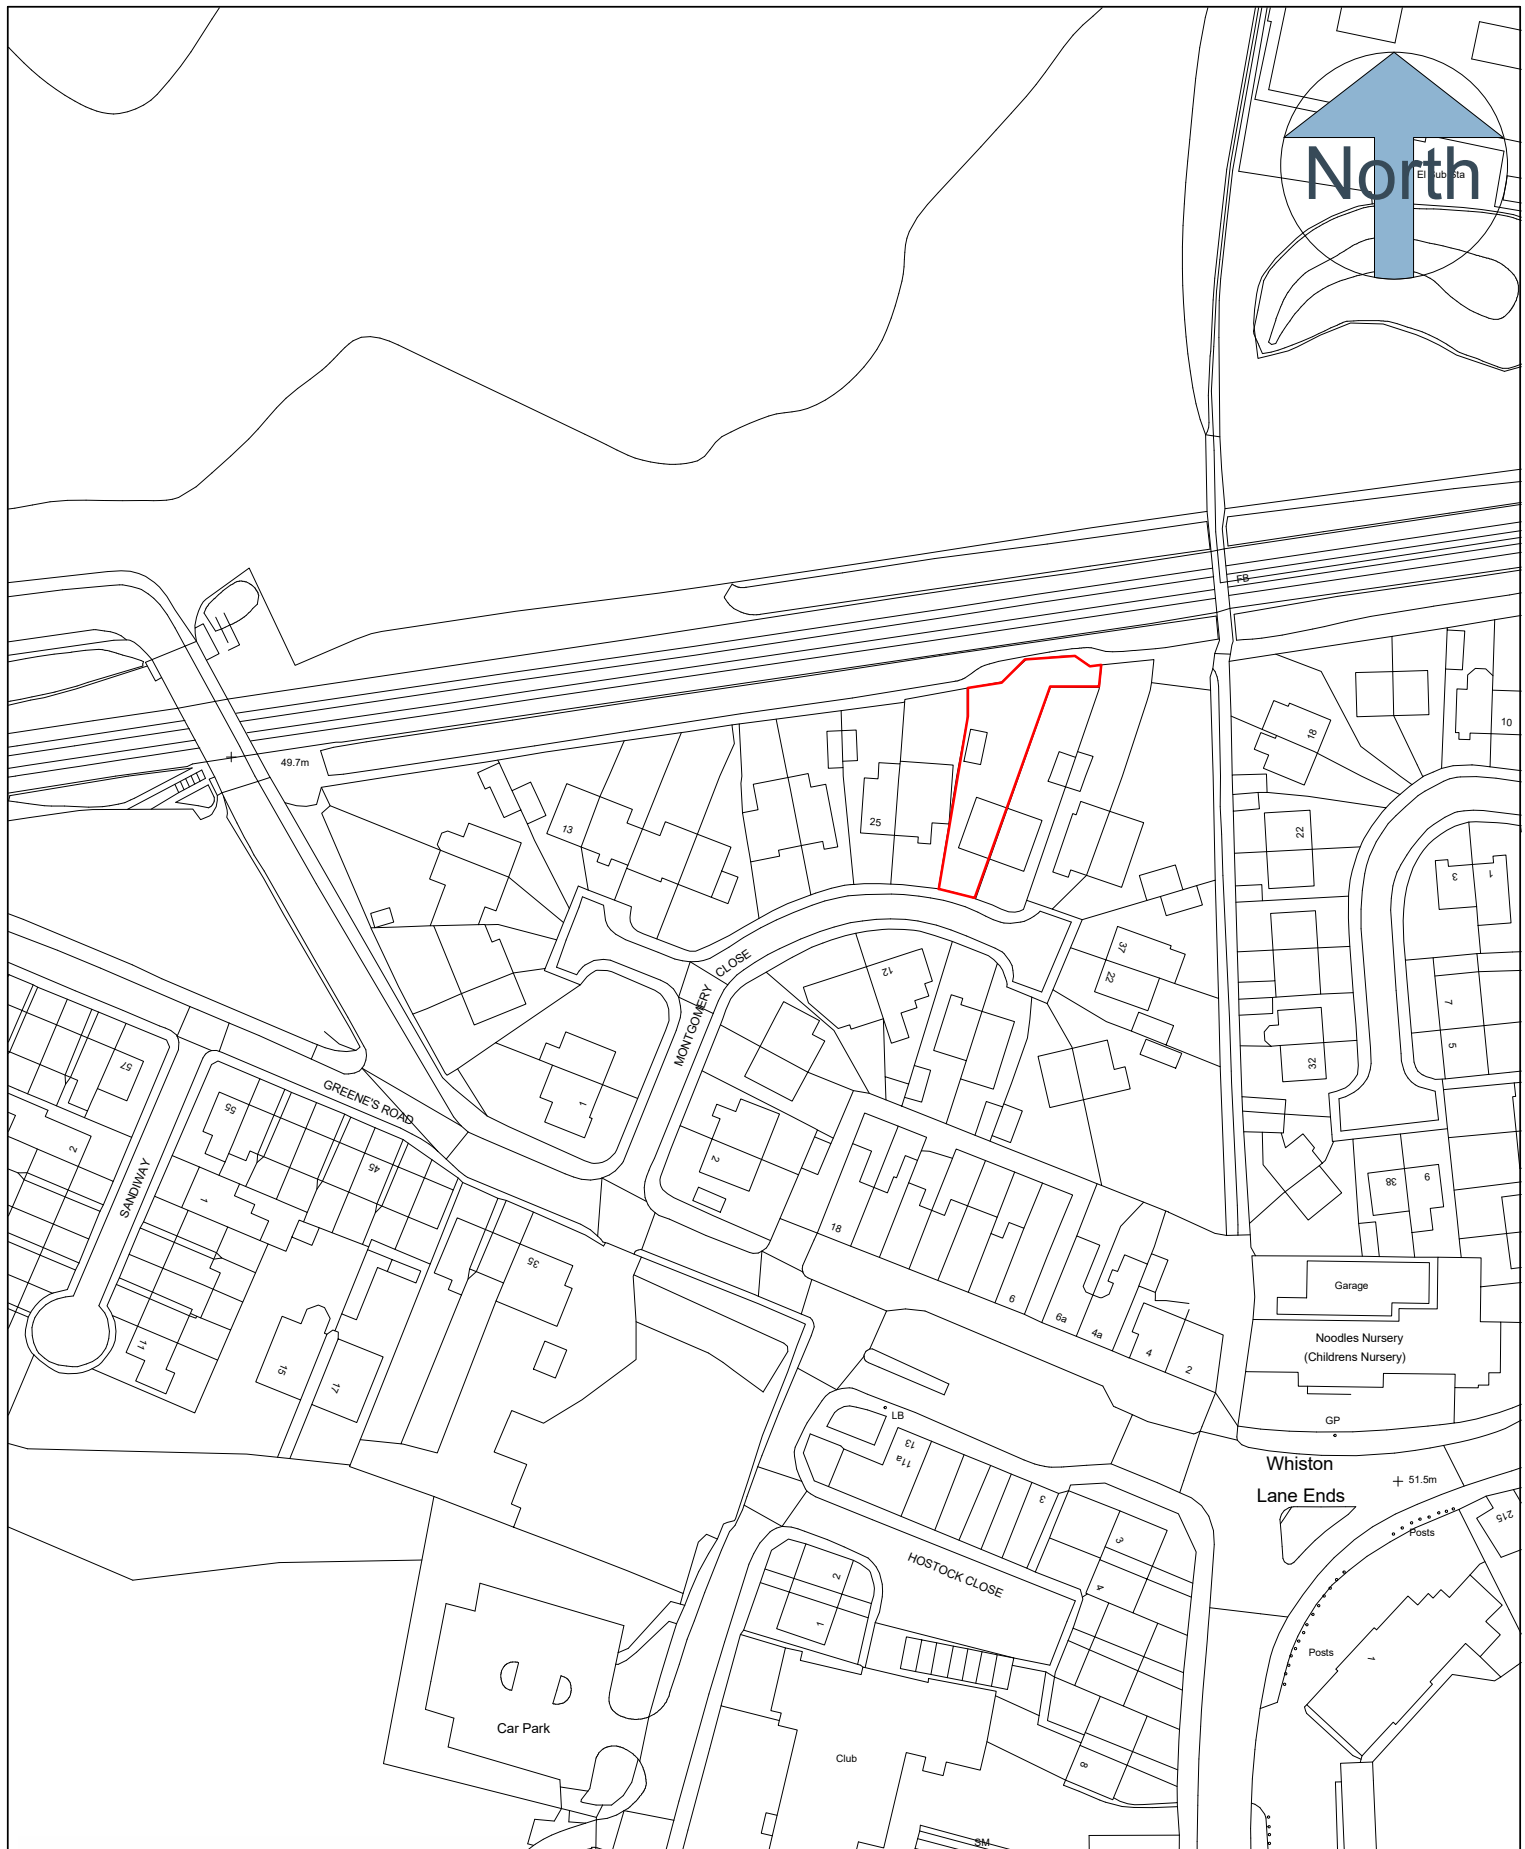

Architecture • Design • Planning

116 Duke Street, Liverpool L1 5JW

T: 07825 777 059

E: [projects@keltecconsultancy.com](mailto:projects@keltecconsultancy.com)

[www.keltecconsultancy.com](http://www.keltecconsultancy.com)

CLIENT:  
Mr & Mrs McCabe

SHEET TITLE:  
Location Plan

PROJECT ADDRESS:

29 Montgomery Close, Whiston, L35 3RD

DATE  
March 2018

PROJECT NUMBER:  
CM\_MC\_2022

SCALE: (@ A4)  
1 : 1250

MODELLED BY:  
Design Team

DRAWING NUMBER:  
A099