


BLOCK SCALE

||| NORTH

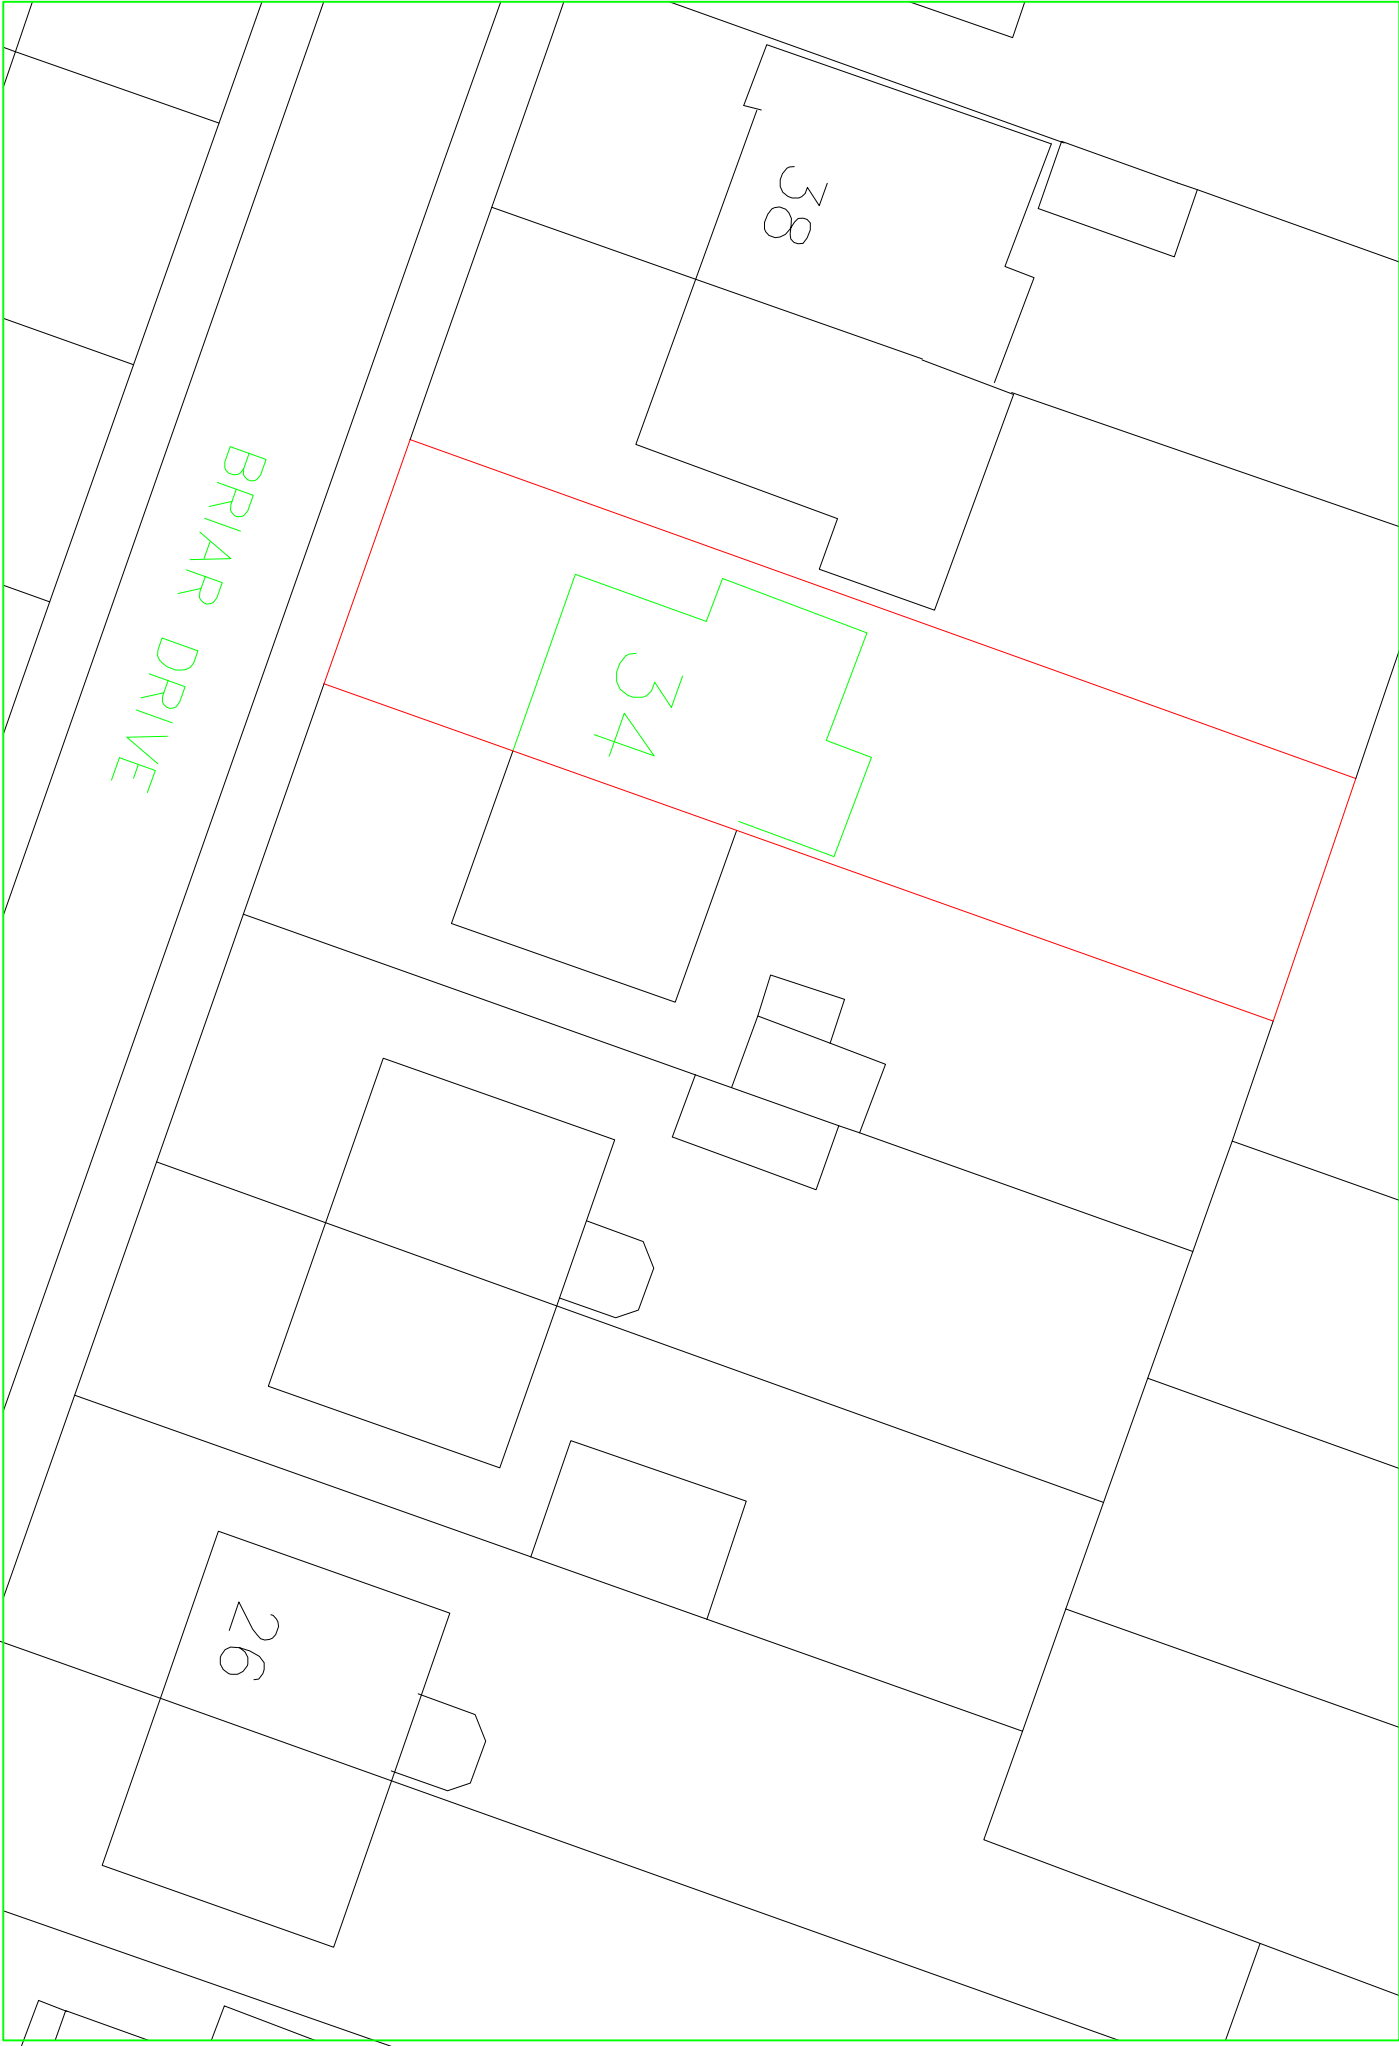

34 Briar Drive L36 9X0 June 2026 1:250 SCALE @ A3